EPA-R5-2019-007302_ED_003011_00003069

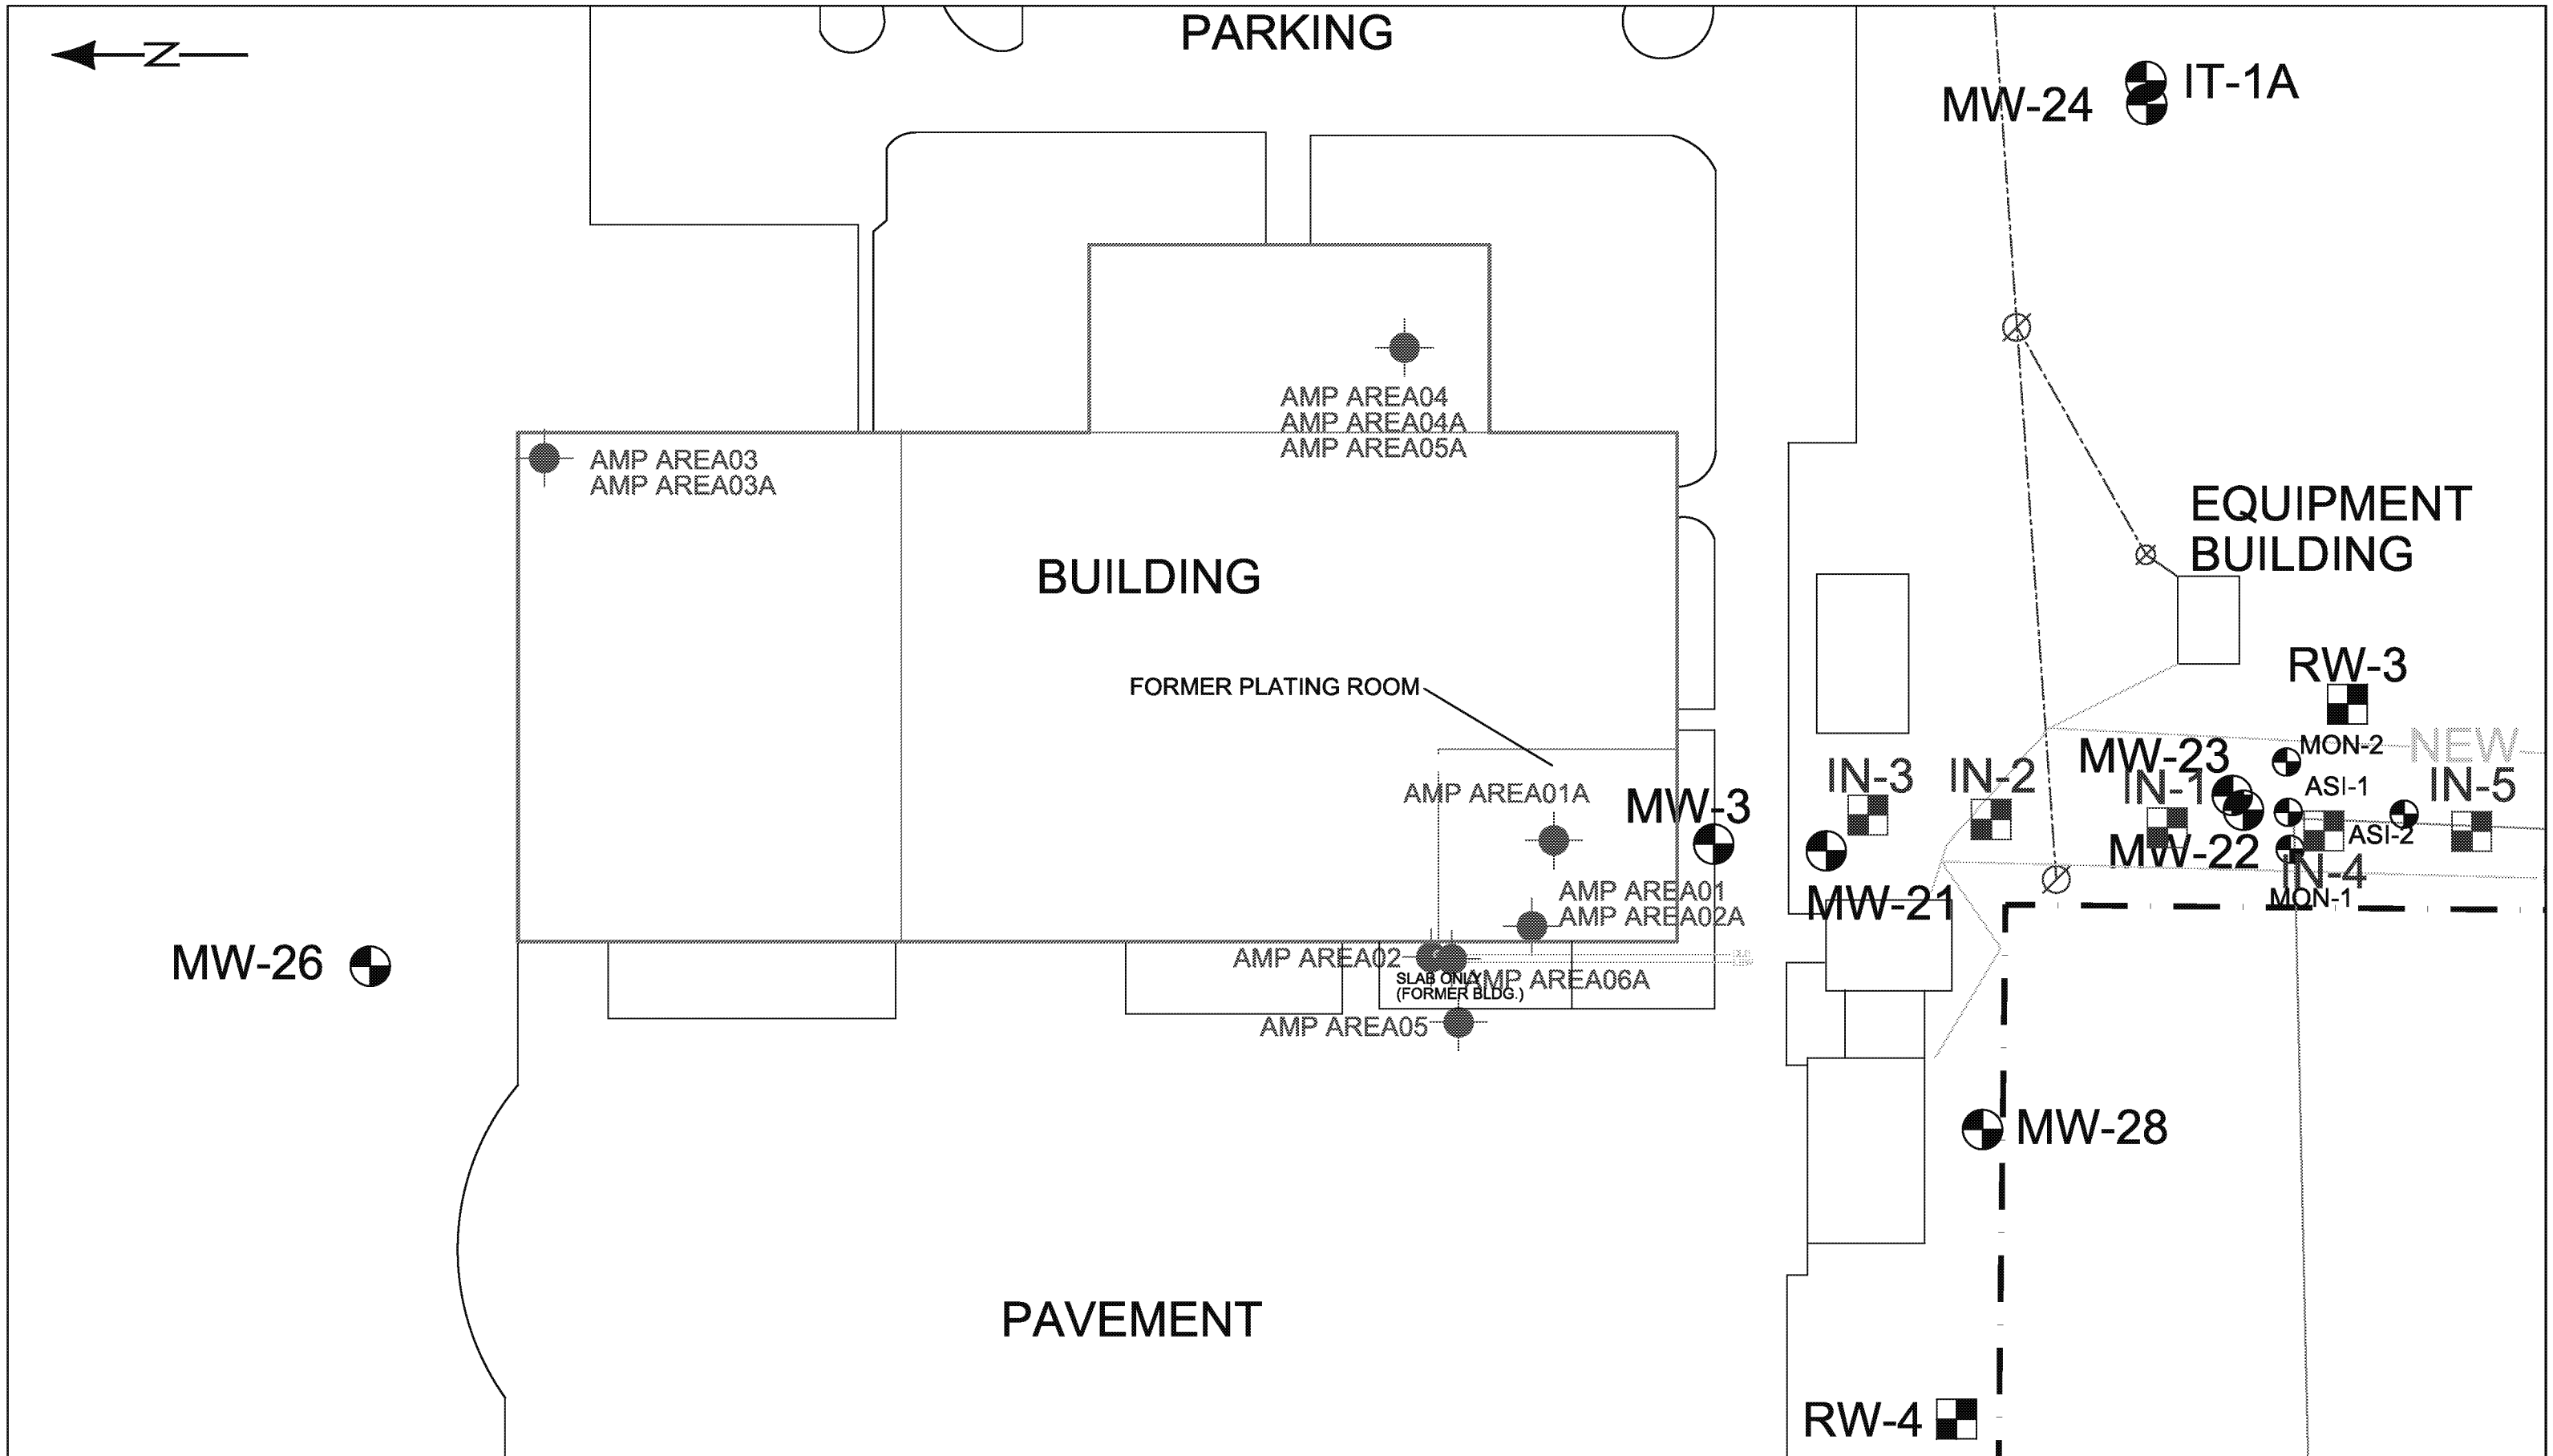

LEGEND

AMP AREA01 — INDOOR AIR SAMPLING LOCATION

MONITORING WELL

RECOVERY WELL

INJECTION WELL

PRIMARY BUILDING WALLS

PROPERTY LINE (APPROXIMATE)

STORM SEWER

SANITARY SEWER

O/H POWER

Scale 1":40 ft.

DRAWN BY:	L. STRUM
DATE:	9/27/99
REVISED:	
HWPA #111291-01	
DWG. NO.	111291S1

FIGURE 3
INDOOR AIR SAMPLING MAP

FORMER AMPHENOL RFI/CMS
980 HURRICANE ROAD
FRANKLIN, INDIANA

IWM CONSULTING GROUP