EPA-R5-2019-007302_ED_003011_00003070

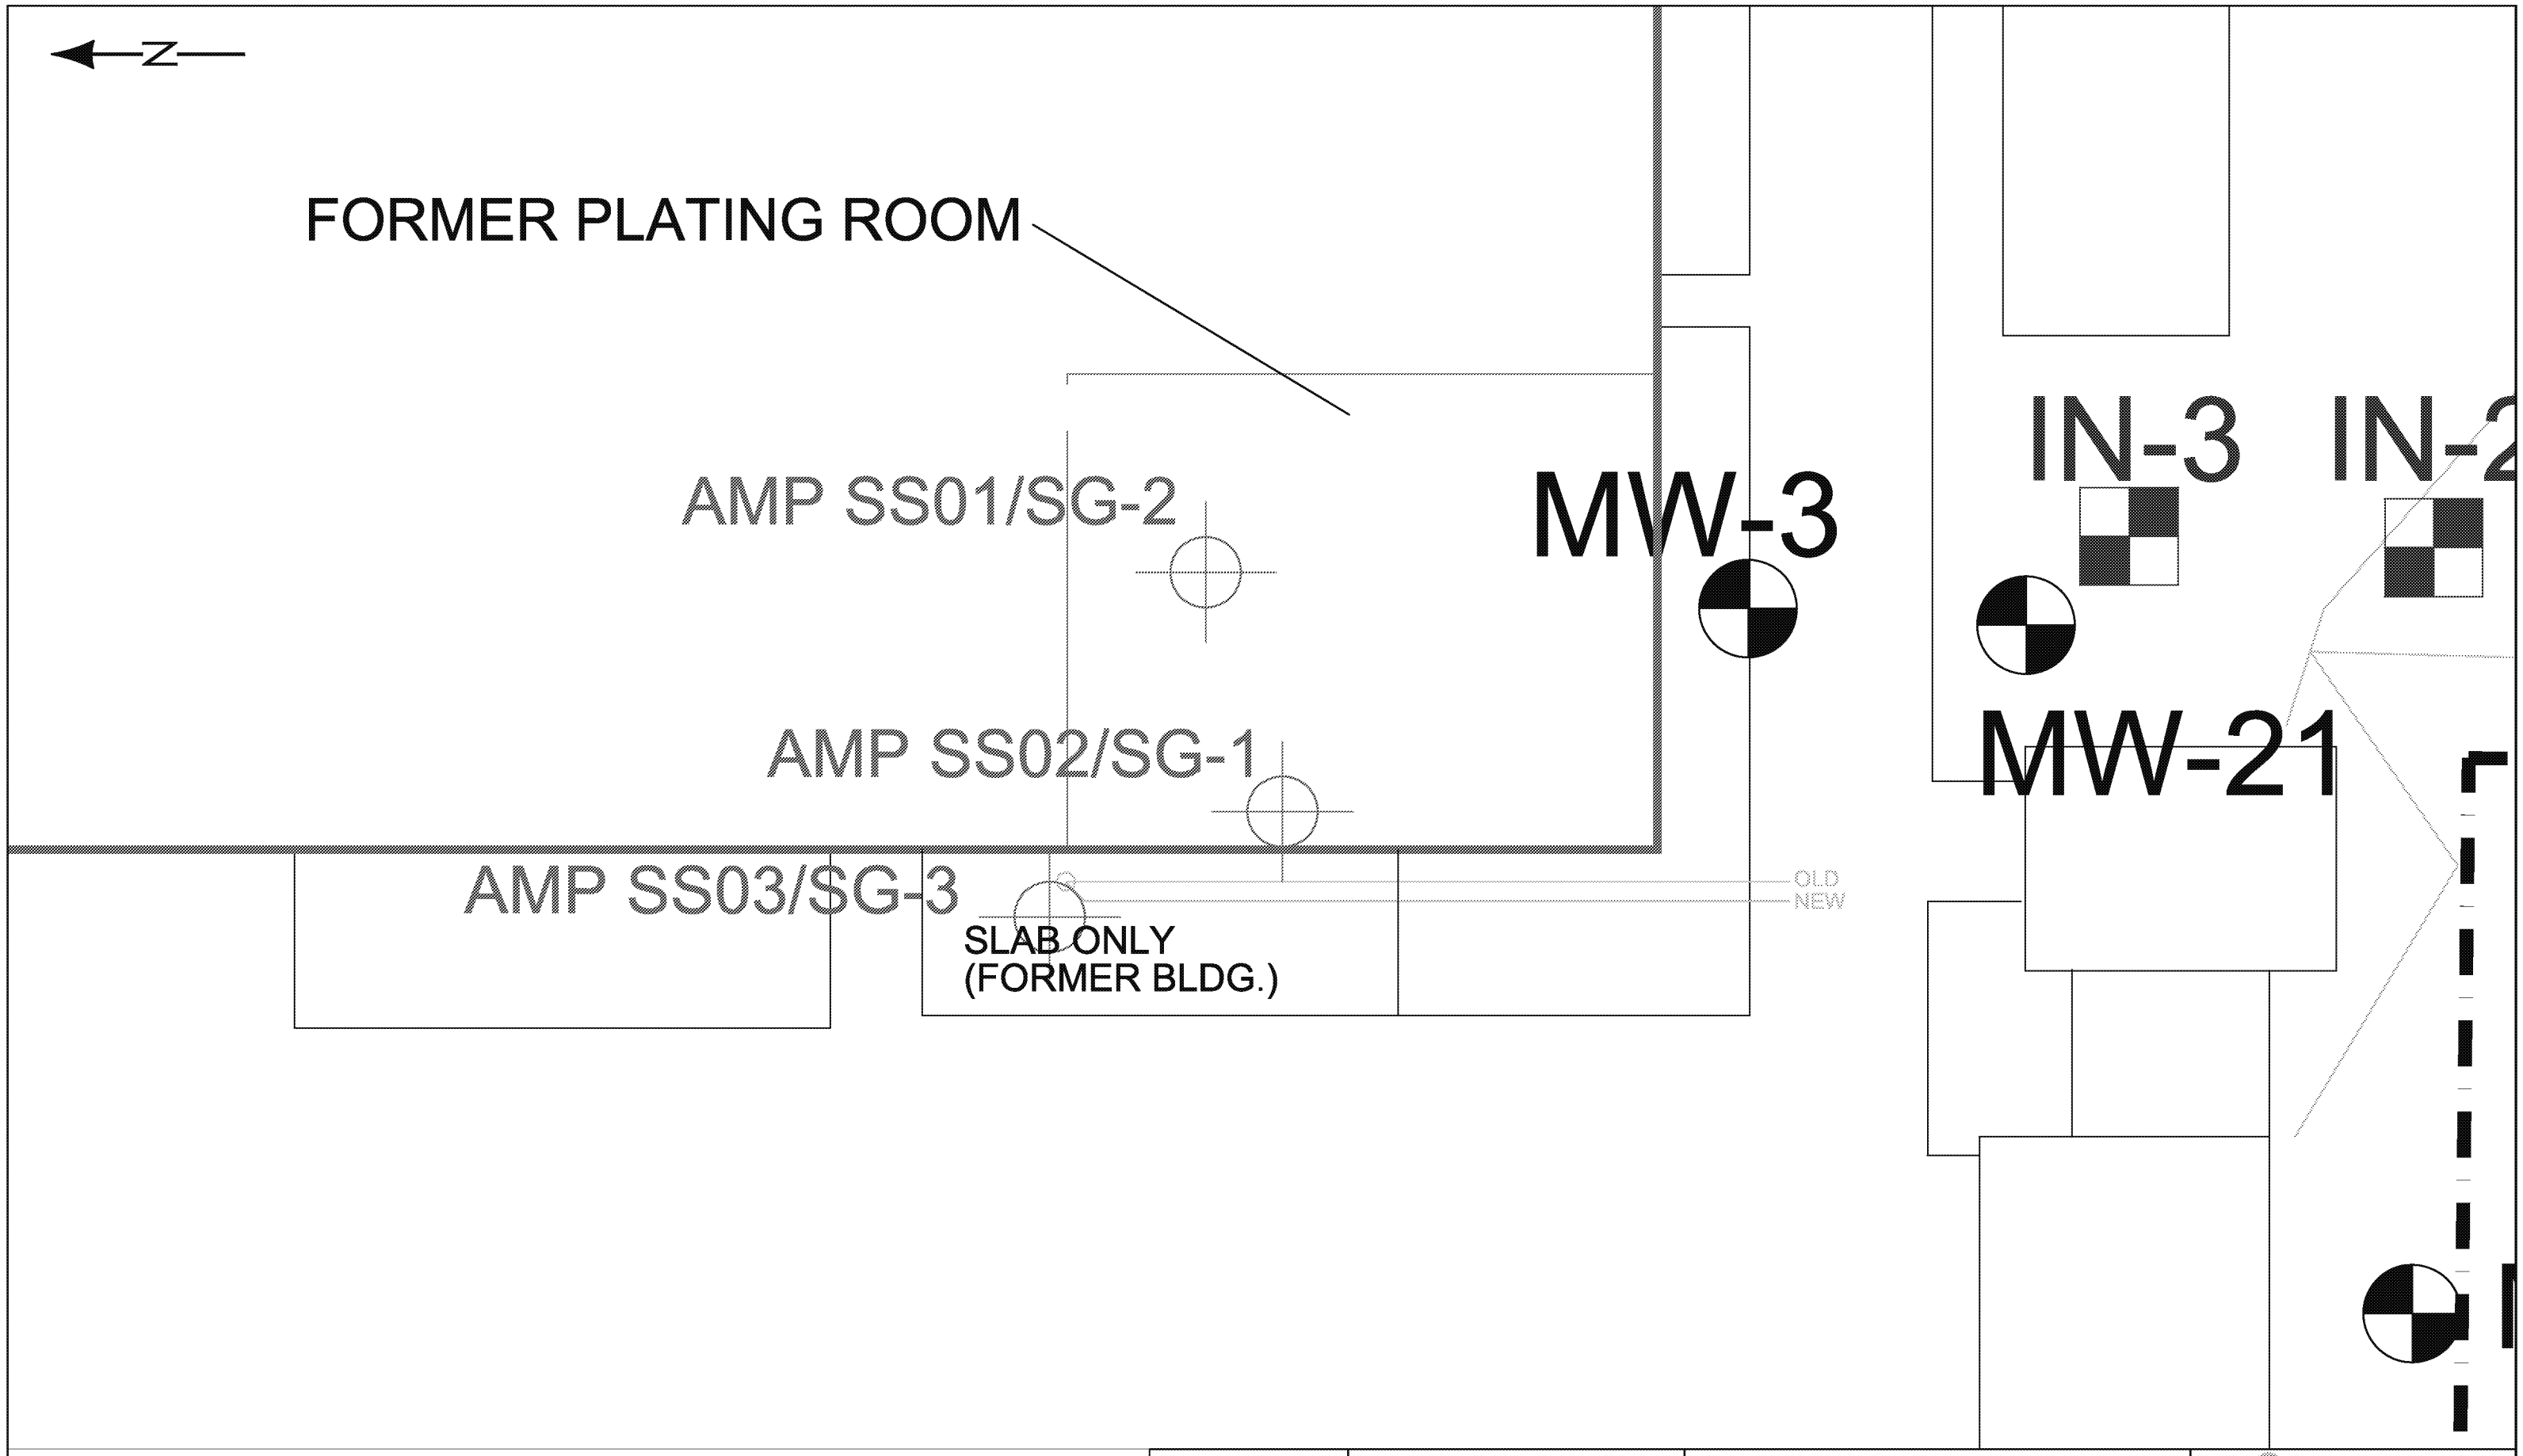

LEGEND
AMP SS01 SUBSLAB AIR SAMPLING LOCATION
MONITORING WELL
RECOVERY WELL
INJECTION WELL
PRIMARY BUILDING WALLS
PROPERTY LINE (APPROXIMATE)
STORM SEWER
SANITARY SEWER
O/H POWER

Scale 1":16 ft.

DRAWN BY:	L. STRUM
DATE:	9/27/99
REVISED:	
HWPA #111291-01	
DWG. NO.	111291S1

FIGURE 4
SUBSLAB AIR SAMPLING MAP

FORMER AMPHENOL RFI/CMS
980 HURRICANE ROAD
FRANKLIN, INDIANA

iWM CONSULTING GROUP