EPA-R5-2019-007302_ED_003011_00003105

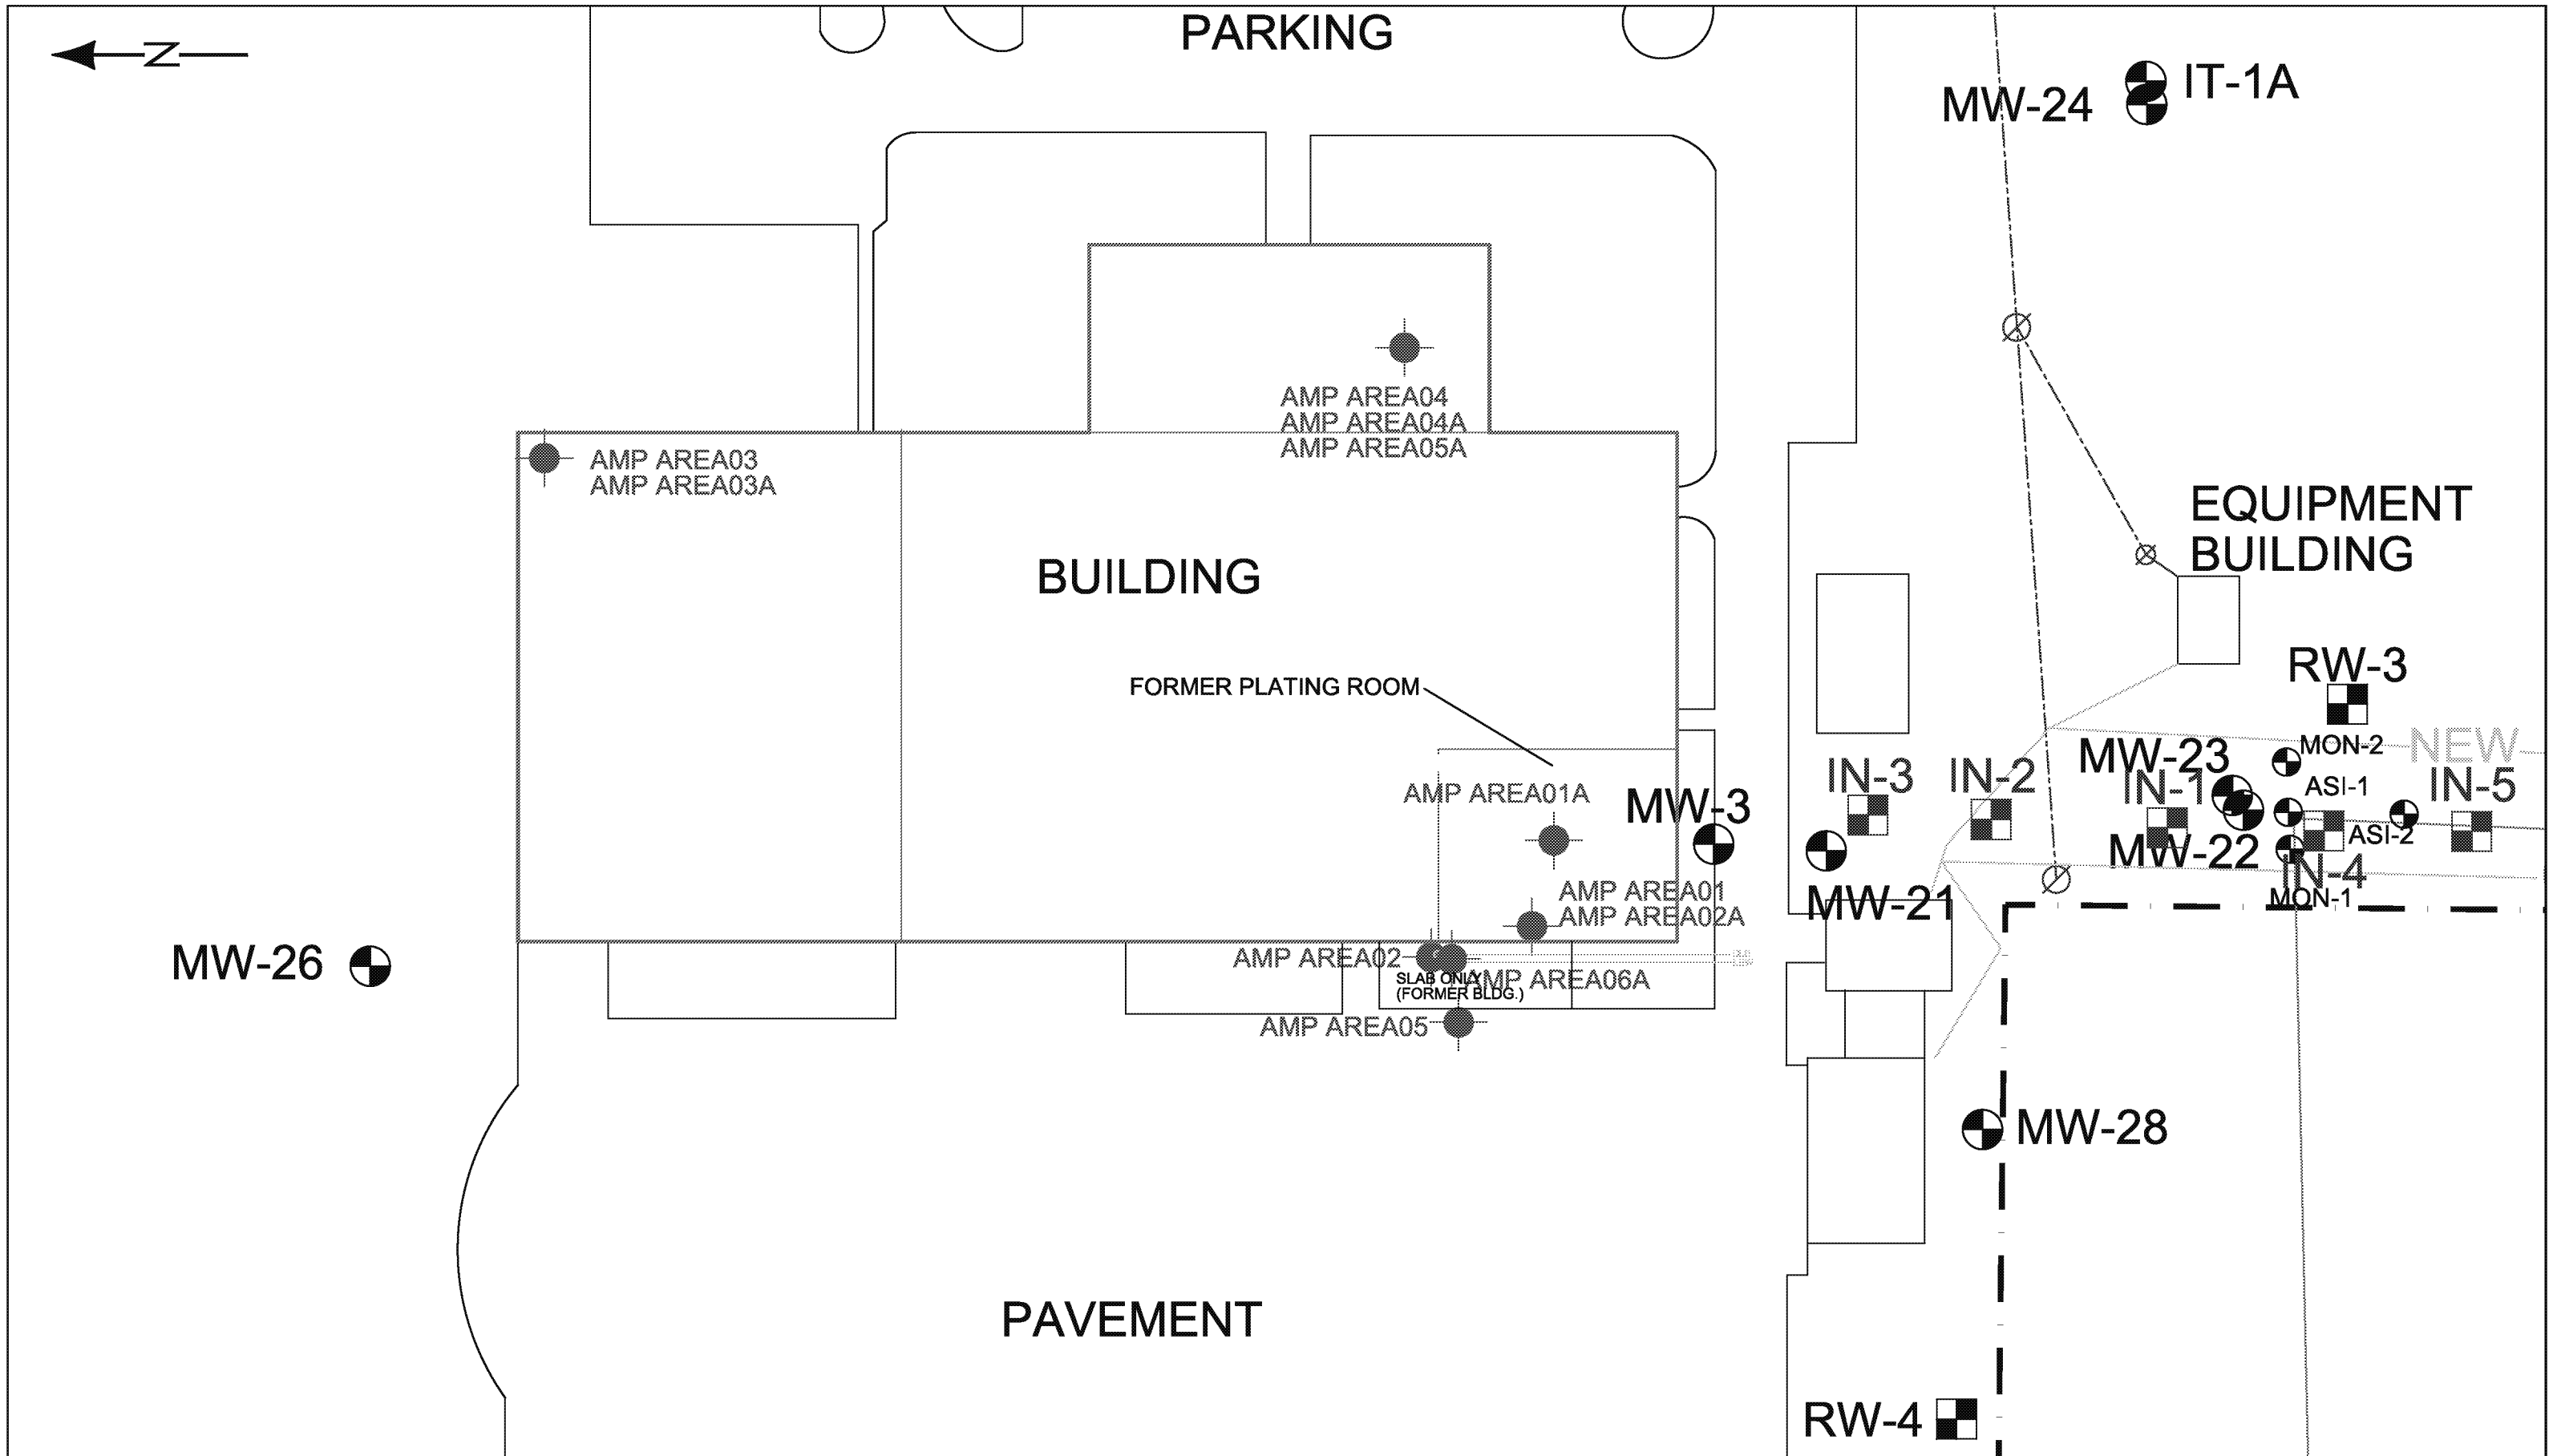


LEGEND

AMP AREA01 — INDOOR AIR SAMPLING LOCATION

MONITORING WELL

RECOVERY WELL

INJECTION WELL

PRIMARY BUILDING WALLS

PROPERTY LINE (APPROXIMATE)

STORM SEWER

SANITARY SEWER

O/H POWER

Scale 1":40 ft.

| | |
|---|---|
| DRAWN BY: | L. STRUM |
| DATE: | 9/27/99 |
| REVISED: | |
| HWPA #111291-01 | |
| DWG. NO. | 111291S1 |

FIGURE 3
INDOOR AIR SAMPLING MAP

FORMER AMPHENOL RFI/CMS
980 HURRICANE ROAD
FRANKLIN, INDIANA

IWM CONSULTING GROUP