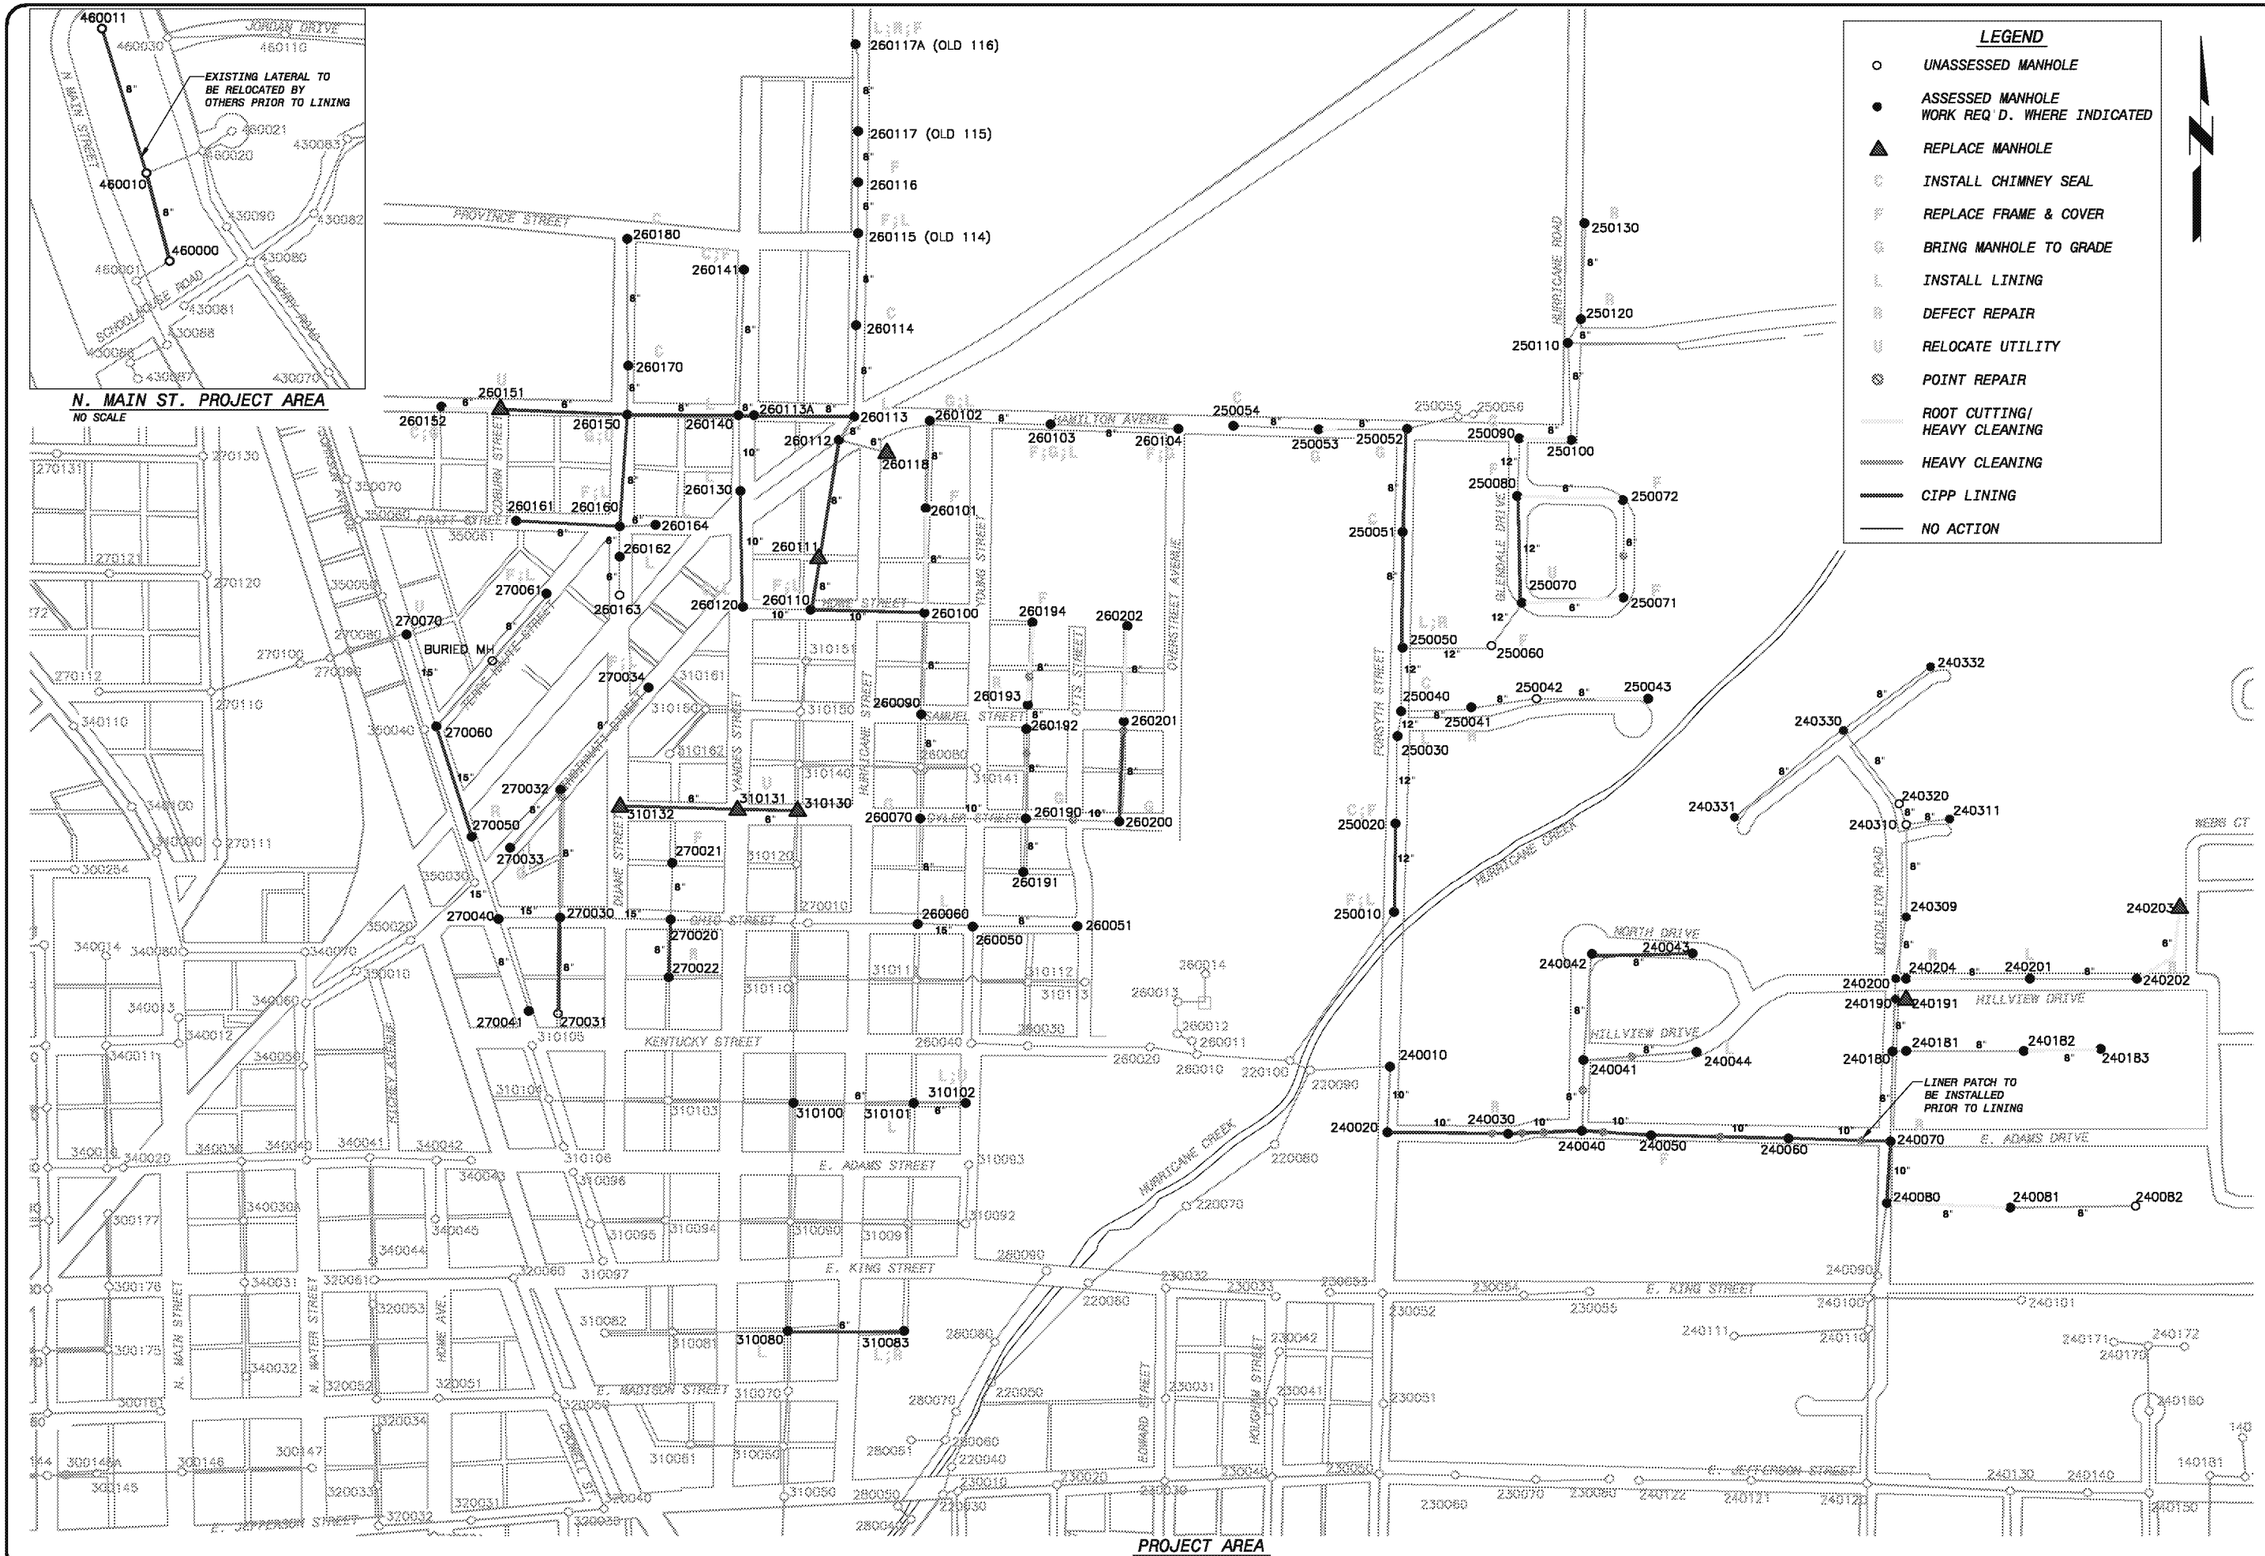

DATE	REVISIONS AND RECORD OF ISSUE	NO.	BY	CK	APP
	PWsk Order #7 - Design Support (Bid Form and Figure)				

PWsKEEn-Fig.dwg
SAVED:SPA49354, 8/13/2018 1:54:05 PM
PLOTTED:SPA49354, 8/13/2018 3:17:02 PM
USER:SPA49354 DWG VER:1001
XREF1:XC-Cond_Plan.dwg
XREF2:BORDER.dwg
XREF3:sewer system ACad 2000.dwg
XREF4:

BLACK & VEATCH
Building a world of difference.
Black & Veatch Corporation
Indianapolis, Indiana

CITY OF FRANKLIN DPW
SEWER SYSTEM EVALUATION STUDY

SANITARY SEWER AND MANHOLE REHABILITATION PROJECT
GREEN, GLENDALE, AND OTTS NEIGHBORHOODS

DESIGNED:
DETAILED:
CHECKED:
APPROVED:
DATE:

0 1/2 1
IF THIS BAR DOES NOT MEASURE 1" THEN DRAWING IS NOT TO FULL SCALE

PROJECT NO.
185937

FD7000_PW
D7074