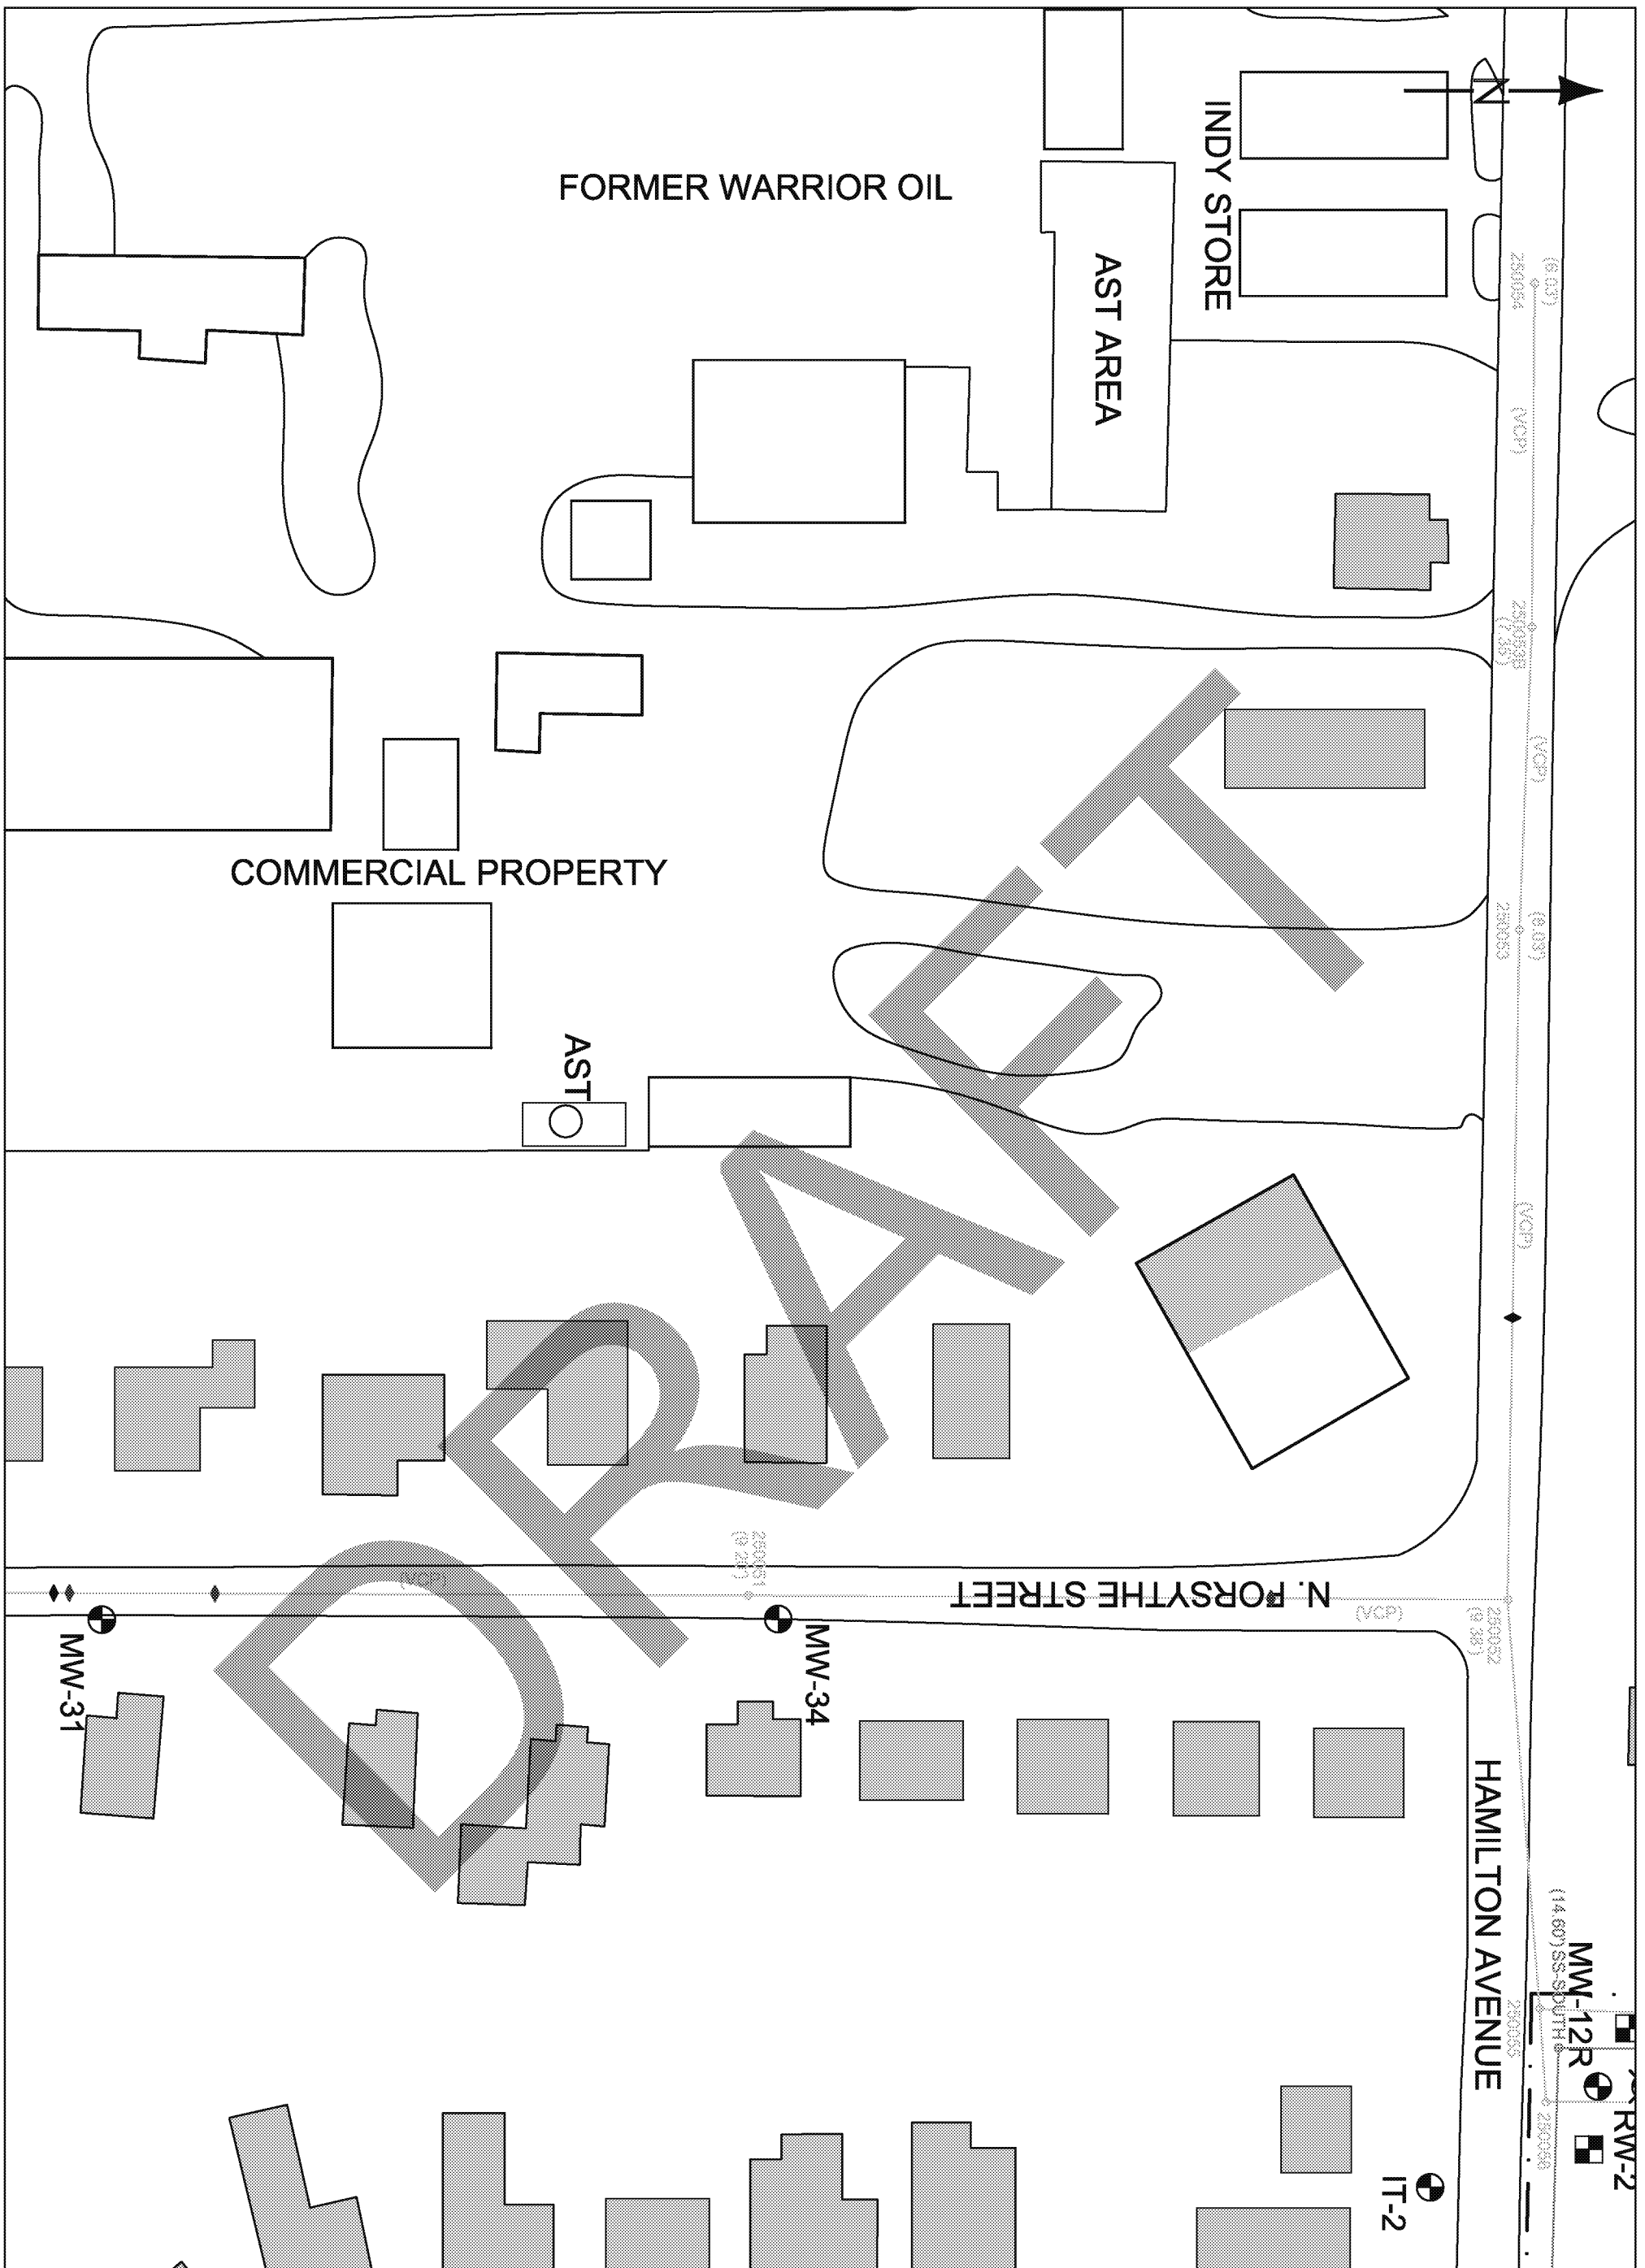

DRAWN BY: L. STRUM	
DATE: 9/27/99	
REVISED: 09/19/2018	
HWPA #111291-01	
DWG. NO. 111291S1	

FIGURE 6
NORTHWESTERN SEWER
LAYOUT MAP

FORMER AMPHENOL RFI/CMS
980 HURRICANE ROAD
FRANKLIN, INDIANA

iWM CONSULTING GROUP