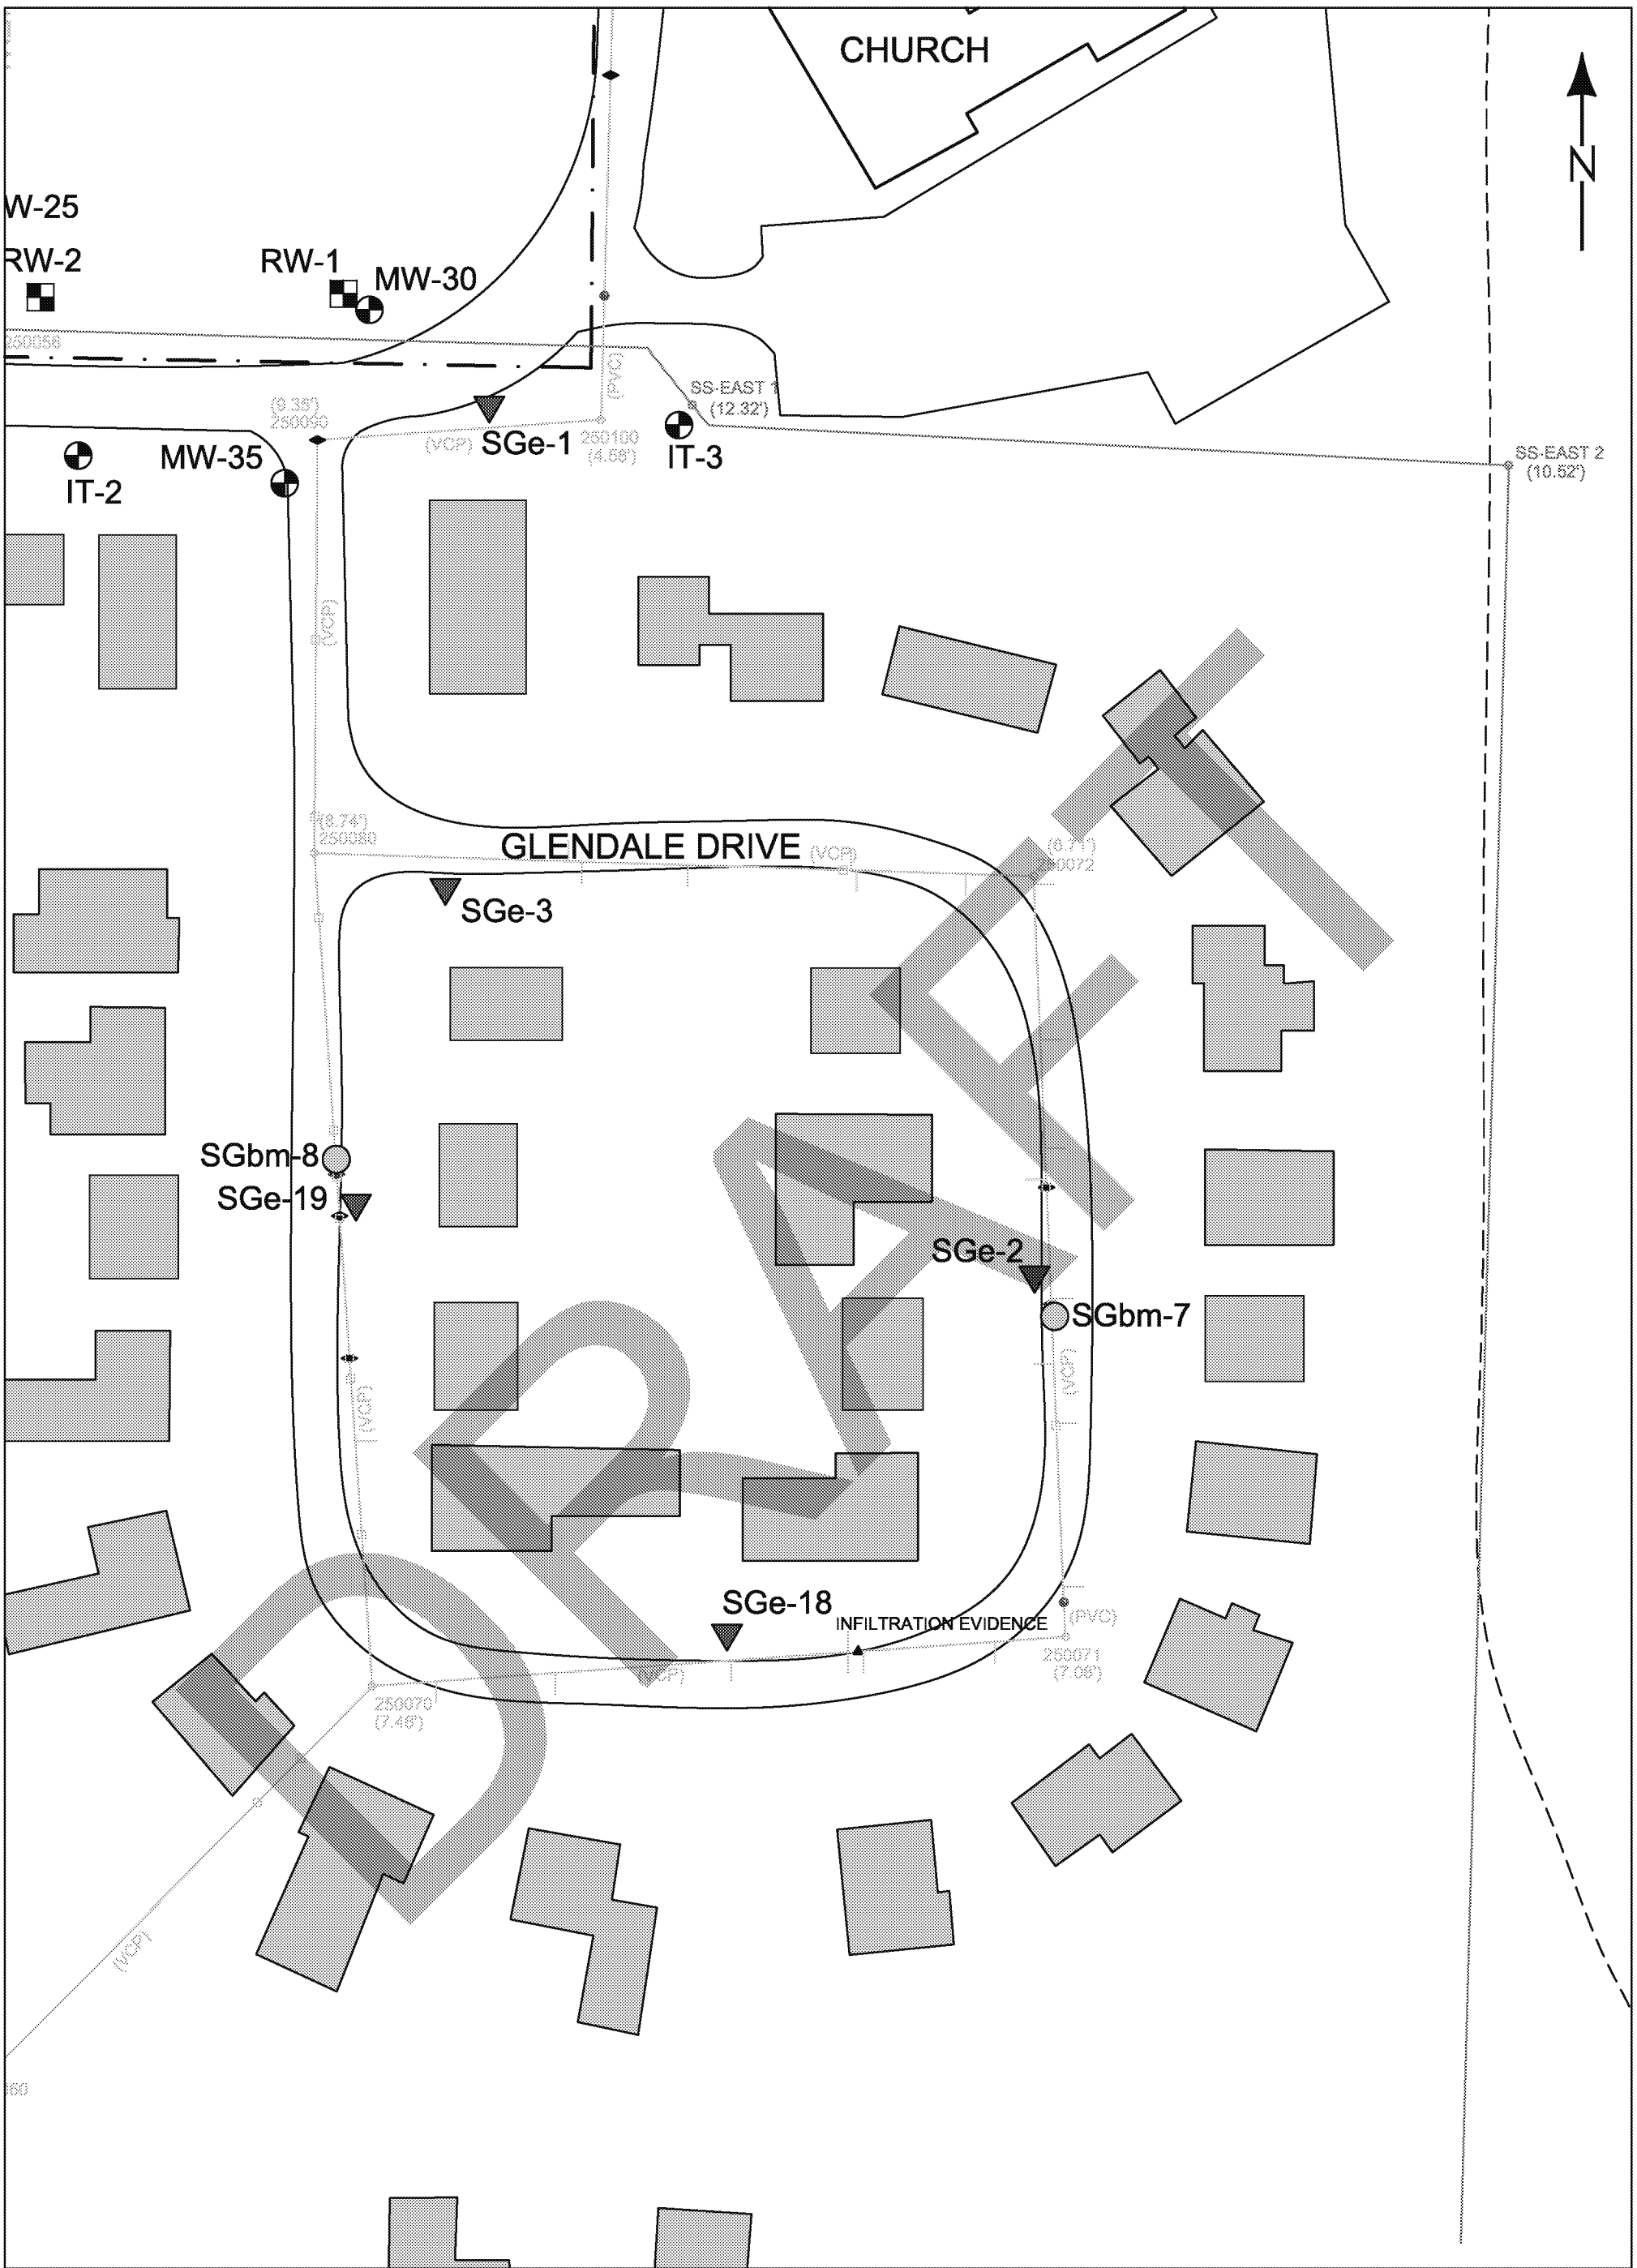

LEGEND

- ABANDONED MONITORING WELL
- MONITORING WELL
- RECOVERY WELL
- SANITARY SEWER MANHOLE
- STORM SEWER MANHOLE (SEWER MAIN INVERT DEPTH AT MANHOLE IN FEET)
- PROPERTY LINE (APPROXIMATE)
- STORM SEWER
- SANITARY SEWER
- O/H POWER
- RESIDENTIAL HOME * DETACHED GARAGES & SHEDS NOT SHOWN
- NON-RESIDENTIAL STRUCTURE
- PRIMARY BUILDING WALLS
- (VCP) VITREOUS CLAY PIPE
- SEWER LINE BREAK
- SEWER LINE CRACK
- SEWER MATERIAL CHANGE
- * SEWER INFORMATION OBTAINED FROM 2015 SEWER VIDEO LOG FOR FRANKLIN DPW.
- SOIL GAS SAMPLING POINT
- SOIL GAS SEWER BACKFILL SAMPLING POINT

0' 60'
SCALE IN FEET

DRAWN BY: L. STRUM	
DATE: 9/27/99	
REVISED: 10/05/2018	
HWPA #111291-01	
DWG. NO. 111291S1	

FIGURE 2
GLENDALE DRIVE SEWER LAYOUT MAP

FORMER AMPHENOL RFI/CMS
980 HURRICANE ROAD
FRANKLIN, INDIANA

iWM CONSULTING GROUP