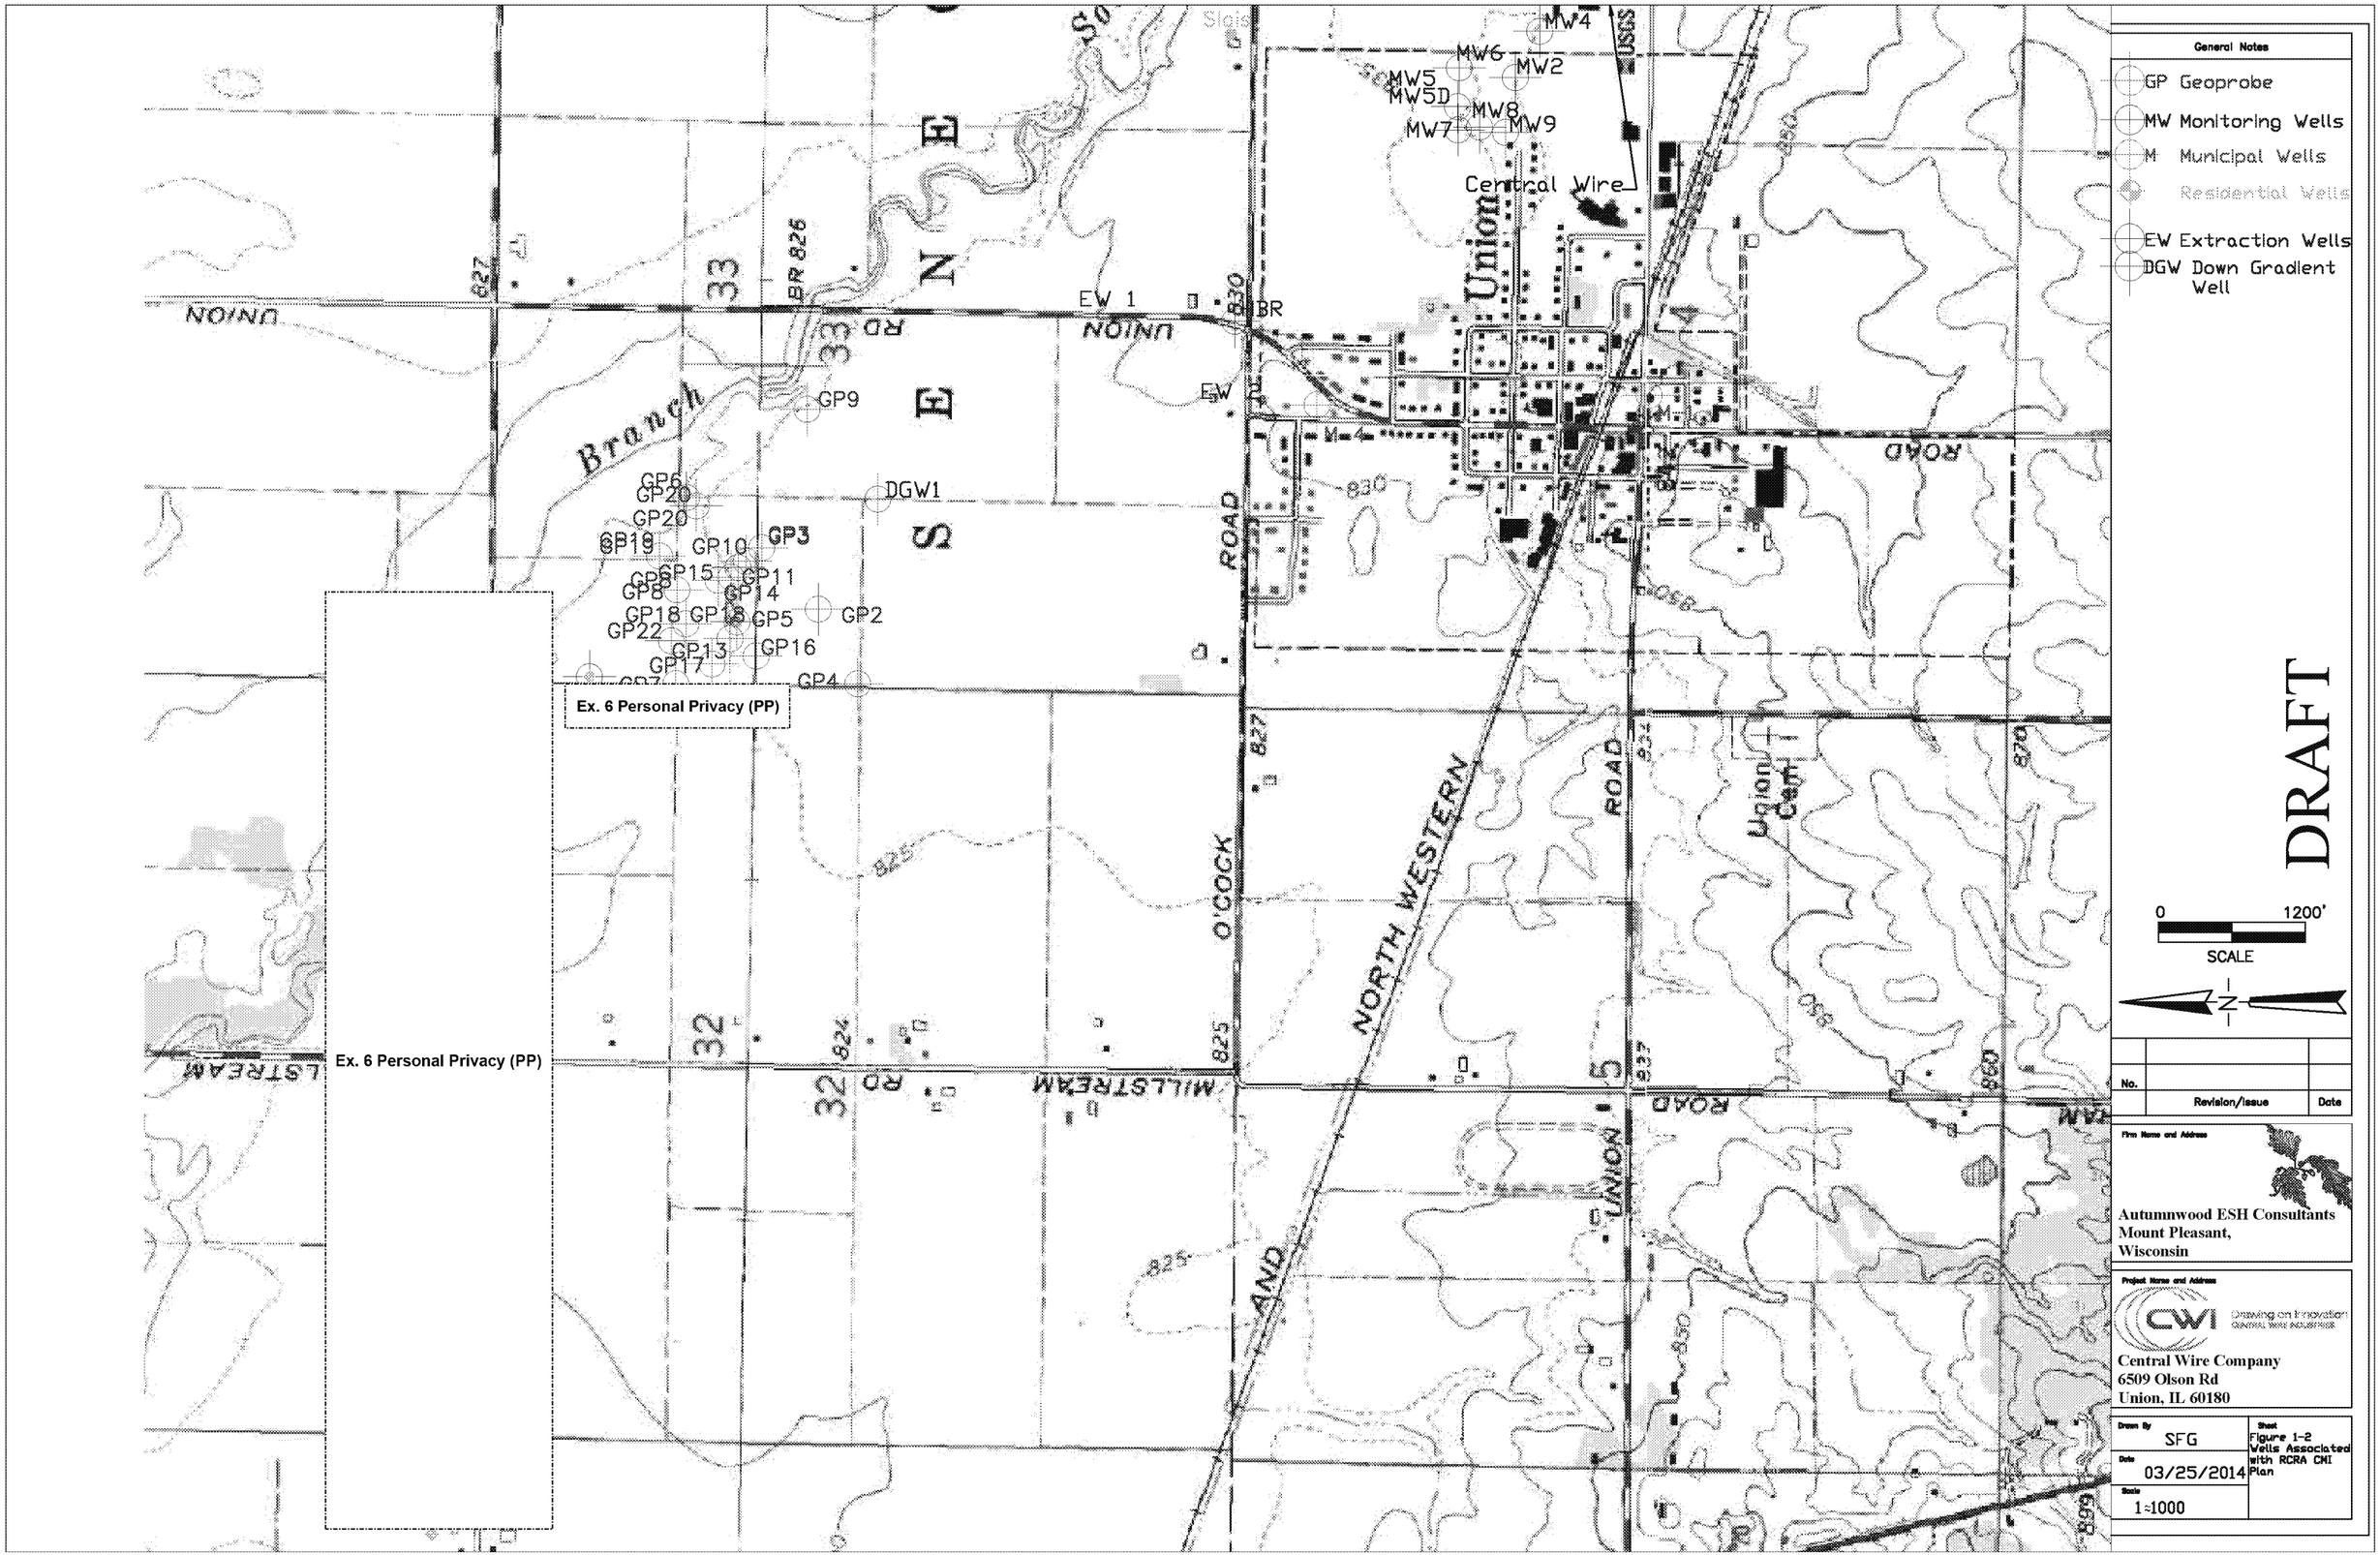
General Notes
GP Geoprobe
MW Monitoring Wells
M Municipal Wells
Residential Wells
EW Extraction Wells
DGW Down Gradient Well
DRAFT
0
1200'
SCALE
N
Ex. 6 Personal Privacy (PP)
Ex. 6 Personal Privacy (PP)
Central Wire
Union
Union Cem
NORTH WESTERN
O'COCK
ROAD
UNION
MILLSTREAM
RD
Branch
EW 1
EW
BR
DGW1
GP2
GP3
GP4
GP5
GP6
GP9
GP10
GP11
GP13
GP14
GP15
GP16
GP17
GP18
GP19
GP20
GP22
MW2
MW4
MW5
MW5D
MW6
MW7
MW8
MW9
No.
Revision/Issue
Date
Firm Name and Address
Autumnwood ESH Consultants
Mount Pleasant,
Wisconsin
Project Name and Address
CWI
Drawing on Innovation
Central Wire Company
6509 Olson Rd
Union, IL 60180
Drawn By
SFG
Date
03/25/2014
Scale
1:1000
Sheet
Figure 1-2
Wells Associated with RCRA CMI Plan