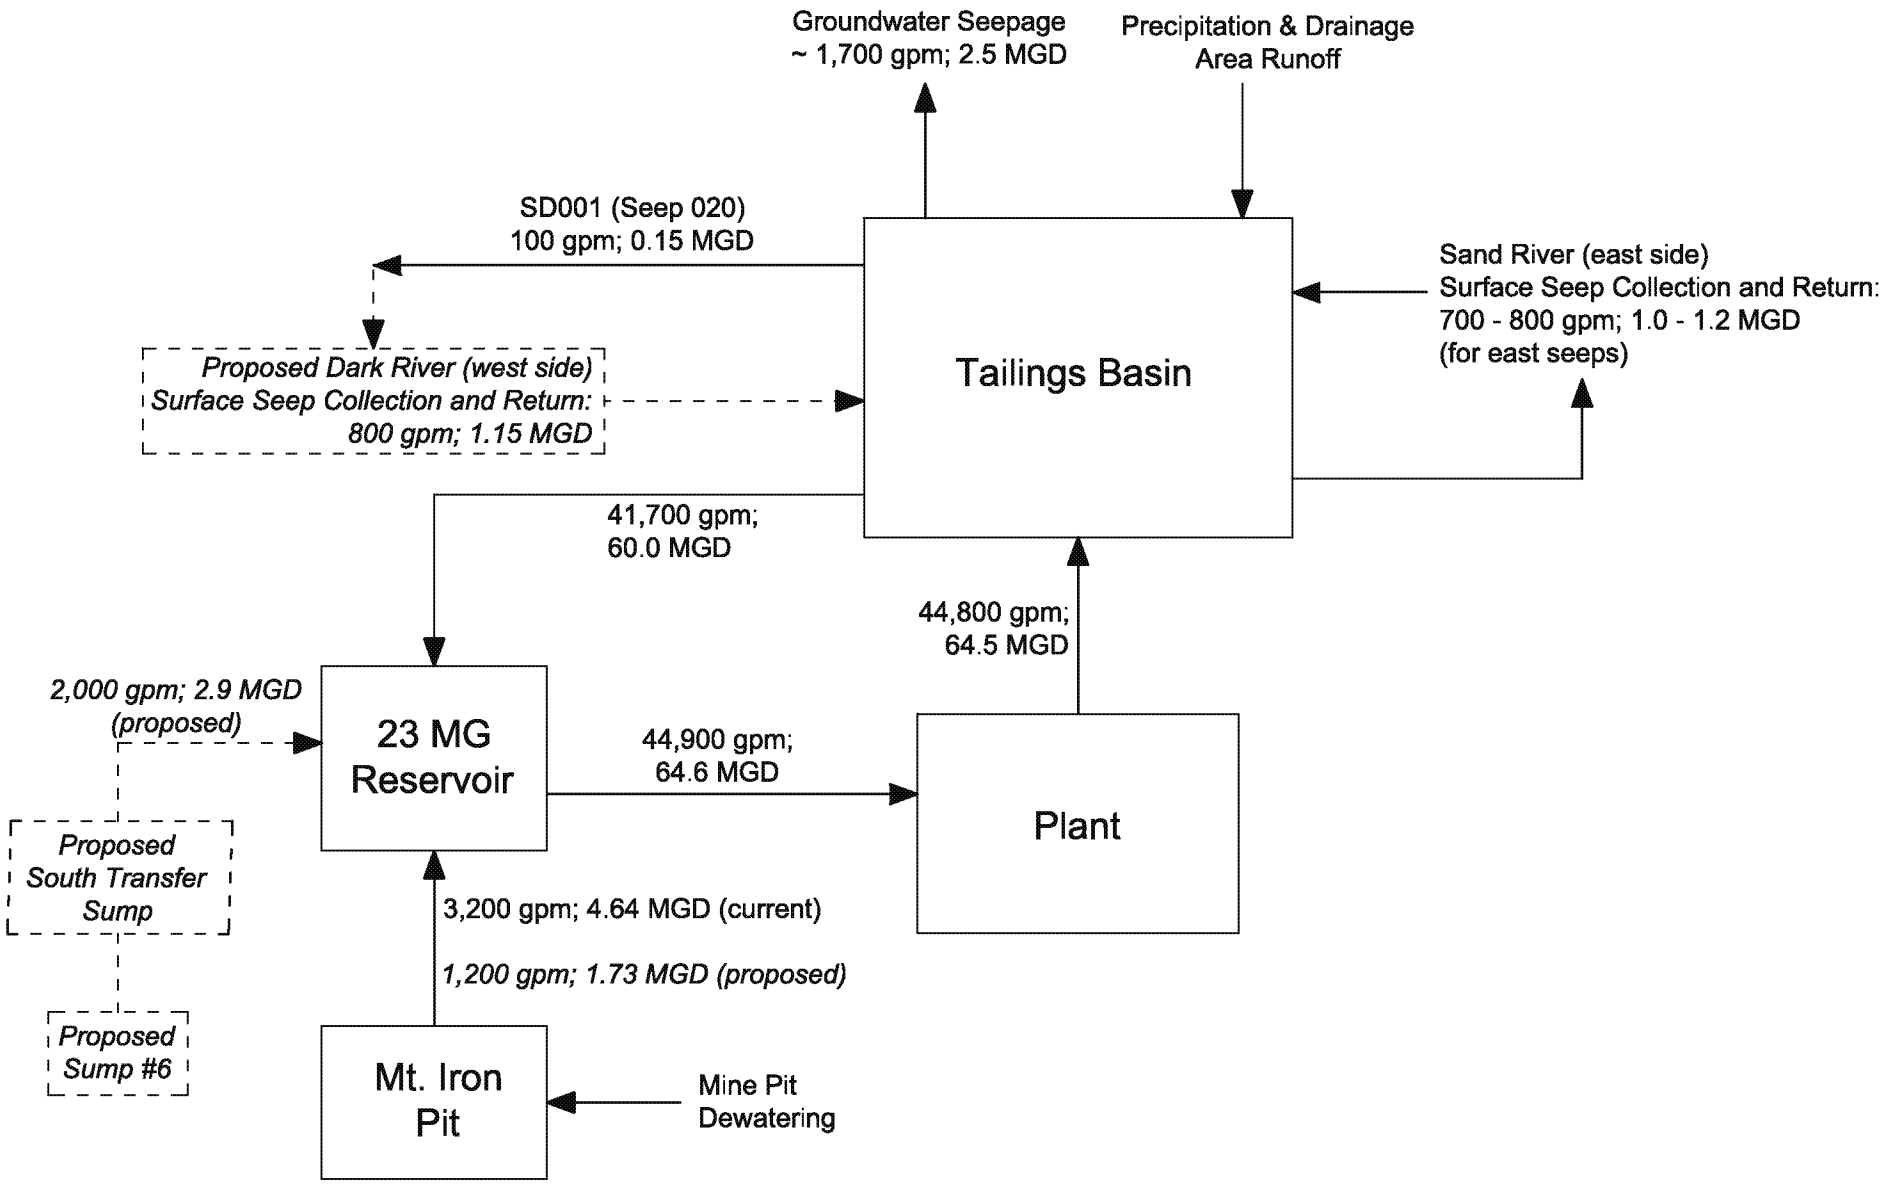

Note: Sump #6 Project Proposed for Installation in Summer 2014

www.liesch.com

LIESCH

Hydrogeologists • Engineers • Environmental Scientists

Minneapolis • Los Angeles • Milwaukee • Phoenix

U.S Steel Minntac - Tailings Basin	Jan 14
Water Flow Diagram	Figure 2

KML 10-28-11 1=1 n:\liesch_projects\ww\94285\cad\minntac water flow diag 010314