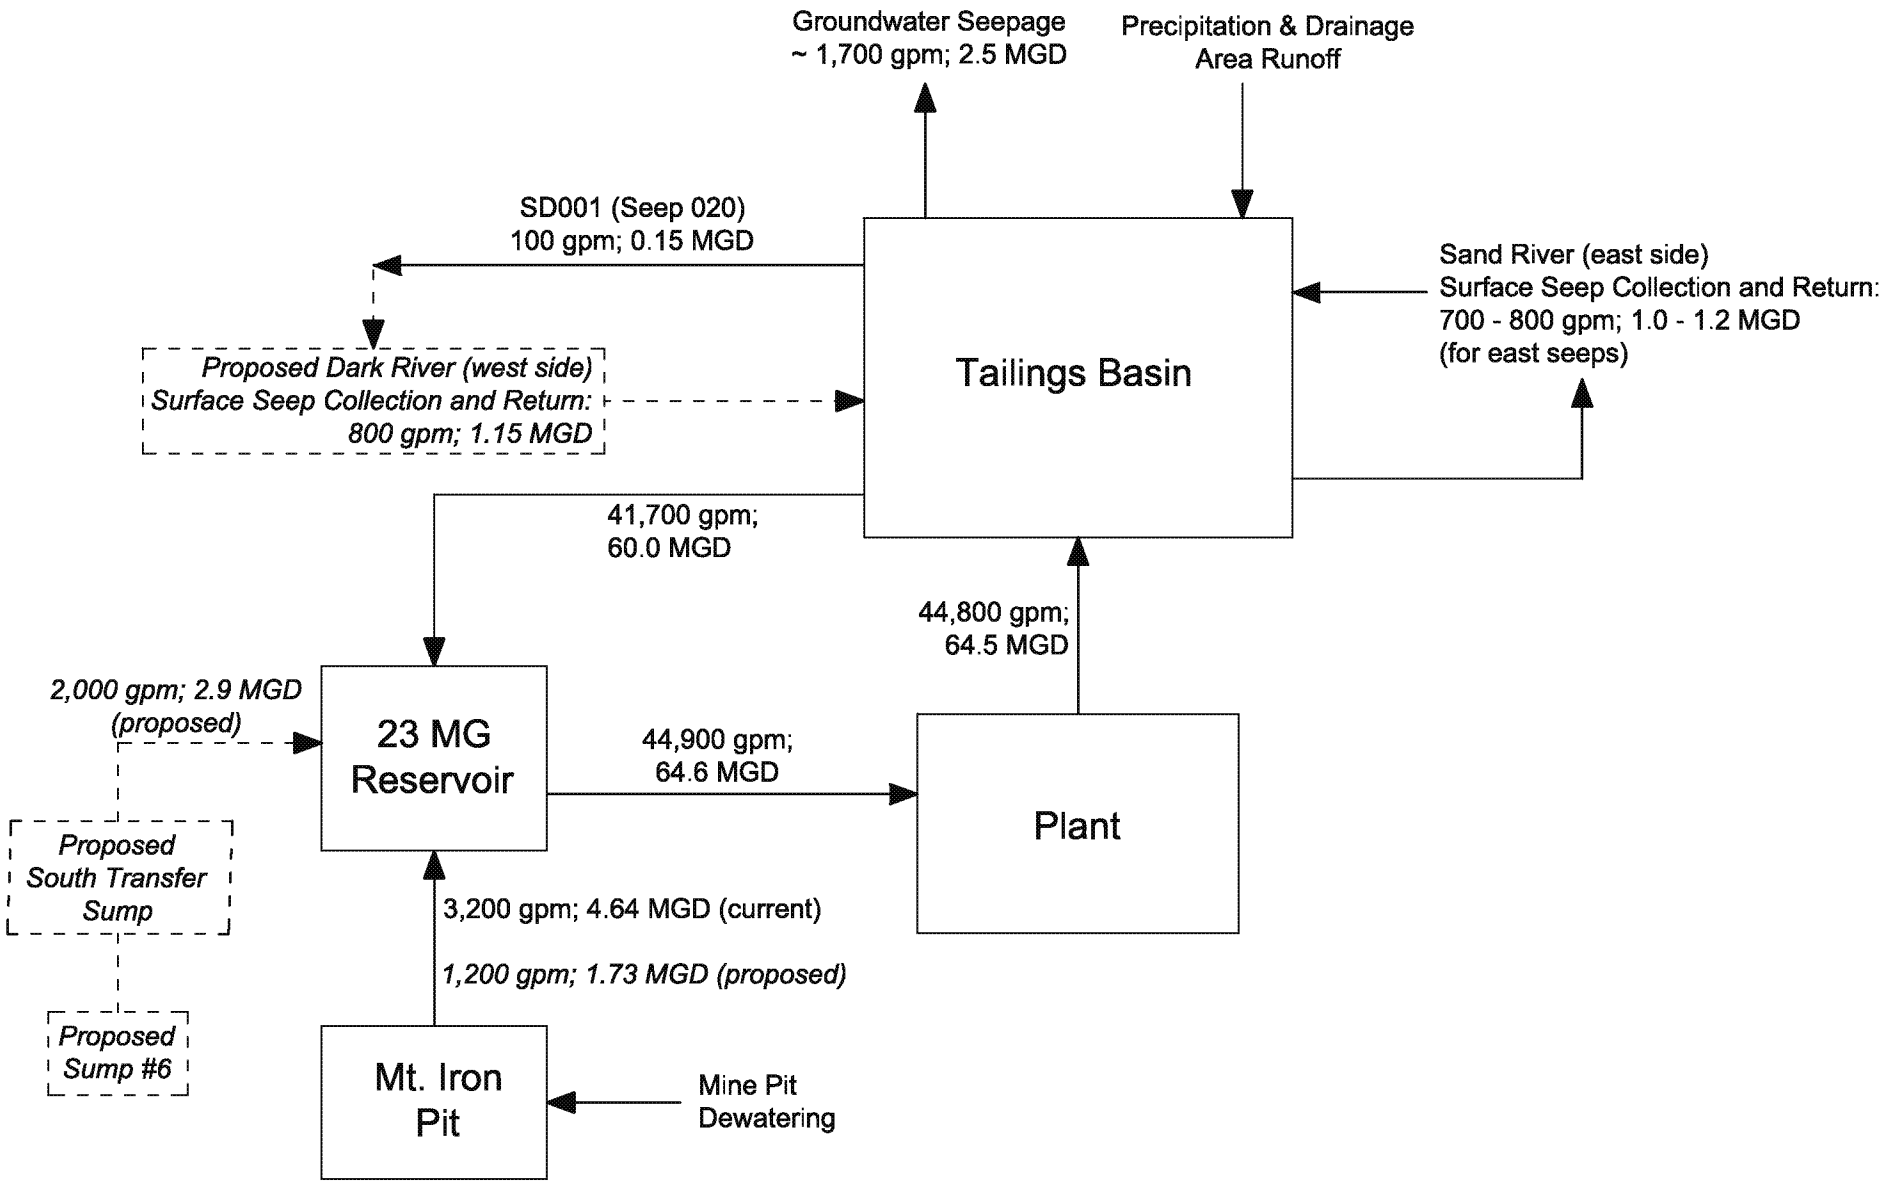


Note: Sump #6 Project Proposed for Installation in Summer 2014

www.liesch.com

LIESCH

Hydrogeologists • Engineers • Environmental Scientists

Minneapolis • Los Angeles • Milwaukee • Phoenix

| | |
|---|---|
| U.S Steel Minntac - Tailings Basin | Jan 14 |
| Water Flow Diagram | Figure 2 |

KML 10-28-11 1=1 n:\liesch_projects\ww\94285\cad\minntac water flow diag 010314