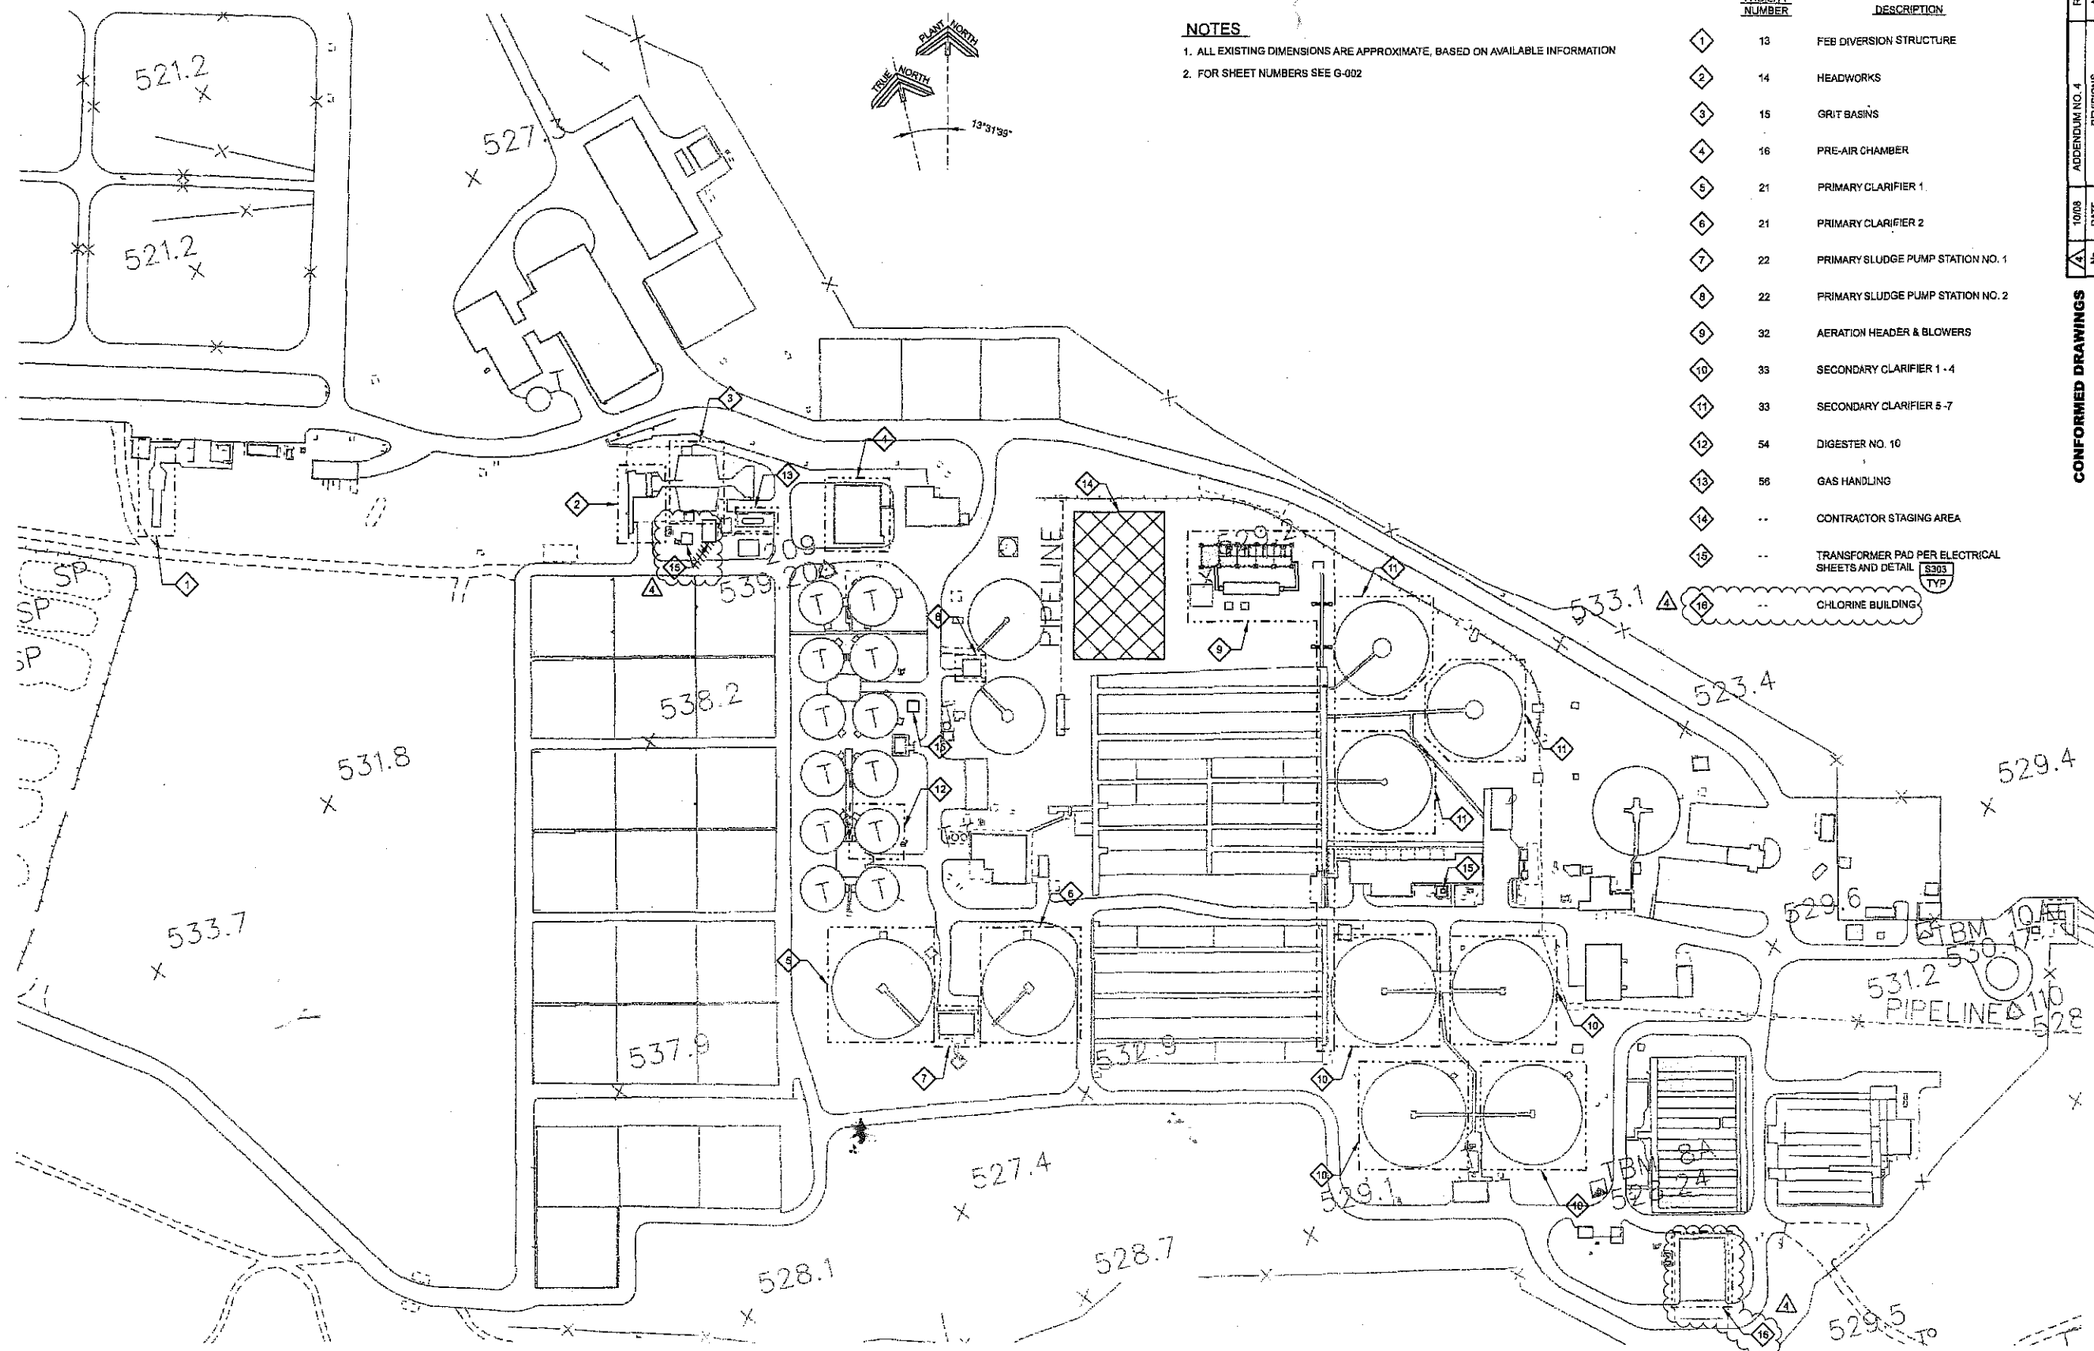

NOTES

1. ALL EXISTING DIMENSIONS ARE APPROXIMATE, BASED ON AVAILABLE INFORMATION
2. FOR SHEET NUMBERS SEE G-002

	FACILITY NUMBER	DESCRIPTION
1	13	FEB DIVERSION STRUCTURE
2	14	HEADWORKS
3	15	GRIT BASINS
4	16	PRE-AIR CHAMBER
5	21	PRIMARY CLARIFIER 1
6	21	PRIMARY CLARIFIER 2
7	22	PRIMARY SLUDGE PUMP STATION NO. 1
8	22	PRIMARY SLUDGE PUMP STATION NO. 2
9	32	AERATION HEADER & BLOWERS
10	33	SECONDARY CLARIFIER 1 - 4
11	33	SECONDARY CLARIFIER 5 -7
12	54	DIGESTER NO. 10
13	56	GAS HANDLING
14	--	CONTRACTOR STAGING AREA
15	--	TRANSFORMER PAD PER ELECTRICAL SHEETS AND DETAIL S303 TYP
16	--	CHLORINE BUILDING

CONTRACT DOCUMENTS DATED JULY 2008, AS PART OF THE BIDDING DOCUMENTS (DRAWINGS AND SPECIFICATIONS) AND SUBSEQUENTLY ISSUED ADDENDA HAVE BEEN MERGED INTO ONE CONFORMING SET OF DOCUMENTS FOR THE CONVENIENCE OF THE CONTRACTOR. THE "CONFORMED" DOCUMENTS ARE FOR REFERENCE ONLY AND ARE NOT CONTRACT DRAWINGS. IF INCONSISTENCIES OR AMBIGUITIES BETWEEN "CONFORMED" DOCUMENTS AND CONTRACT DOCUMENTS ARE FOUND, THE CONTRACT DOCUMENTS SHALL GOVERN.

No.	DATE	REVISIONS	APP.
4	10/08	ADDENDUM NO. 4	REK

CONFORMED DRAWINGS

carollo
Engineers...Working Wonders With Water™

SAN ANTONIO WATER SYSTEM

R. E. KILIAN 84208 LICENSED PROFESSIONAL ENGINEER

SAWS JOB No. 06-6502
LEON CREEK WRC
IMPROVEMENTS PROJECT

GENERAL
SITE PLAN

Designed by:
Drawn by: DE
Checked by:
Drawing 00G06
Sheet 6 of 472

LAST SAVED BY: lizarquetta DATE: 05-DEC-2008 17:09 PROJECT NO. 7473A-10 FILE NAME: G-06.dgn