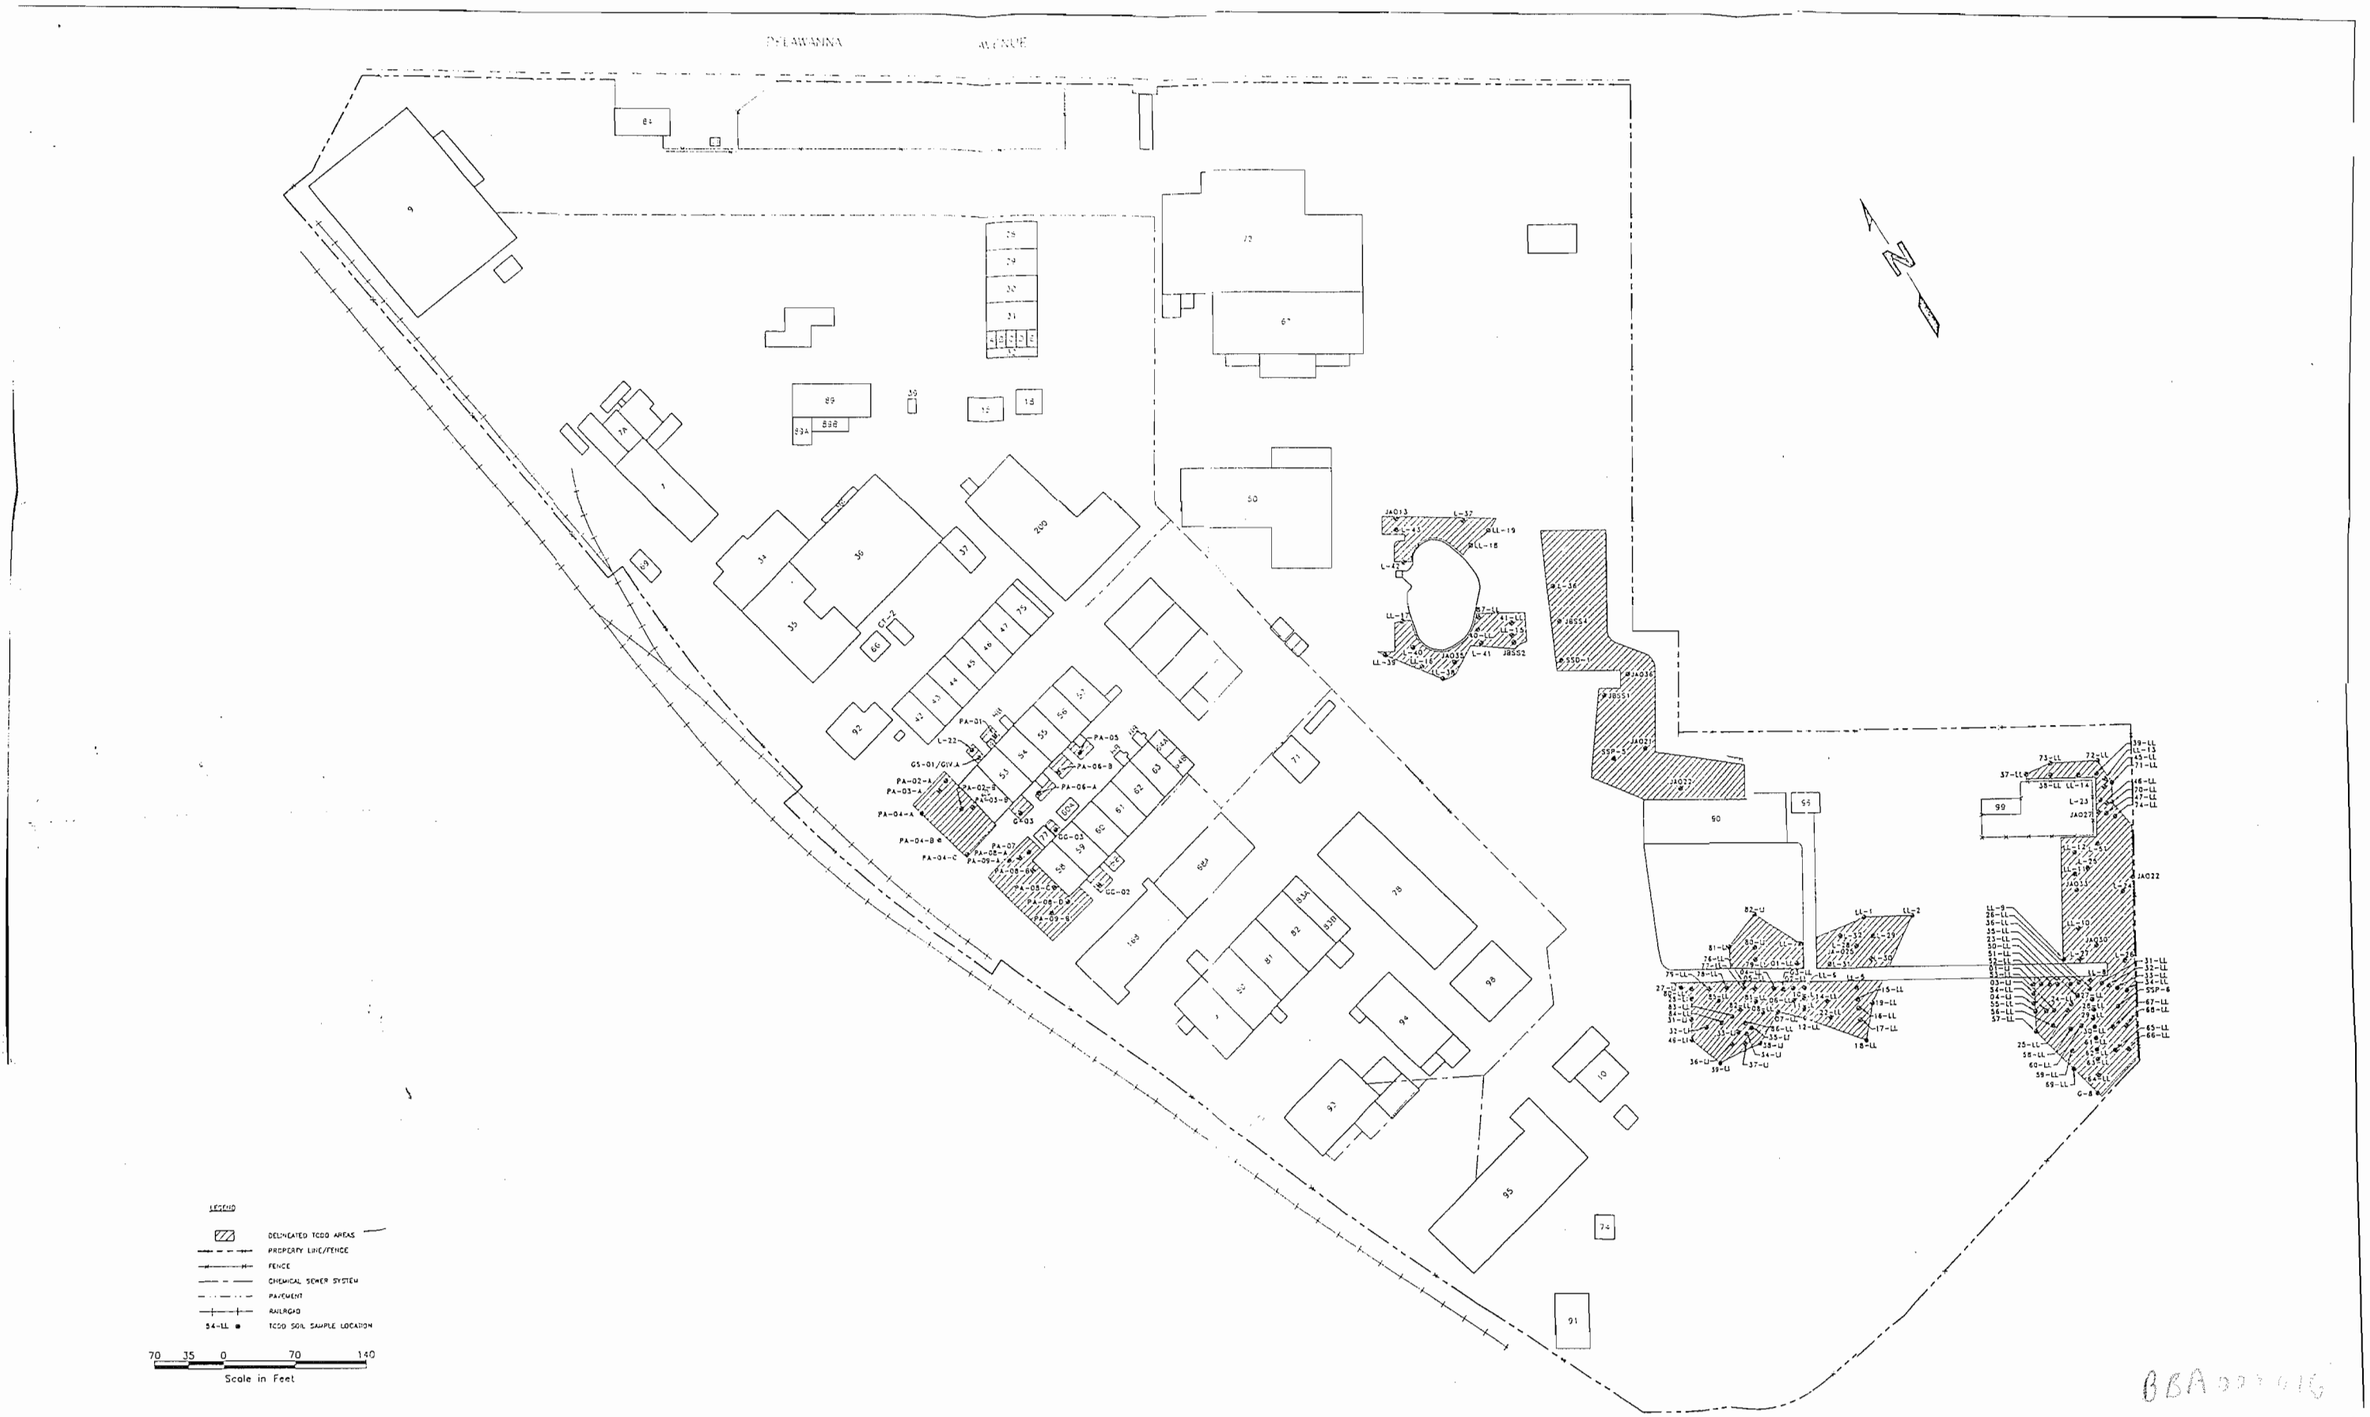

BBA 000016

NO.	DATE	APPR.	REVISION	NO.	DATE	APPR.	REVISION

Givaudan-Roure Corporation

Clifton New Jersey

Environmental Resources Management, Inc.

The ERM

CHECKED	DATE
DESIGN ENGINEER	
PROJECT ENGINEER	
PROJECT MANAGER	
APPROVED	
APPROVED	

Delineated TCDD Areas and Sample Locations

DRAWING NO. 1

REV. NO.

DRAWN MKB/JGT

DATE 01.29.92/03.13.92

CLIENT APPROVAL

W.O. No. 22306.02.01/A3G1-1

SCALE

SCALED FOR DATE

SHEET OF