WMH001389

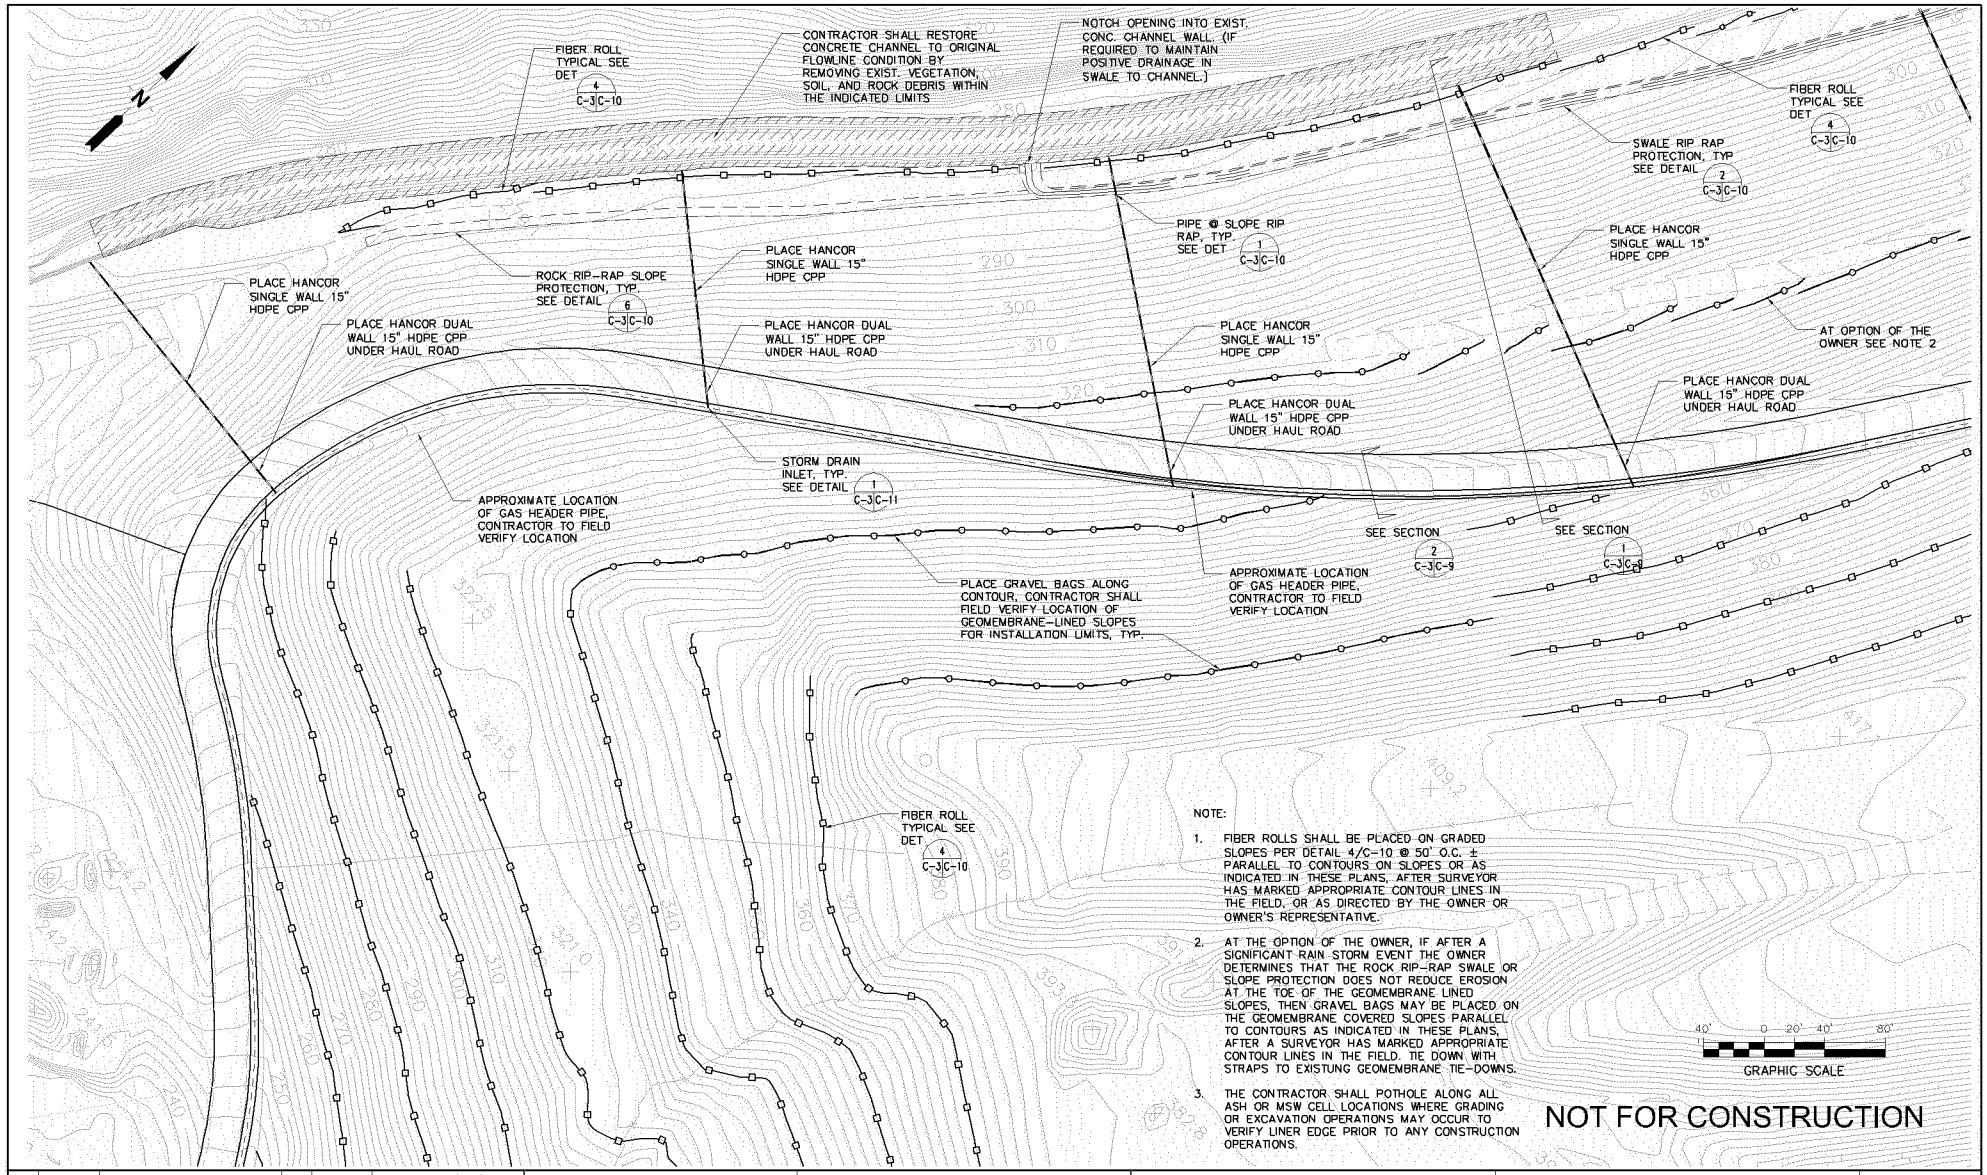

NOTE:

1. FIBER ROLLS SHALL BE PLACED ON GRADED SLOPES PER DETAIL 4/C-10 @ 50' O.C. ± PARALLEL TO CONTOURS ON SLOPES OR AS INDICATED IN THESE PLANS, AFTER SURVEYOR HAS MARKED APPROPRIATE CONTOUR LINES IN THE FIELD, OR AS DIRECTED BY THE OWNER OR OWNER'S REPRESENTATIVE.
2. AT THE OPTION OF THE OWNER, IF AFTER A SIGNIFICANT RAIN STORM EVENT THE OWNER DETERMINES THAT THE ROCK RIP-RAP SWALE OR SLOPE PROTECTION DOES NOT REDUCE EROSION AT THE TOE OF THE GEOMEMBRANE LINED SLOPES, THEN GRAVEL BAGS MAY BE PLACED ON THE GEOMEMBRANE COVERED SLOPES PARALLEL TO CONTOURS AS INDICATED IN THESE PLANS, AFTER A SURVEYOR HAS MARKED APPROPRIATE CONTOUR LINES IN THE FIELD. TIE DOWN WITH STRAPS TO EXISTUNG GEOMEMBRANE TIE-DOWNS.
3. THE CONTRACTOR SHALL POTHOLE ALONG ALL ASH OR MSW CELL LOCATIONS WHERE GRADING OR EXCAVATION OPERATIONS MAY OCCUR TO VERIFY LINER EDGE PRIOR TO ANY CONSTRUCTION OPERATIONS.

NOT FOR CONSTRUCTION

REV	DATE	BRIEF	BY	APPROVED

JOB NUMBER 88119
FILE NO. 88119-C-3
DESIGNED: BWR DRAWN: RKH
CHECKED: REB APPROVED: – –
SCALE: SCALE: 1" = 40'

BENJAMIN W. REALICA LICENSED PROFESSIONAL ENGINEER No. 11337-C HAWAII, U.S.A.

This work was prepared by me or under my supervision. ("Supervision of design" shall be as defined in Chapter 115, Hawaii Administrative Rules, Professional Engineers, Architects, Surveyors, and Landscape Architects, State of Hawaii, Subchapter 1 Section 16-115-2. Definitions effective June 30, 1994)

EarthTech
A Tyco International Ltd. Company

WM WASTE MANAGEMENT

INTERIM ON-SITE DRAINAGE MEASURES
WAIMANALO GULCH LANDFILL

SITE PLAN

DATE: 10/19/05
DRAWING NO. C-3
SHEET 5 OF 16