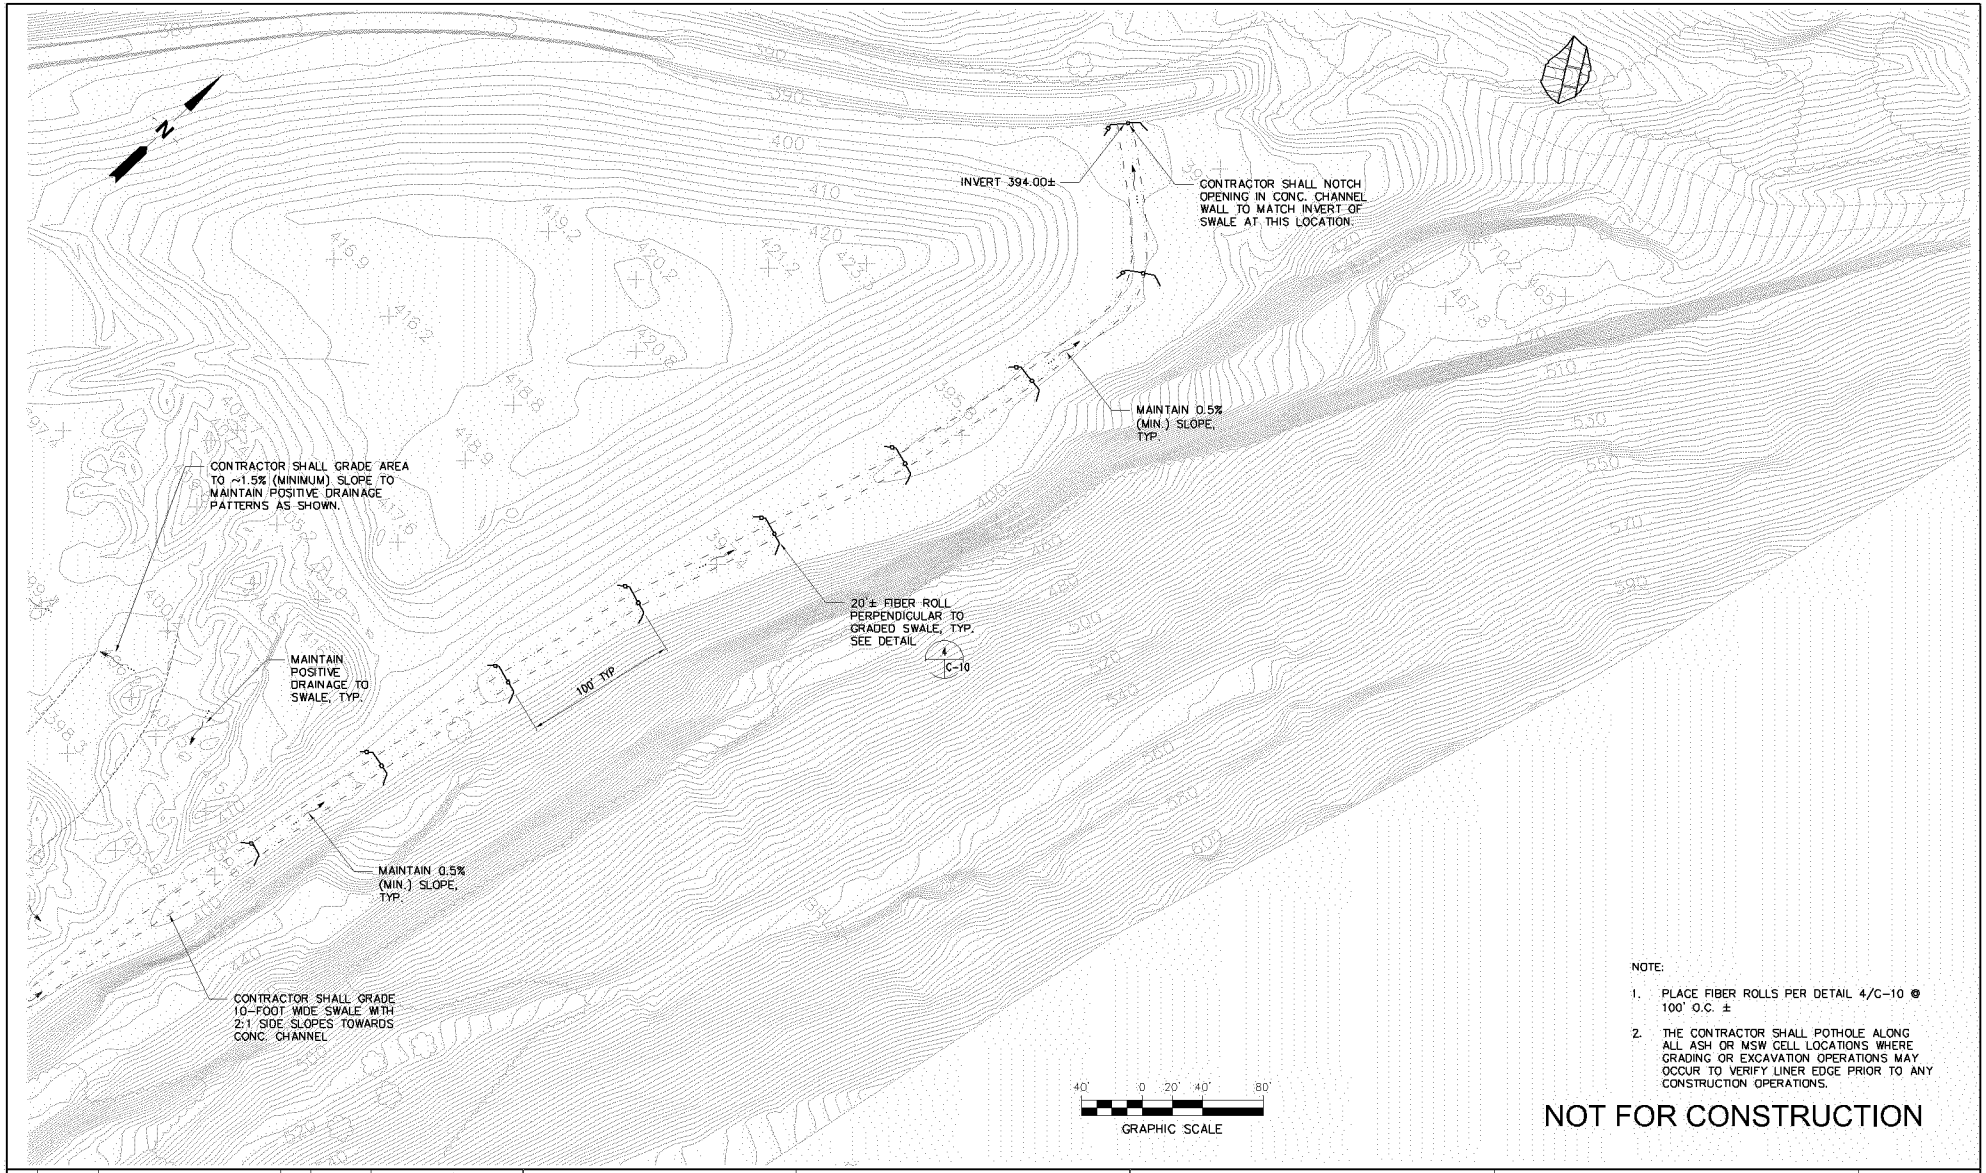

NOTE:

1. PLACE FIBER ROLLS PER DETAIL 4/C-10 @ 100' O.C. ±
2. THE CONTRACTOR SHALL POTHOLE ALONG ALL ASH OR MSW CELL LOCATIONS WHERE GRADING OR EXCAVATION OPERATIONS MAY OCCUR TO VERIFY LINER EDGE PRIOR TO ANY CONSTRUCTION OPERATIONS.

NOT FOR CONSTRUCTION

REV	DATE	BRIEF	BY	APPROVED

JOB NUMBER 88119
FILE NO. 88119-C-5
DESIGNED: BWR DRAWN: RKH
CHECKED: REB APPROVED: – –
SCALE: SCALE: 1" = 40'

BENJAMIN W. REAL JR. LICENSED PROFESSIONAL ENGINEER No. 11337-C HAWAII, U.S.A.

This work was prepared by me or under my supervision. ("Supervision of design" shall be as defined in Chapter 115, Hawaii Administrative Rules, Professional Engineers, Architects, Surveyors, and Landscape Architects, State of Hawaii, Subchapter 1 Section 16-115-2. Definitions effective June 30, 1994)

EarthTech
A Tyco International Ltd. Company

WM WASTE MANAGEMENT

INTERIM ON-SITE DRAINAGE MEASURES
WAIMANALO GULCH LANDFILL

SITE PLAN

DATE: 10/19/05
DRAWING NO. C-5
SHEET 5 OF 16

WMH001391