WMH001399

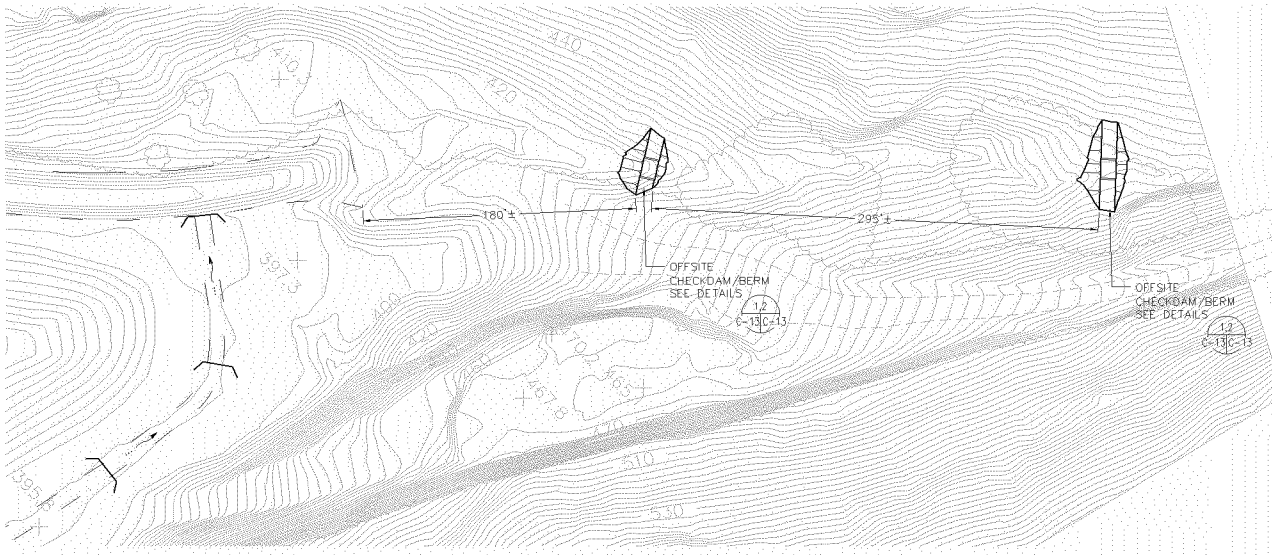

OFFSITE CHECKDAM/BERMS
C-13 SCALE: 1" = 40'

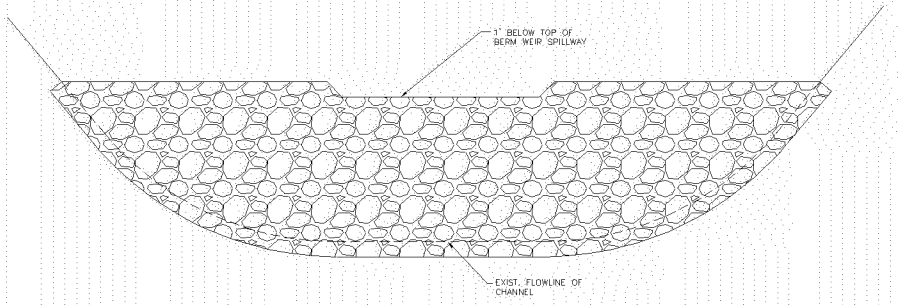

1 TEMPORARY OFFSITE RUNOFF BERM-ELEVATION
C-13 NO SCALE

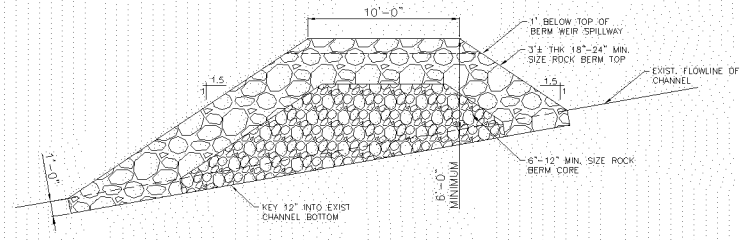

2 TEMPORARY OFFSITE RUNOFF BERM-SECTION
C-13 NO SCALE

NOTE:

1. CHECKDAM/BERMS ARE TEMPORARY MEASURES ONLY. OWNER SHALL REGULARLY INSPECT CHECKDAM/BERMS FOR INTEGRITY OR BREACHES AND CORRECT APPROPRIATELY.

NOT FOR CONSTRUCTION

REV	DATE	BRIEF	BY	APPROVED

JOB NUMBER 88119
FILE NO. 88119-C-13
DESIGNED: BWR DRAWN: RKH
CHECKED: REB APPROVED: – –
SCALE: NO SCALE

BENJAMIN W. REALE JR. LICENSED PROFESSIONAL ENGINEER No. 11337-C HAWAII, U.S.A.

This work was prepared by me or under my supervision. ("Supervision of design" shall be as defined in Chapter 115, Hawaii Administrative Rules, Professional Engineers, Architects, Surveyors, and Landscape Architects, State of Hawaii, Subchapter 1 Section 16-115-2. Definitions effective June 30, 1994)

EarthTech
A Tyco International Ltd. Company

WM WASTE MANAGEMENT

INTERIM ON-SITE DRAINAGE MEASURES
WAIMANALO GULCH LANDFILL

OFFSITE CHECKDAM/BERM DETAILS

DATE: 10/19/05
DRAWING NO. C-13
SHEET 16 OF 16