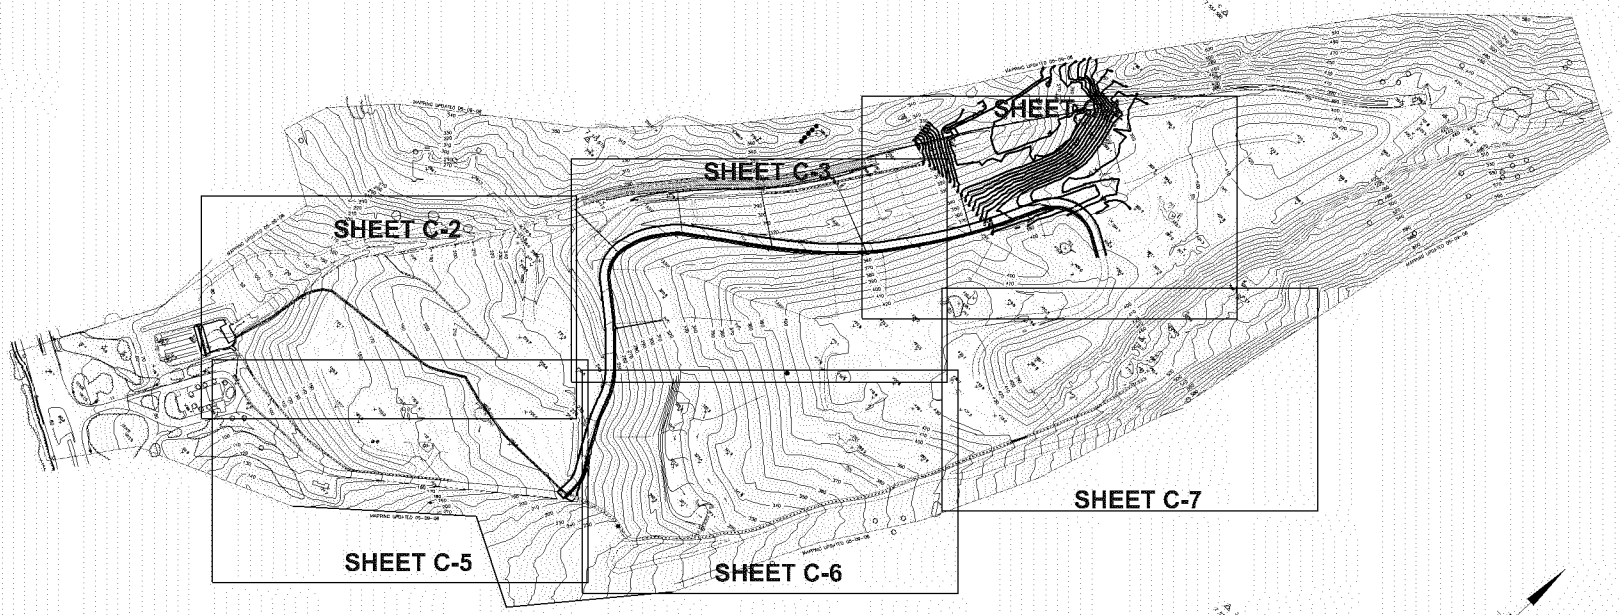

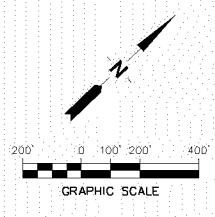

FINAL CONSTRUCTION PLANS

REV	DATE	BRIEF	BY	APPROVED

JOB NUMBER 92382

FILE NO. 92382-C-1

DESIGNED: DRAWN: BWR

CHECKED: APPROVED: - -

SCALE: SCALE: 1:200

BENJAMIN W. BEATTIE LICENSED PROFESSIONAL ENGINEER No. 11337-C HAWAII, U.S.A.

This work was prepared by me or under my supervision. (Supervision of design shall be as defined in Chapter 115, Hawaii Administrative Rules, Professional Engineers, Architects, Surveyors, and Landscape Architects, State of Hawaii, Subchapter 1 Section 16-115-2. Definitions effective June 30, 1994)

EarthTech
A tyco International Ltd. Company

WASTE MANAGEMENT

PHASE 1 INTERIM ON-SITE DRAINAGE MEASURES PLANS

OVERALL SITE PLAN

DATE: 08/01/06

DRAWING NO. C-1

SHEET 4 OF 14

WMH001403