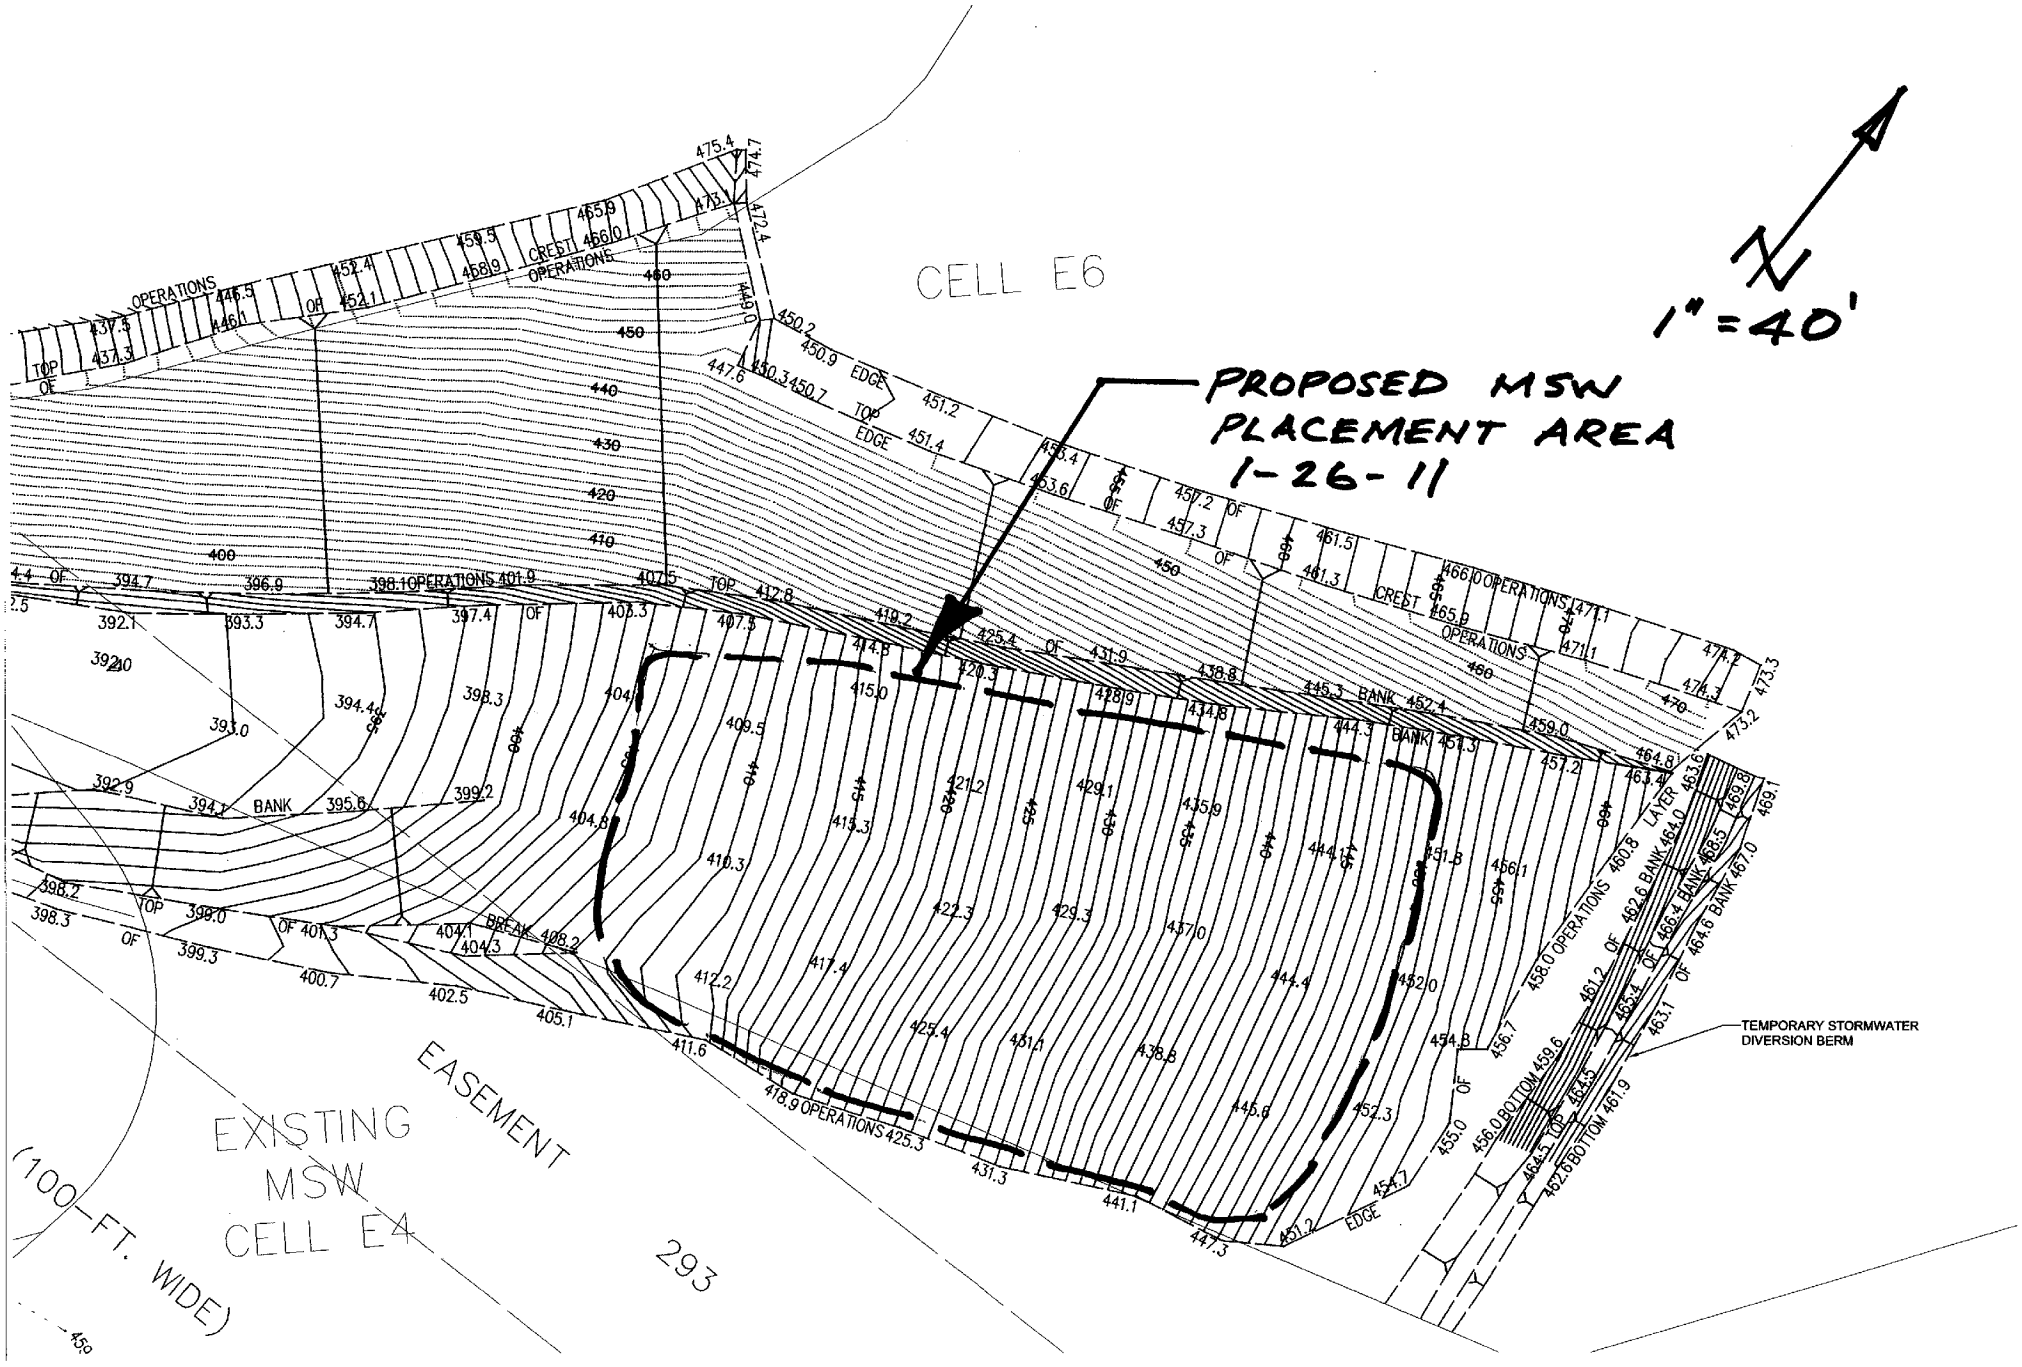
CELL E6
PROPOSED MSW PLACEMENT AREA 1-26-11
1" = 40'
N
EXISTING MSW CELL E4
(100 FT. WIDE)
EASEMENT
293
TEMPORARY STORMWATER DIVERSION BERM

WMH007110