copyright © 2010

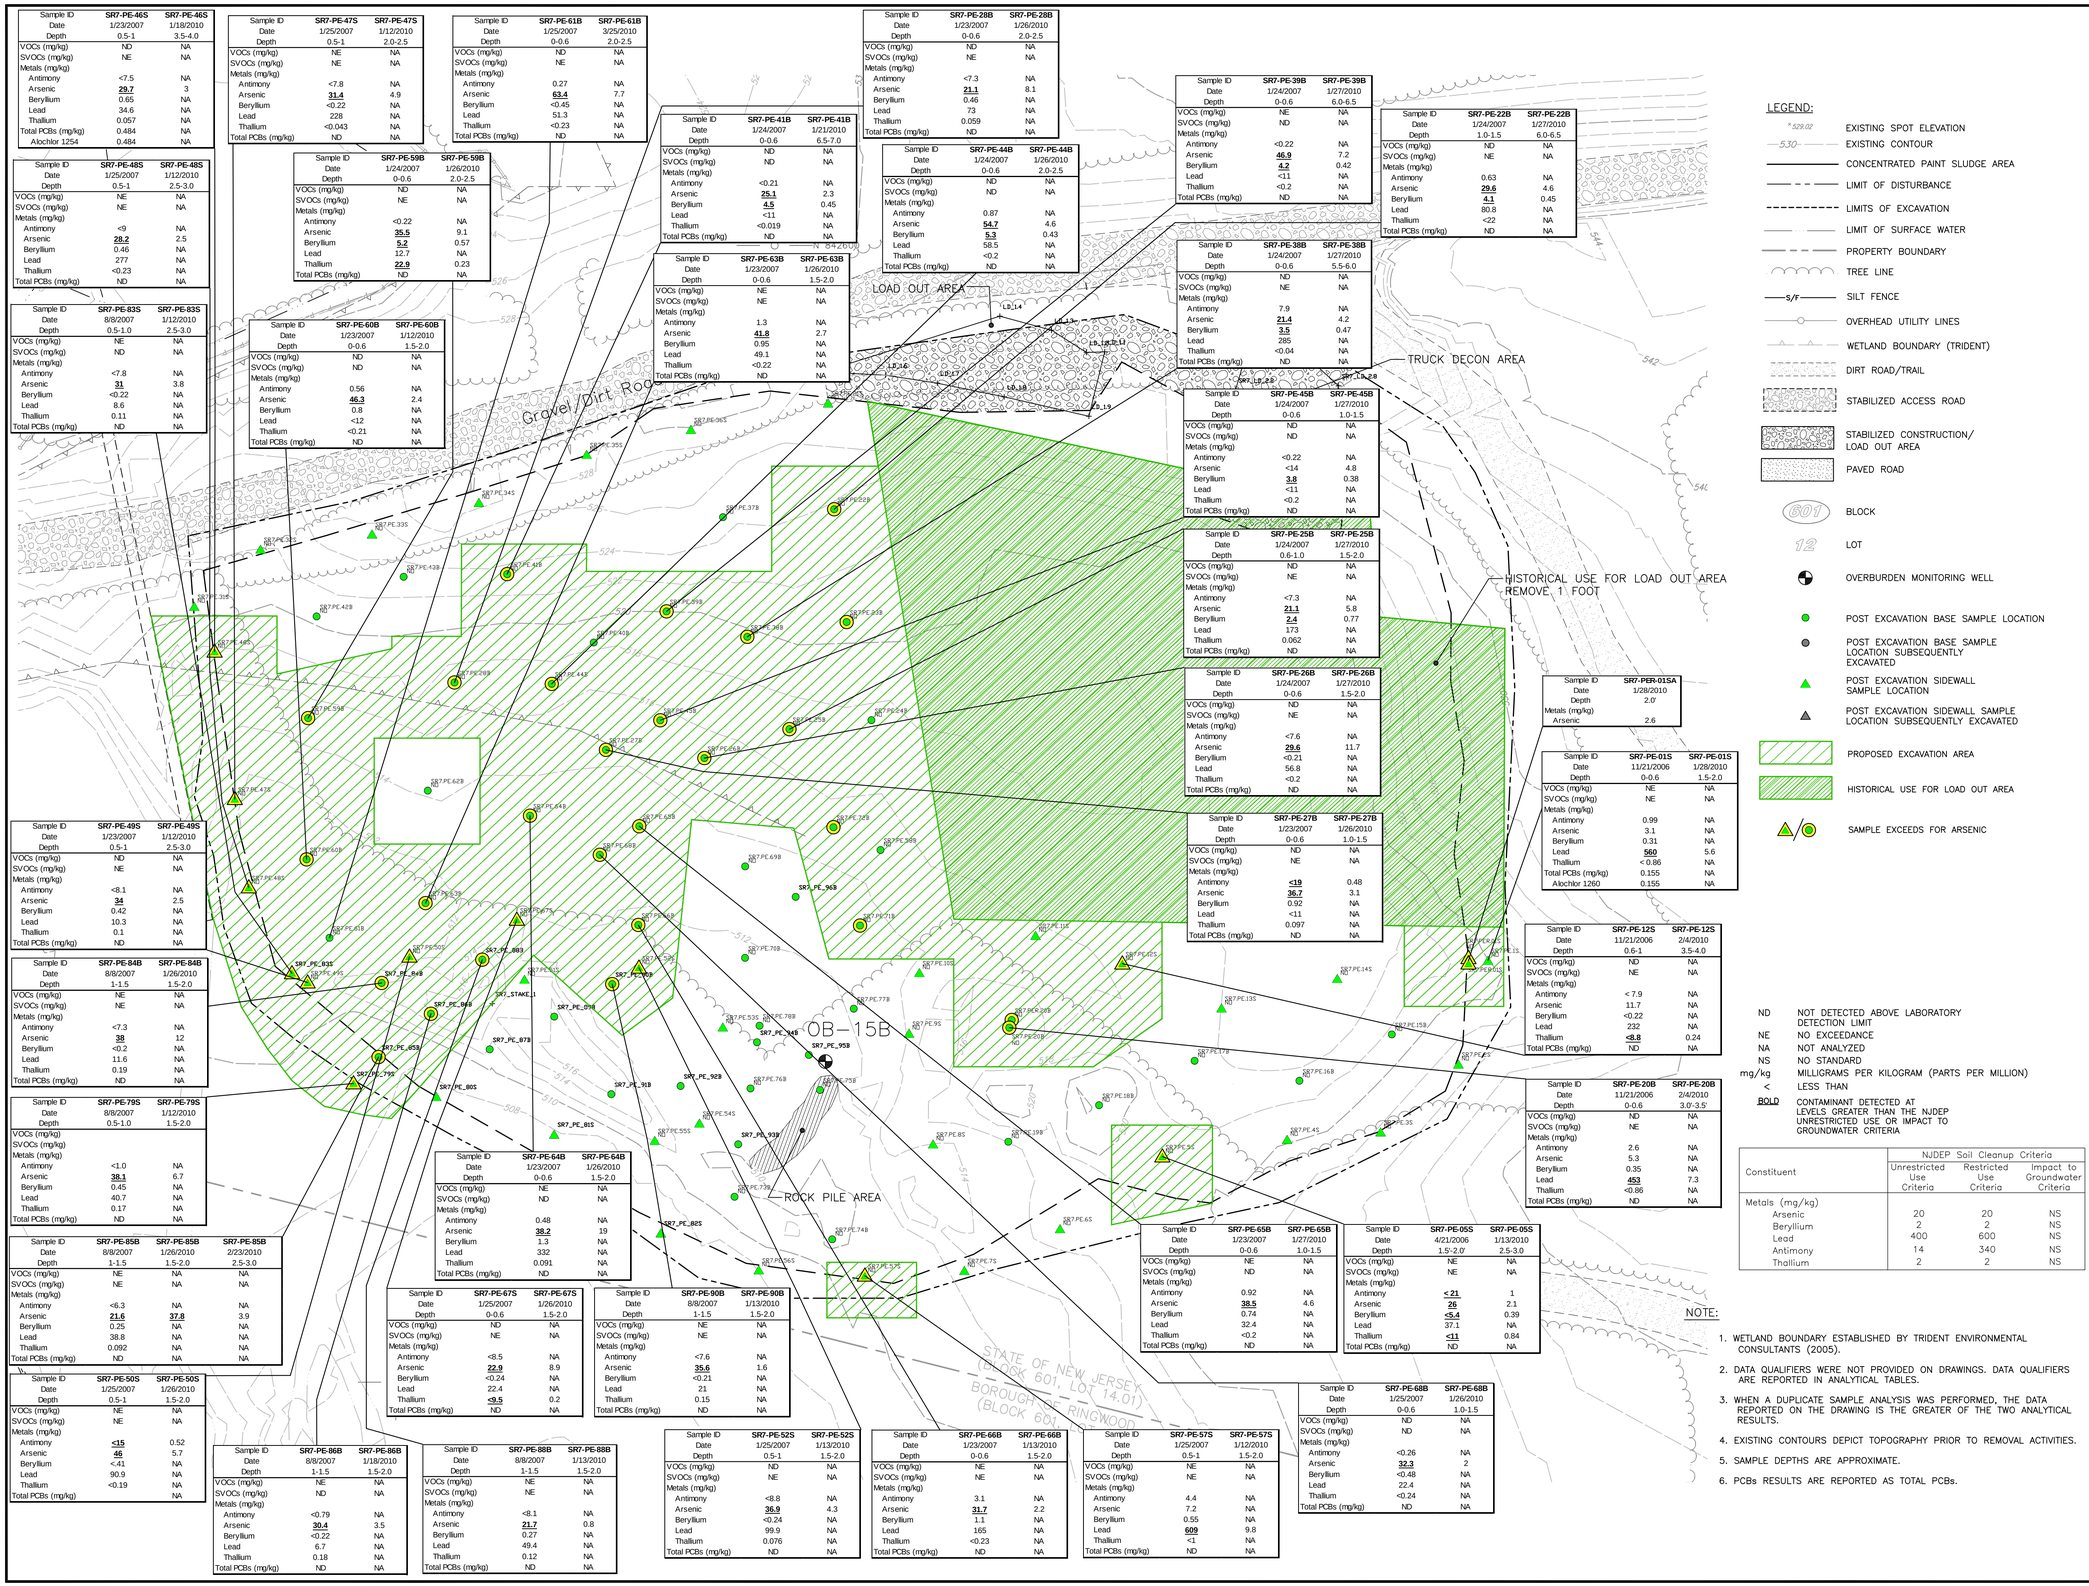

LEGEND:

- EXISTING SPOT ELEVATION
- EXISTING CONTOUR
- CONCENTRATED PAINT SLUDGE AREA
- LIMIT OF DISTURBANCE
- LIMITS OF EXCAVATION
- LIMIT OF SURFACE WATER
- PROPERTY BOUNDARY
- TREE LINE
- SILT FENCE
- OVERHEAD UTILITY LINES
- WETLAND BOUNDARY (TRIDENT)
- DIRT ROAD/TRAIL
- STABILIZED ACCESS ROAD
- STABILIZED CONSTRUCTION/ LOAD OUT AREA
- PAVED ROAD
- BLOCK
- LOT
- OVERBURDEN MONITORING WELL
- POST EXCAVATION BASE SAMPLE LOCATION
- POST EXCAVATION BASE SAMPLE LOCATION SUBSEQUENTLY EXCAVATED
- POST EXCAVATION SIDEWALL SAMPLE LOCATION
- POST EXCAVATION SIDEWALL SAMPLE LOCATION SUBSEQUENTLY EXCAVATED
- PROPOSED EXCAVATION AREA
- HISTORICAL USE FOR LOAD OUT AREA
- SAMPLE EXCEEDS FOR ARSENIC

ND NOT DETECTED ABOVE LABORATORY DETECTION LIMIT
NE NO EXCEEDANCE
NA NOT ANALYZED
NS NO STANDARD
mg/kg MILLIGRAMS PER KILOGRAM (PARTS PER MILLION)
< LESS THAN
BOLD CONTAMINANT DETECTED AT LEVELS GREATER THAN THE NJDEP UNRESTRICTED USE OR IMPACT TO GROUNDWATER CRITERIA

Constituent	NJDEP Soil Cleanup Criteria: Unrestricted Use Criteria	Restricted Use Criteria	Impact to Groundwater Criteria
Metals (mg/kg)			
Arsenic	20	20	NS
Beryllium	2	2	NS
Lead	400	600	NS
Antimony	14	340	NS
Thallium	2	2	NS

NOTE:

1. WETLAND BOUNDARY ESTABLISHED BY TRIDENT ENVIRONMENTAL CONSULTANTS (2005).
2. DATA QUALIFIERS WERE NOT PROVIDED ON DRAWINGS. DATA QUALIFIERS ARE REPORTED IN ANALYTICAL TABLES.
3. WHEN A DUPLICATE SAMPLE ANALYSIS WAS PERFORMED, THE DATA REPORTED ON THE DRAWING IS THE GREATER OF THE TWO ANALYTICAL RESULTS.
4. EXISTING CONTOURS DEPICT TOPOGRAPHY PRIOR TO REMOVAL ACTIVITIES.
5. SAMPLE DEPTHS ARE APPROXIMATE.
6. PCBs RESULTS ARE REPORTED AS TOTAL PCBs.

REV. ISSUED DATE DESCRIPTION

KEYPLAN

PROJECT TITLE

SR-7 AREA
RINGWOOD MINE/LANDFILL SITE
RINGWOOD, NEW JERSEY

SHEET TITLE

SUMMARY OF POST EXCAVATION SAMPLE LOCATIONS AND RESULTS FOR SR-7 AREA

ARCADIS
1 International Boulevard
Mahwah, NJ 07430
Tel: 201-684-1410 Fax: 201-684-1420
www.arcadis-us.com

SEAL | SEAL

PROJECT MANAGER: E. ZIMMERMAN
DEPARTMENT MANAGER: T. RODRIGUEZ
LEAD DESIGN PROF.: J. ROCKLIN
CHECKED BY: V. MYERS
TASK/PHASE NUMBER: 00026
DRAWN BY: J. GONZALEZ
PROJECT NUMBER: NJ000604.0035
FIGURE: 1

Date\Time : Tue, 30 Mar 2010 – 12:01pm
Path\Name : G:\ENVCAD\Mahwah\ACT\NJ000604\0035\00026\2010-03\FIG 1-PE RESULTS_2010-03.dwg – Layout Tab : 1
Acad Version : R17.1s (LMS Tech)
User Name : jrgonzalez