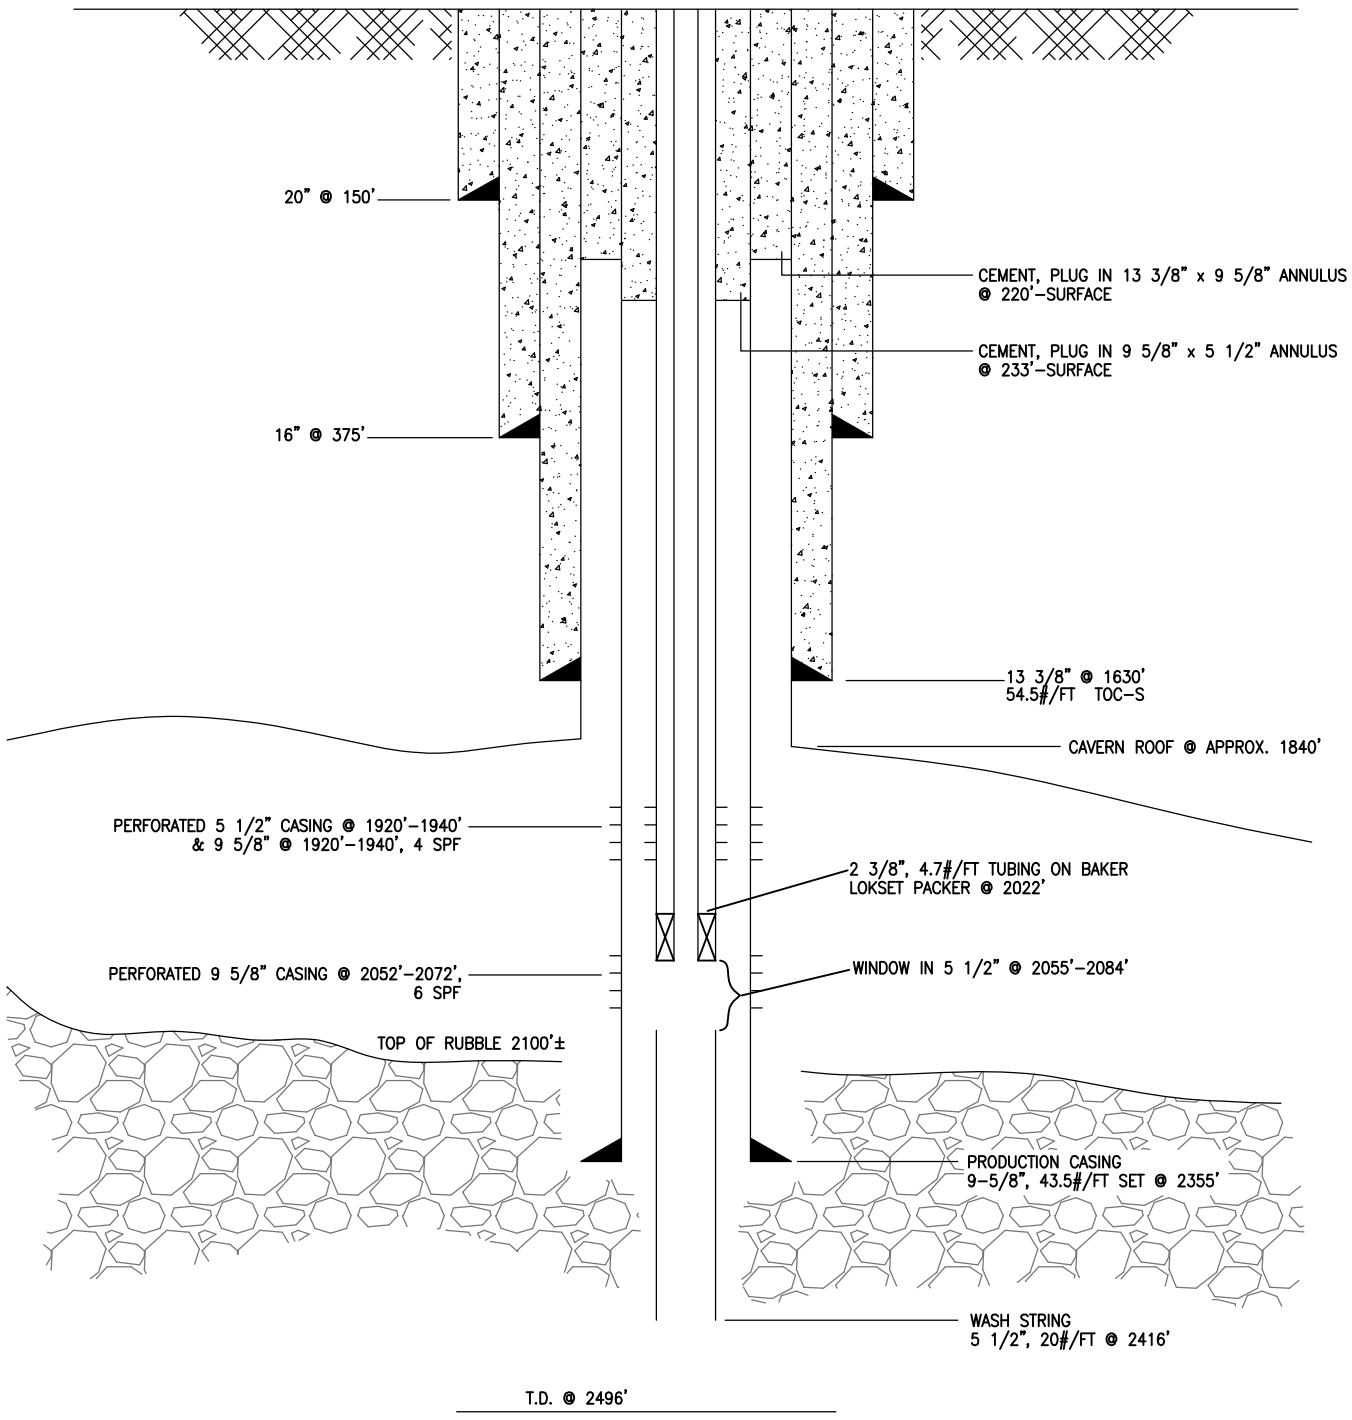

NOTES:

NO.	REVISION	DATE	APPR.
A	ISSUED FOR REVIEW	03/18/09	MC
B	UPDATES & CHANGES	09/16/10	DD

ATTACHED IMAGES:

UNITEDBRINE SERVICES COMPANY

SCALE: NONE
DATE: 03/18/09
APPROVED: TEXAS BRINE COMPANY
DRAWN BY: AB, Trevino
REVISED BY:

TBC-SALTVILLE
WELL SCHEMATIC

SALTVILLE WELL CH-15

TBC-SALTVILLE

FILENAME - DATE - TIME
WELL SCHEM-CH-15-B.DWG - 03/18/2009 - 10:05

DWG. NO.
WELL #CH-15-B

CURRENT

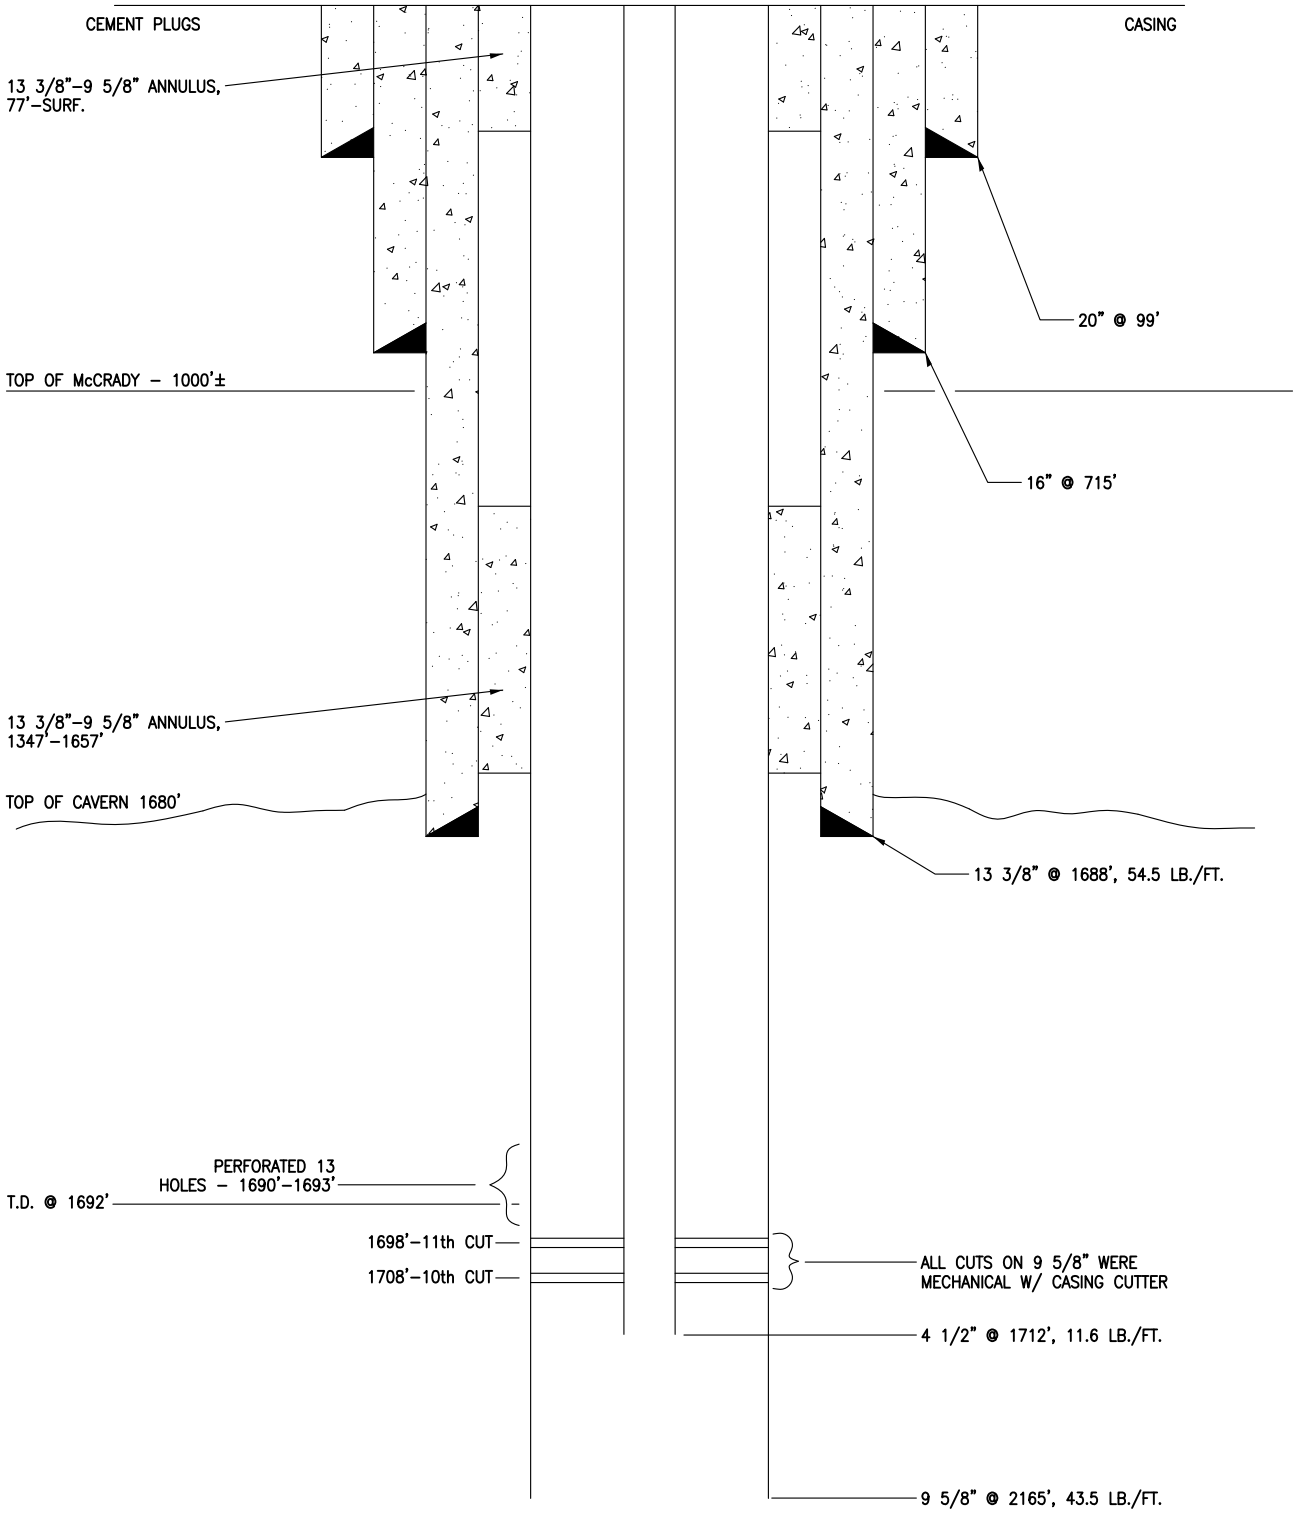

NO.	REVISION	DATE	APPR.
A	ISSUED FOR REVIEW	05/31/07	MC
B	UPDATES & REVISIONS	06/27/07	MC
C	PROPOSED CHANGES	06/04/09	MC
D	UPDATES & CHANGES	09/16/10	DD
E	UPDATES & CHANGES	06/14/11	MC
F	UPDATES & CHANGES	09/09/13	DD
G	UPDATES & CHANGES	05/13/14	DD

ATTACHED IMAGES:

UNITED BRINE SERVICES COMPANY

TEXAS BRINE COMPANY, LLC

SCALE: NONE

DATE: 05-31-07

DRAWN BY: AP. Treviño

REVISED BY:

TBC-SALTVILLE
WELL SCHEMATIC

CURRENT WELL #17

TBC-SALTVILLE

FILENAME - DATE - TIME
WELL SCHEM-CH-17.DWG - 06/27/2007 - 14:14

DWG. NO.
WELL-#17-G

SALTVILLE WELL 131 CASING SCHEMATIC

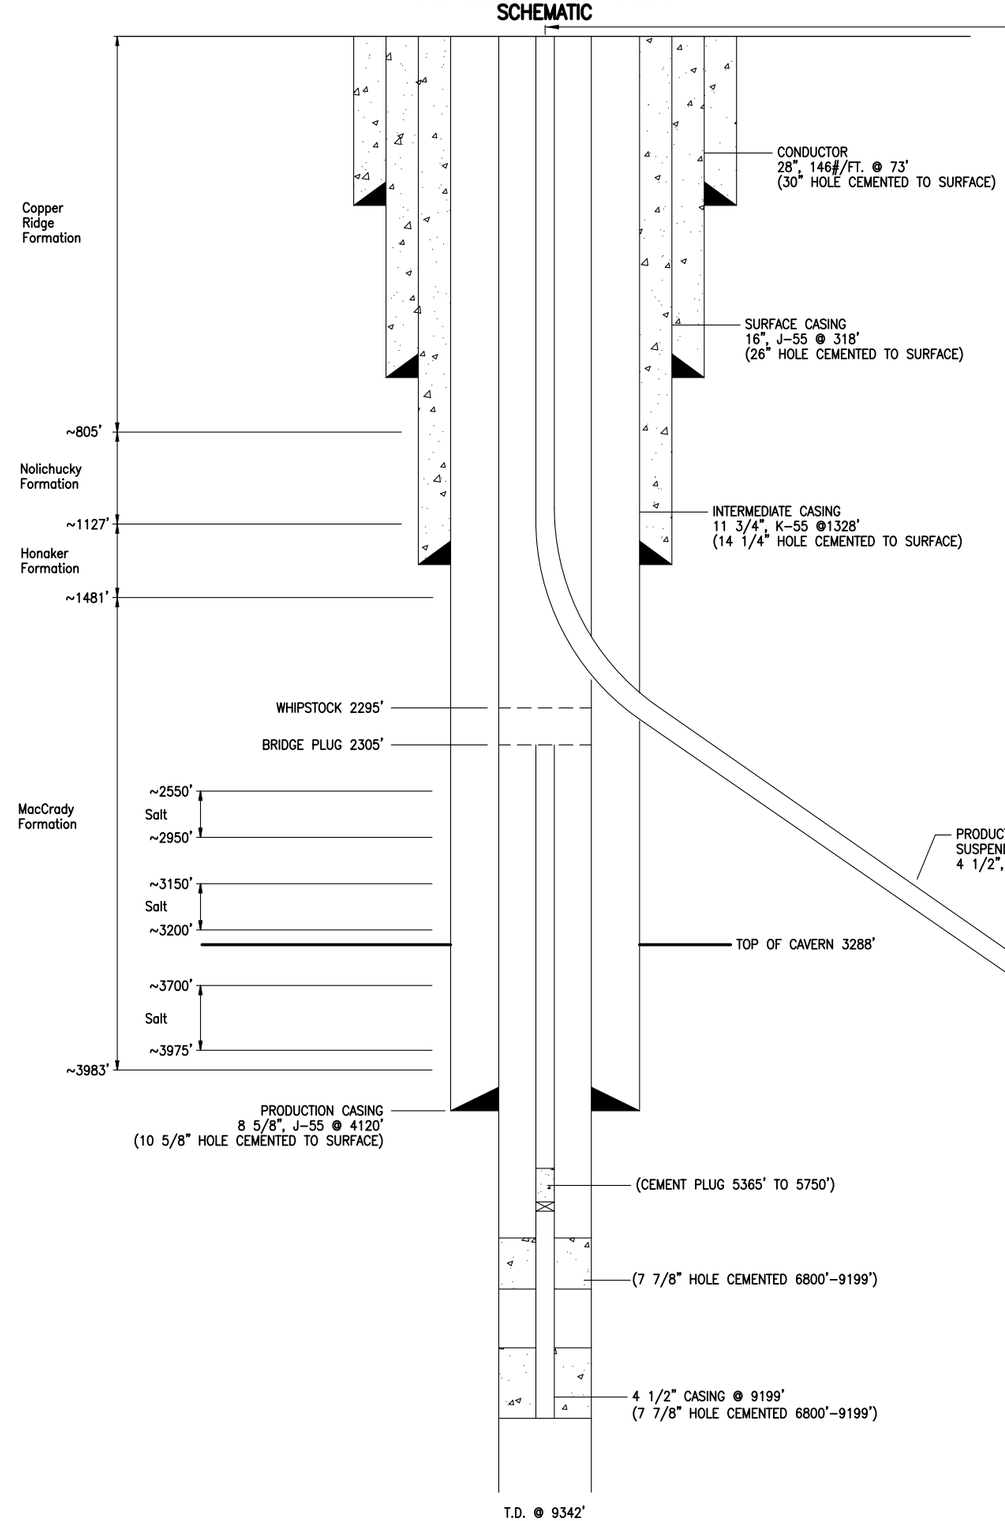

560'

PRODUCTION CASING
SUSPENDED TO 3319' MD
4 1/2", 11.6#/FT, P-110, DTS4

SALTVILLE WELL 1A CASING SCHEMATIC AND CAVERN

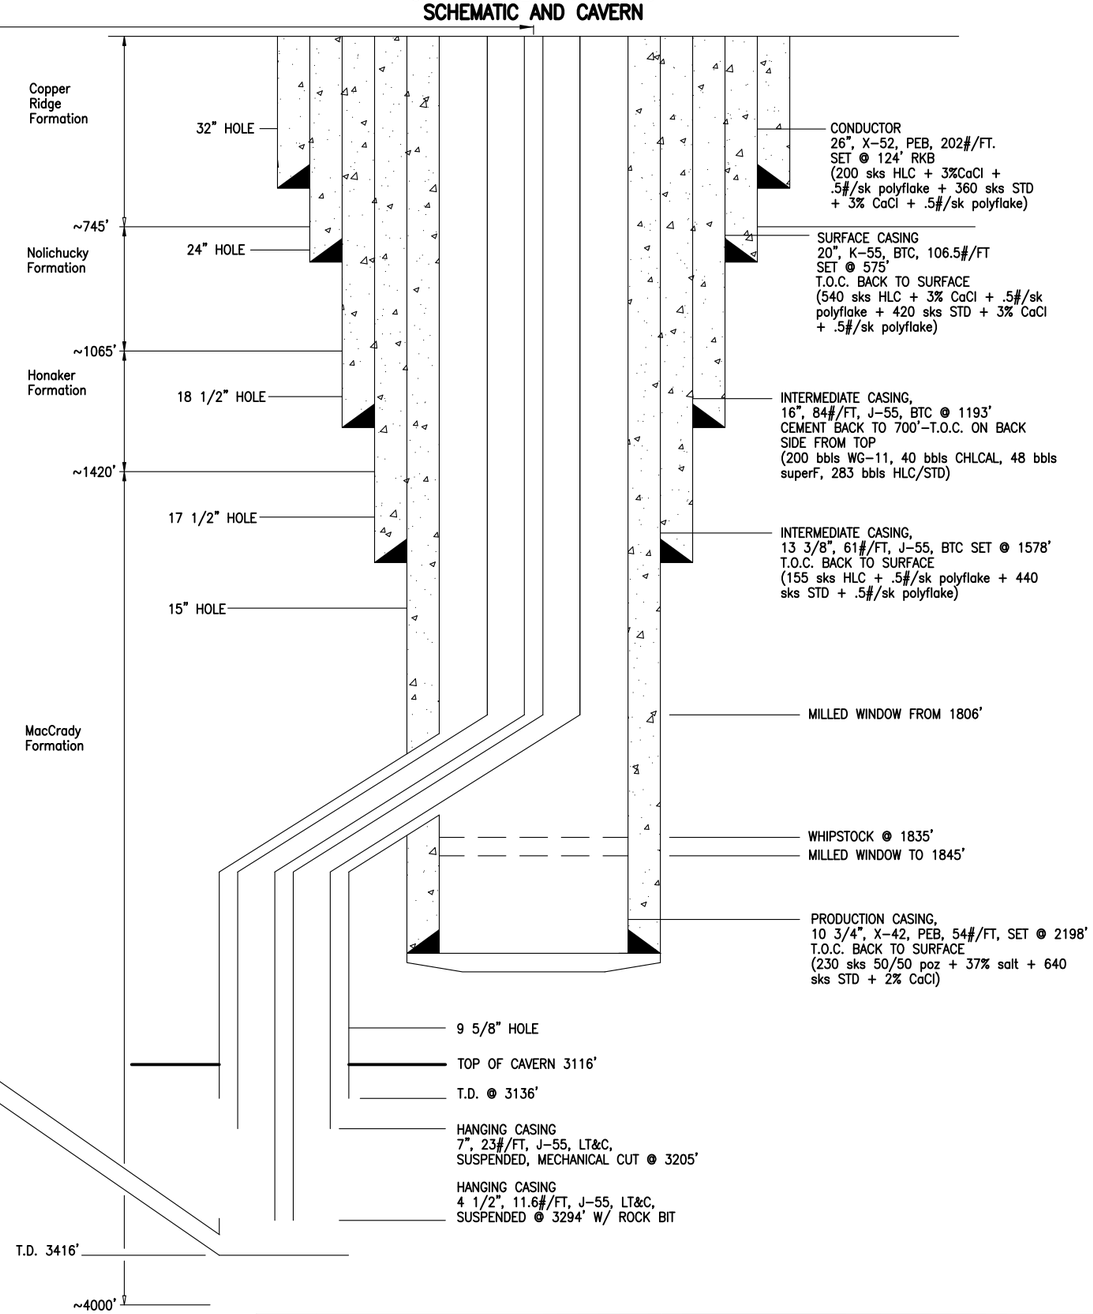

NO.	REVISION	DATE	APPR.
A	PRELIMINARY	07/29/10	JM
B	CHANGES	08/02/10	JM
C	CHANGES	10/26/10	MC
D	CHANGES	04/19/11	JM
E	CHANGES AND UPDATES	01/26/12	MC
F	CHANGES AND UPDATES	12/13/12	DD
G	CHANGES AND UPDATES	09/09/13	DD
H	CHANGES AND UPDATES	05/12/14	DD

ATTACHED IMAGES:

UNITED BRINE SERVICES COMPANY

SCALE: NONE
DATE: 07/29/10
TEXAS BRINE CO., LLC
DRAWN BY: AB. Trevino
REVISED BY:

BRINE WELL SCHEMATIC
BRINE WELL 1A & 131 SCHEMATIC

22 – SALTVILLE
TEXAS BRINE COMPANY
SALTVILLE, VIRGINIA

FILENAME – DATE – TIME
BW1A&131.DWG – 07/29/10 – 10:30

DWG. NO.
BW 1A & 131–H

SALTVILLE WELL 131 CASING SCHEMATIC

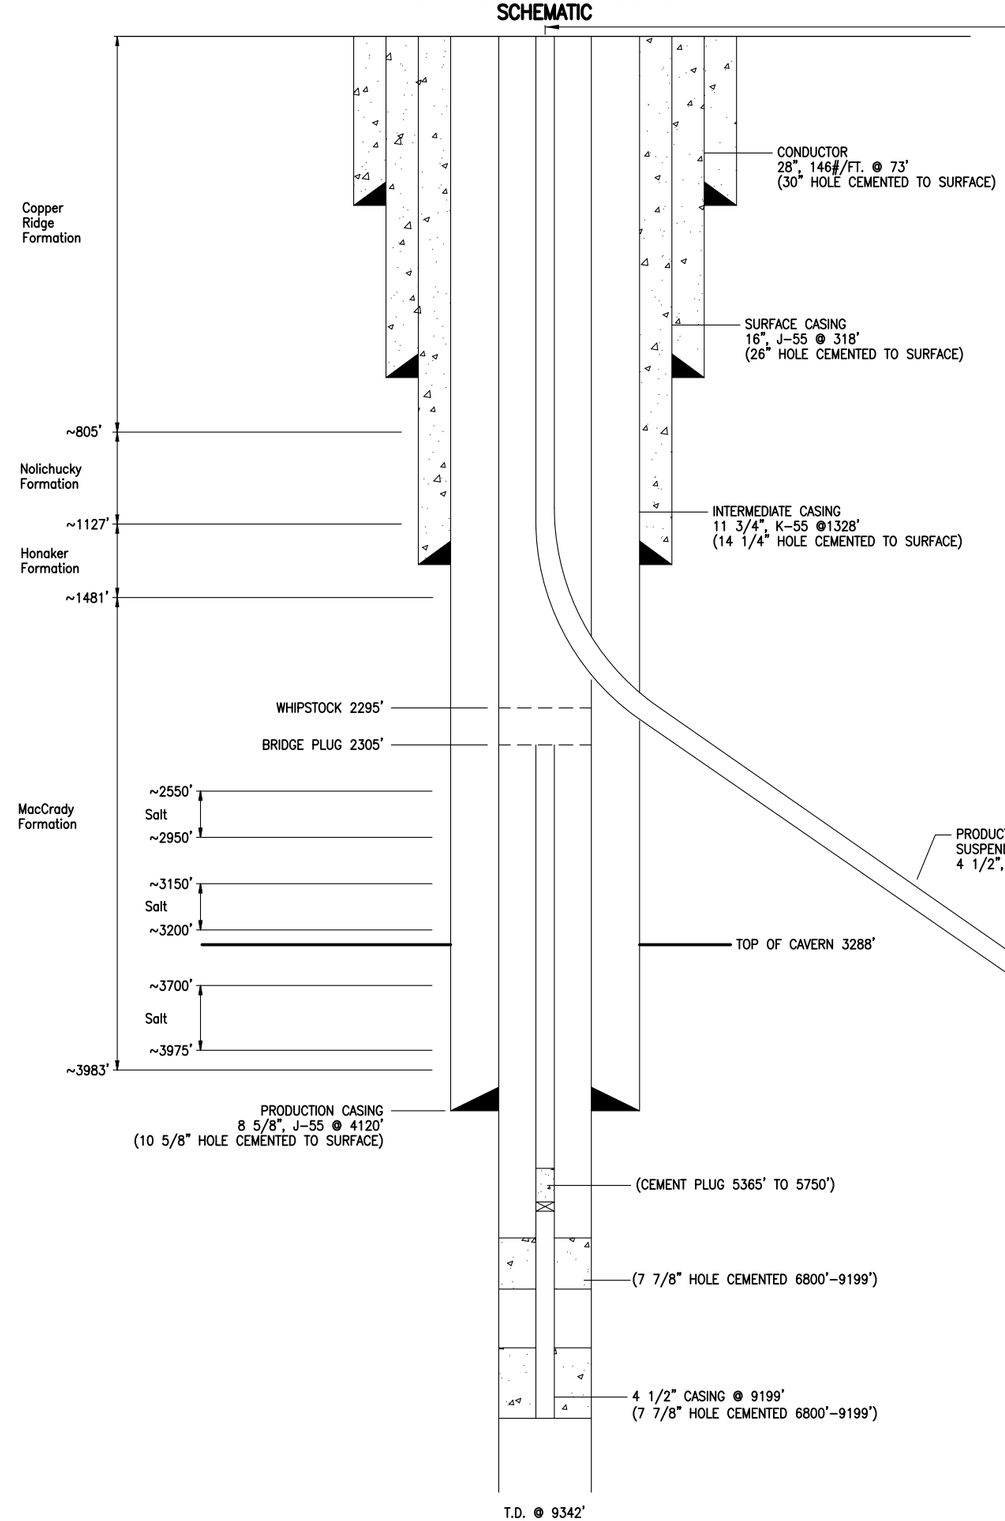

560'

PRODUCTION CASING
SUSPENDED TO 3319' MD
4 1/2", 11.6#/FT, P-110, DTS4

SALTVILLE WELL 1A CASING SCHEMATIC AND CAVERN

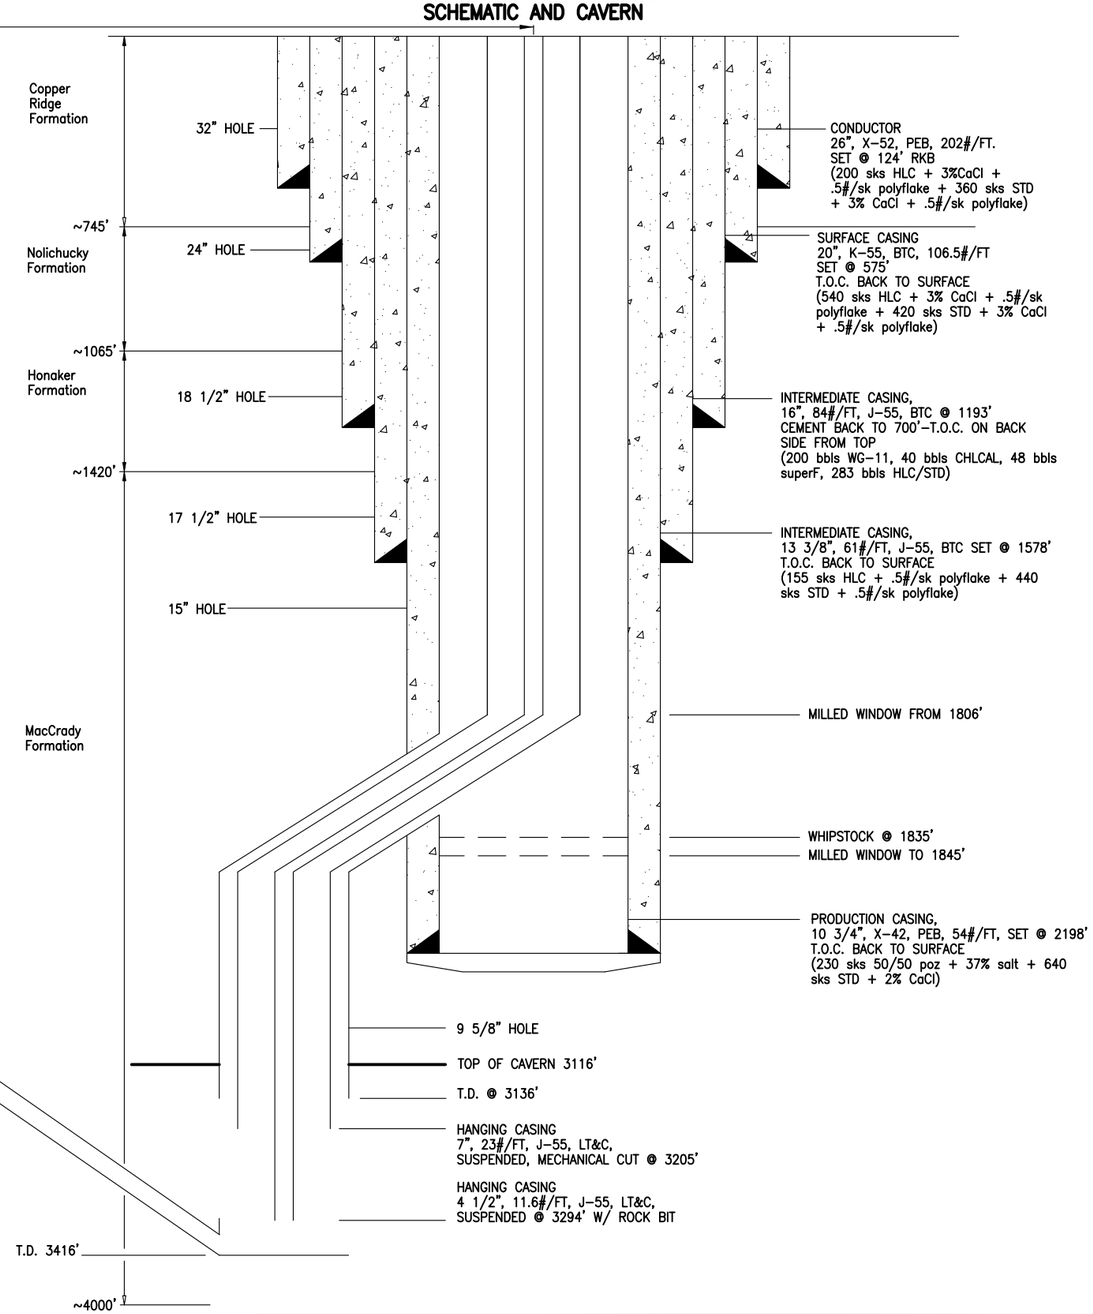

NO.	REVISION	DATE	APPR.
A	PRELIMINARY	07/29/10	JM
B	CHANGES	08/02/10	JM
C	CHANGES	10/26/10	MC
D	CHANGES	04/19/11	JM
E	CHANGES AND UPDATES	01/26/12	MC
F	CHANGES AND UPDATES	12/13/12	DD
G	CHANGES AND UPDATES	09/09/13	DD
H	CHANGES AND UPDATES	05/12/14	DD

ATTACHED IMAGES:

UNITED BRINE SERVICES COMPANY

SCALE: NONE
DATE: 07/29/10
TEXAS BRINE CO., LLC
DRAWN BY: AB. Trevino
REVISED BY:

BRINE WELL SCHEMATIC
BRINE WELL 1A & 131 SCHEMATIC

22 – SALTVILLE
TEXAS BRINE COMPANY
SALTVILLE, VIRGINIA

FILENAME – DATE – TIME
BW1A&131.DWG – 07/29/10 – 10:30

DWG. NO.
BW 1A & 131–H

CURRENT

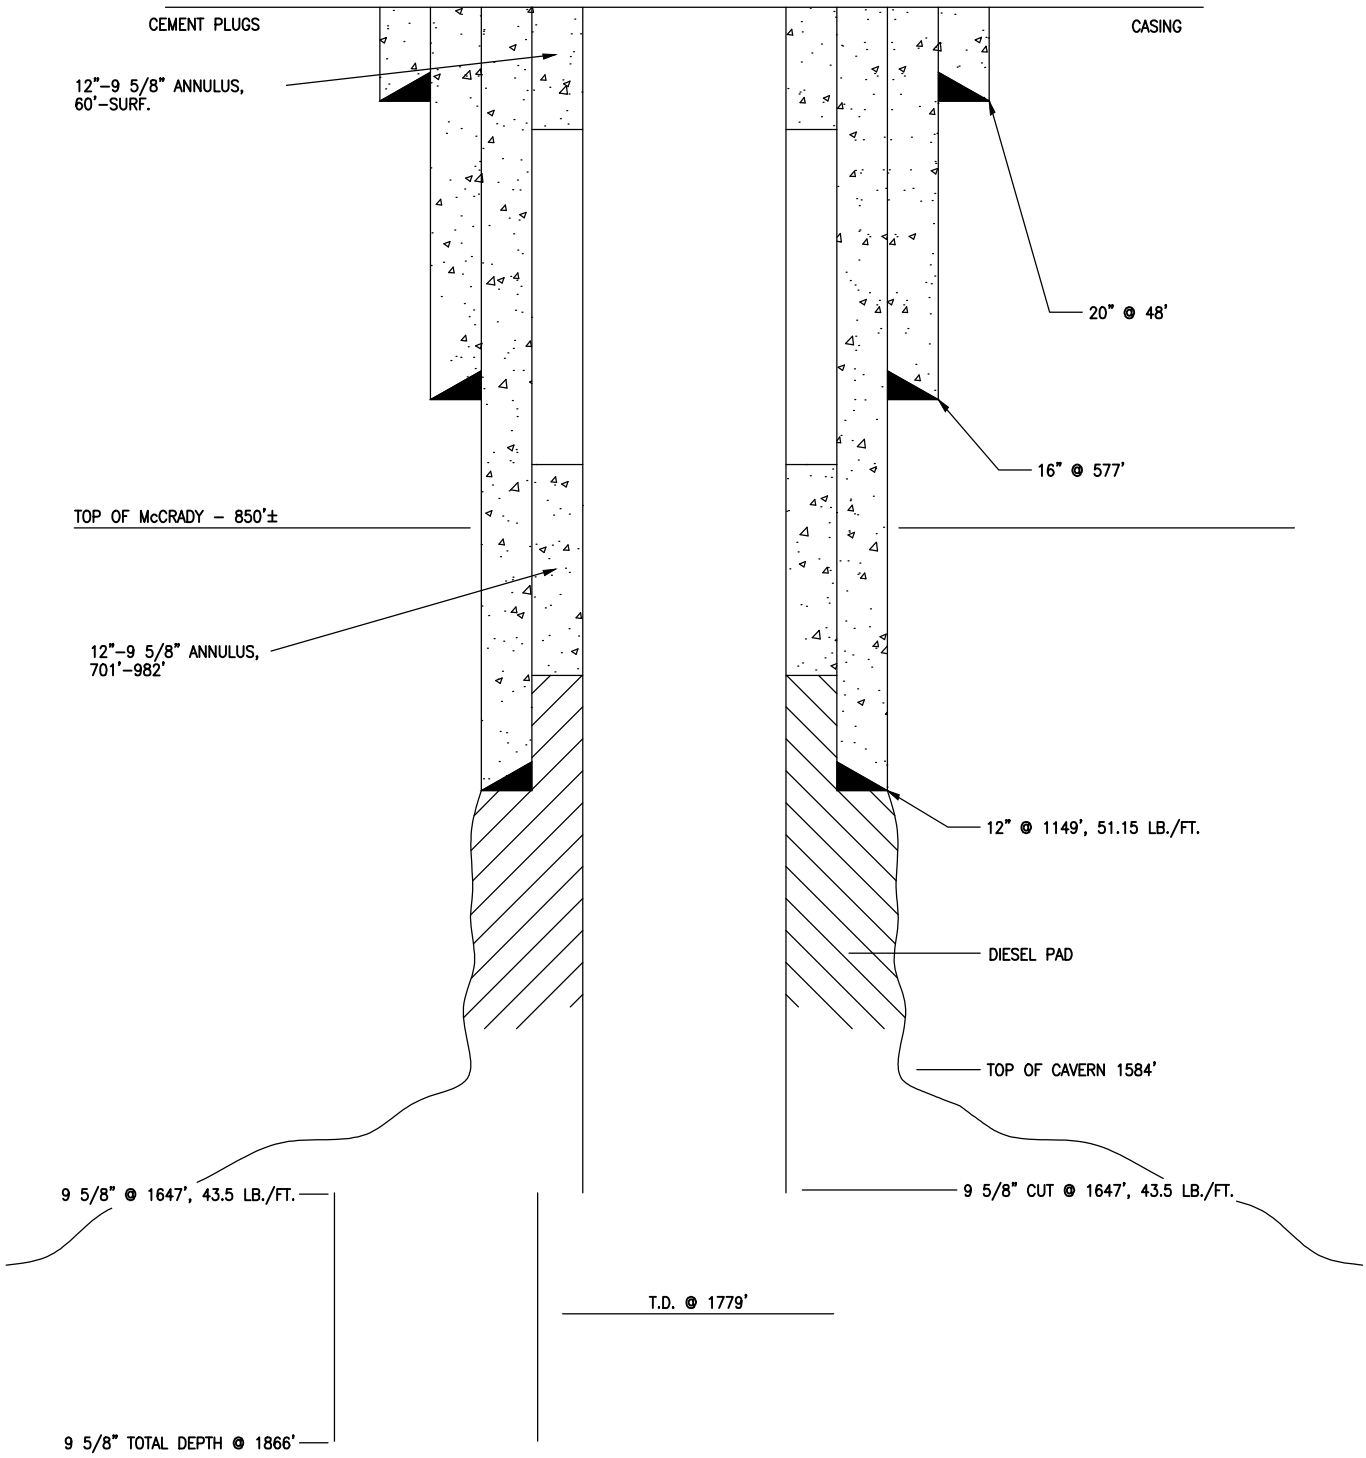

NO.	REVISION	DATE	APPR.
A	ISSUED FOR REVIEW	05/31/07	MC
B	UPDATES AND CHANGES	06/27/07	MC
C	PROPOSED CHANGES	06/03/09	MC
D	UPDATES AND CHANGES	09/16/10	DD
E	UPDATES AND CHANGES	05/12/14	DD

ATTACHED IMAGES:

UNITED BRINE SERVICES COMPANY

TEXAS BRINE COMPANY, LLC

SCALE: NONE

DATE: 05–31–07

DRAWN BY: AB. Trevino

REVISED BY:

TBC – SALTVILLE
WELL SCHEMATIC

CURRENT WELL #9

TBC – SALTVILLE

FILENAME – DATE – TIME
WELL SCHEM–CH–9–D.DWG – 06/03/2009 – 09:19

DWG. NO.
WELL–#9–E

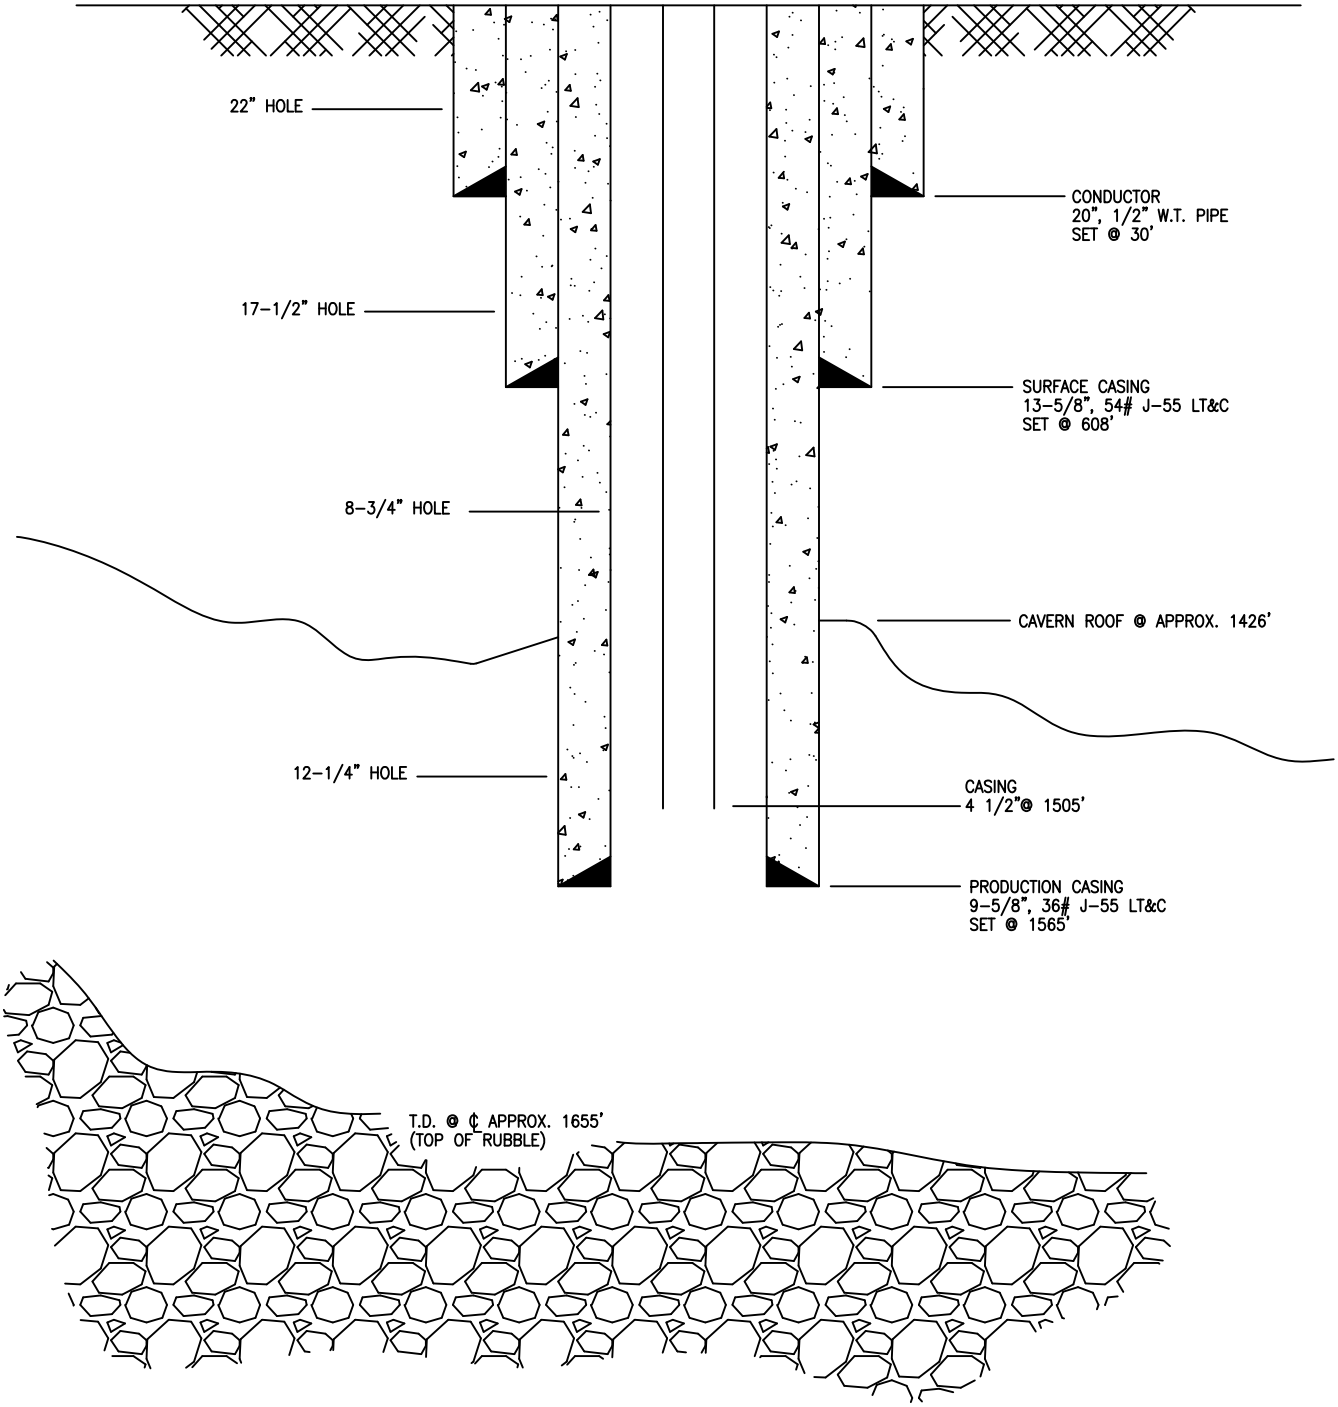

NOTES:

1. ALL DEPTHS MEASURED FROM BHF.
2. REFERENCE PB ESS DAILY DRILLING REPORTS.

NO.	REVISION	DATE	APPR.
A	ISSUED FOR REVIEW	06/27/07	MC
B	CHANGES	08/14/07	MC
C	CHANGES	03/19/09	MC
D	CHANGES	10/21/11	MC
E	CHANGES	01/26/12	MC
F	CHANGES	09/09/13	DD
G	CHANGES	05/13/14	DD

ATTACHED IMAGES:

UNITEDBRINE SERVICES COMPANY

SCALE: NONE
DATE: 06/27/07
TEXAS BRINE CO., LLC
DRAWN BY: AP. Treviño
REVISED BY:

TBC-SALTVILLE
WELL SCHEMATIC

SALTVILLE WELL CH-13
TEXAS BRINE COMPANY
SALTVILLE, VIRGINIA

FILENAME - DATE - TIME
WELL SCHEM-CH-13.DWG - 06/27/2007 - 09:58

DWG. NO.
WELL #CH-13-G

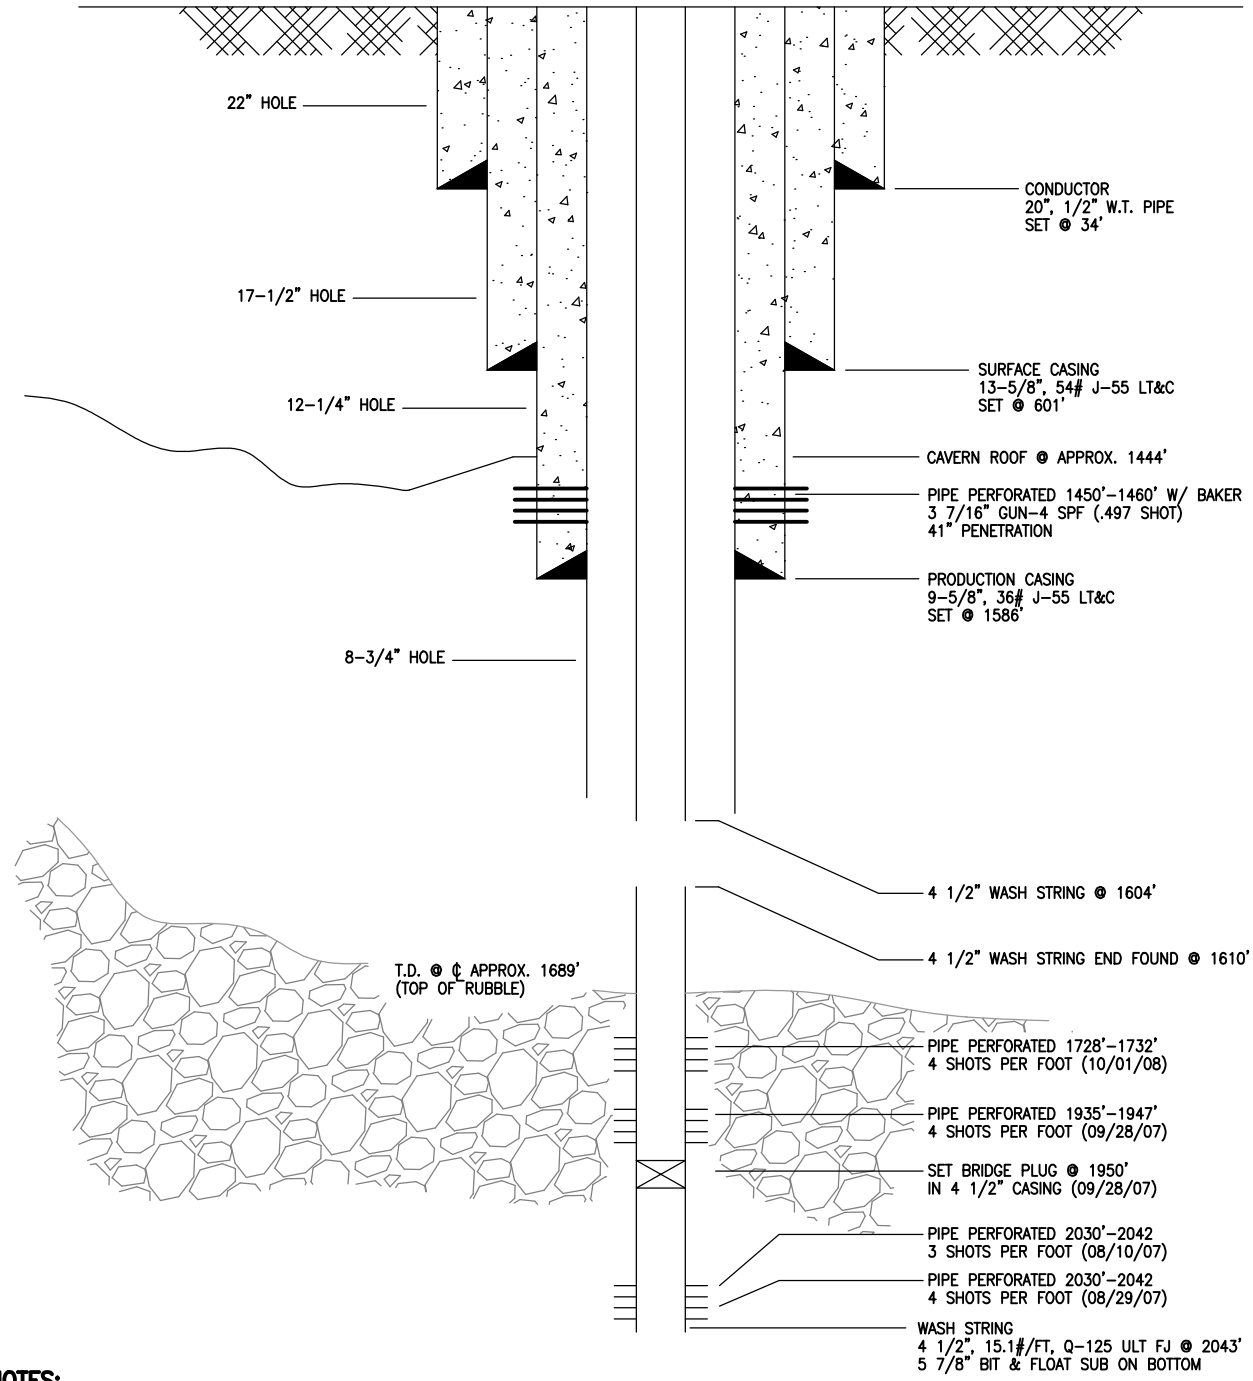

NOTES:

1. ALL DEPTHS MEASURED FROM BHF.
2. REFERENCE PB ESS DAILY DRILLING REPORTS.

NO.	REVISION	DATE	APPR.
A	ISSUED FOR REVIEW	06/27/07	MC
B	CHANGES	08/14/07	MC
C	CHANGES	03/19/09	MC
D	UPDATES AND CHANGES	11/03/09	MC
E	UPDATES AND CHANGES	09/14/10	DD
F	UPDATES AND CHANGES	05/13/14	DD

ATTACHED IMAGES:

UNITEDBRINE SERVICES COMPANY

SCALE: NONE
DATE: 06/27/07
Texas Brine Company, LLC
DRAWN BY: AP. Trevino
REVISED BY:

TBC-SALTVILLE
WELL SCHEMATIC

SALTVILLE WELL - 14

TBC-SALTVILLE

FILENAME - DATE - TIME
WELL SCHEM-CH-14-D.DWG - 03/19/2009 - 12:2

DWG. NO.
WELL #14-F