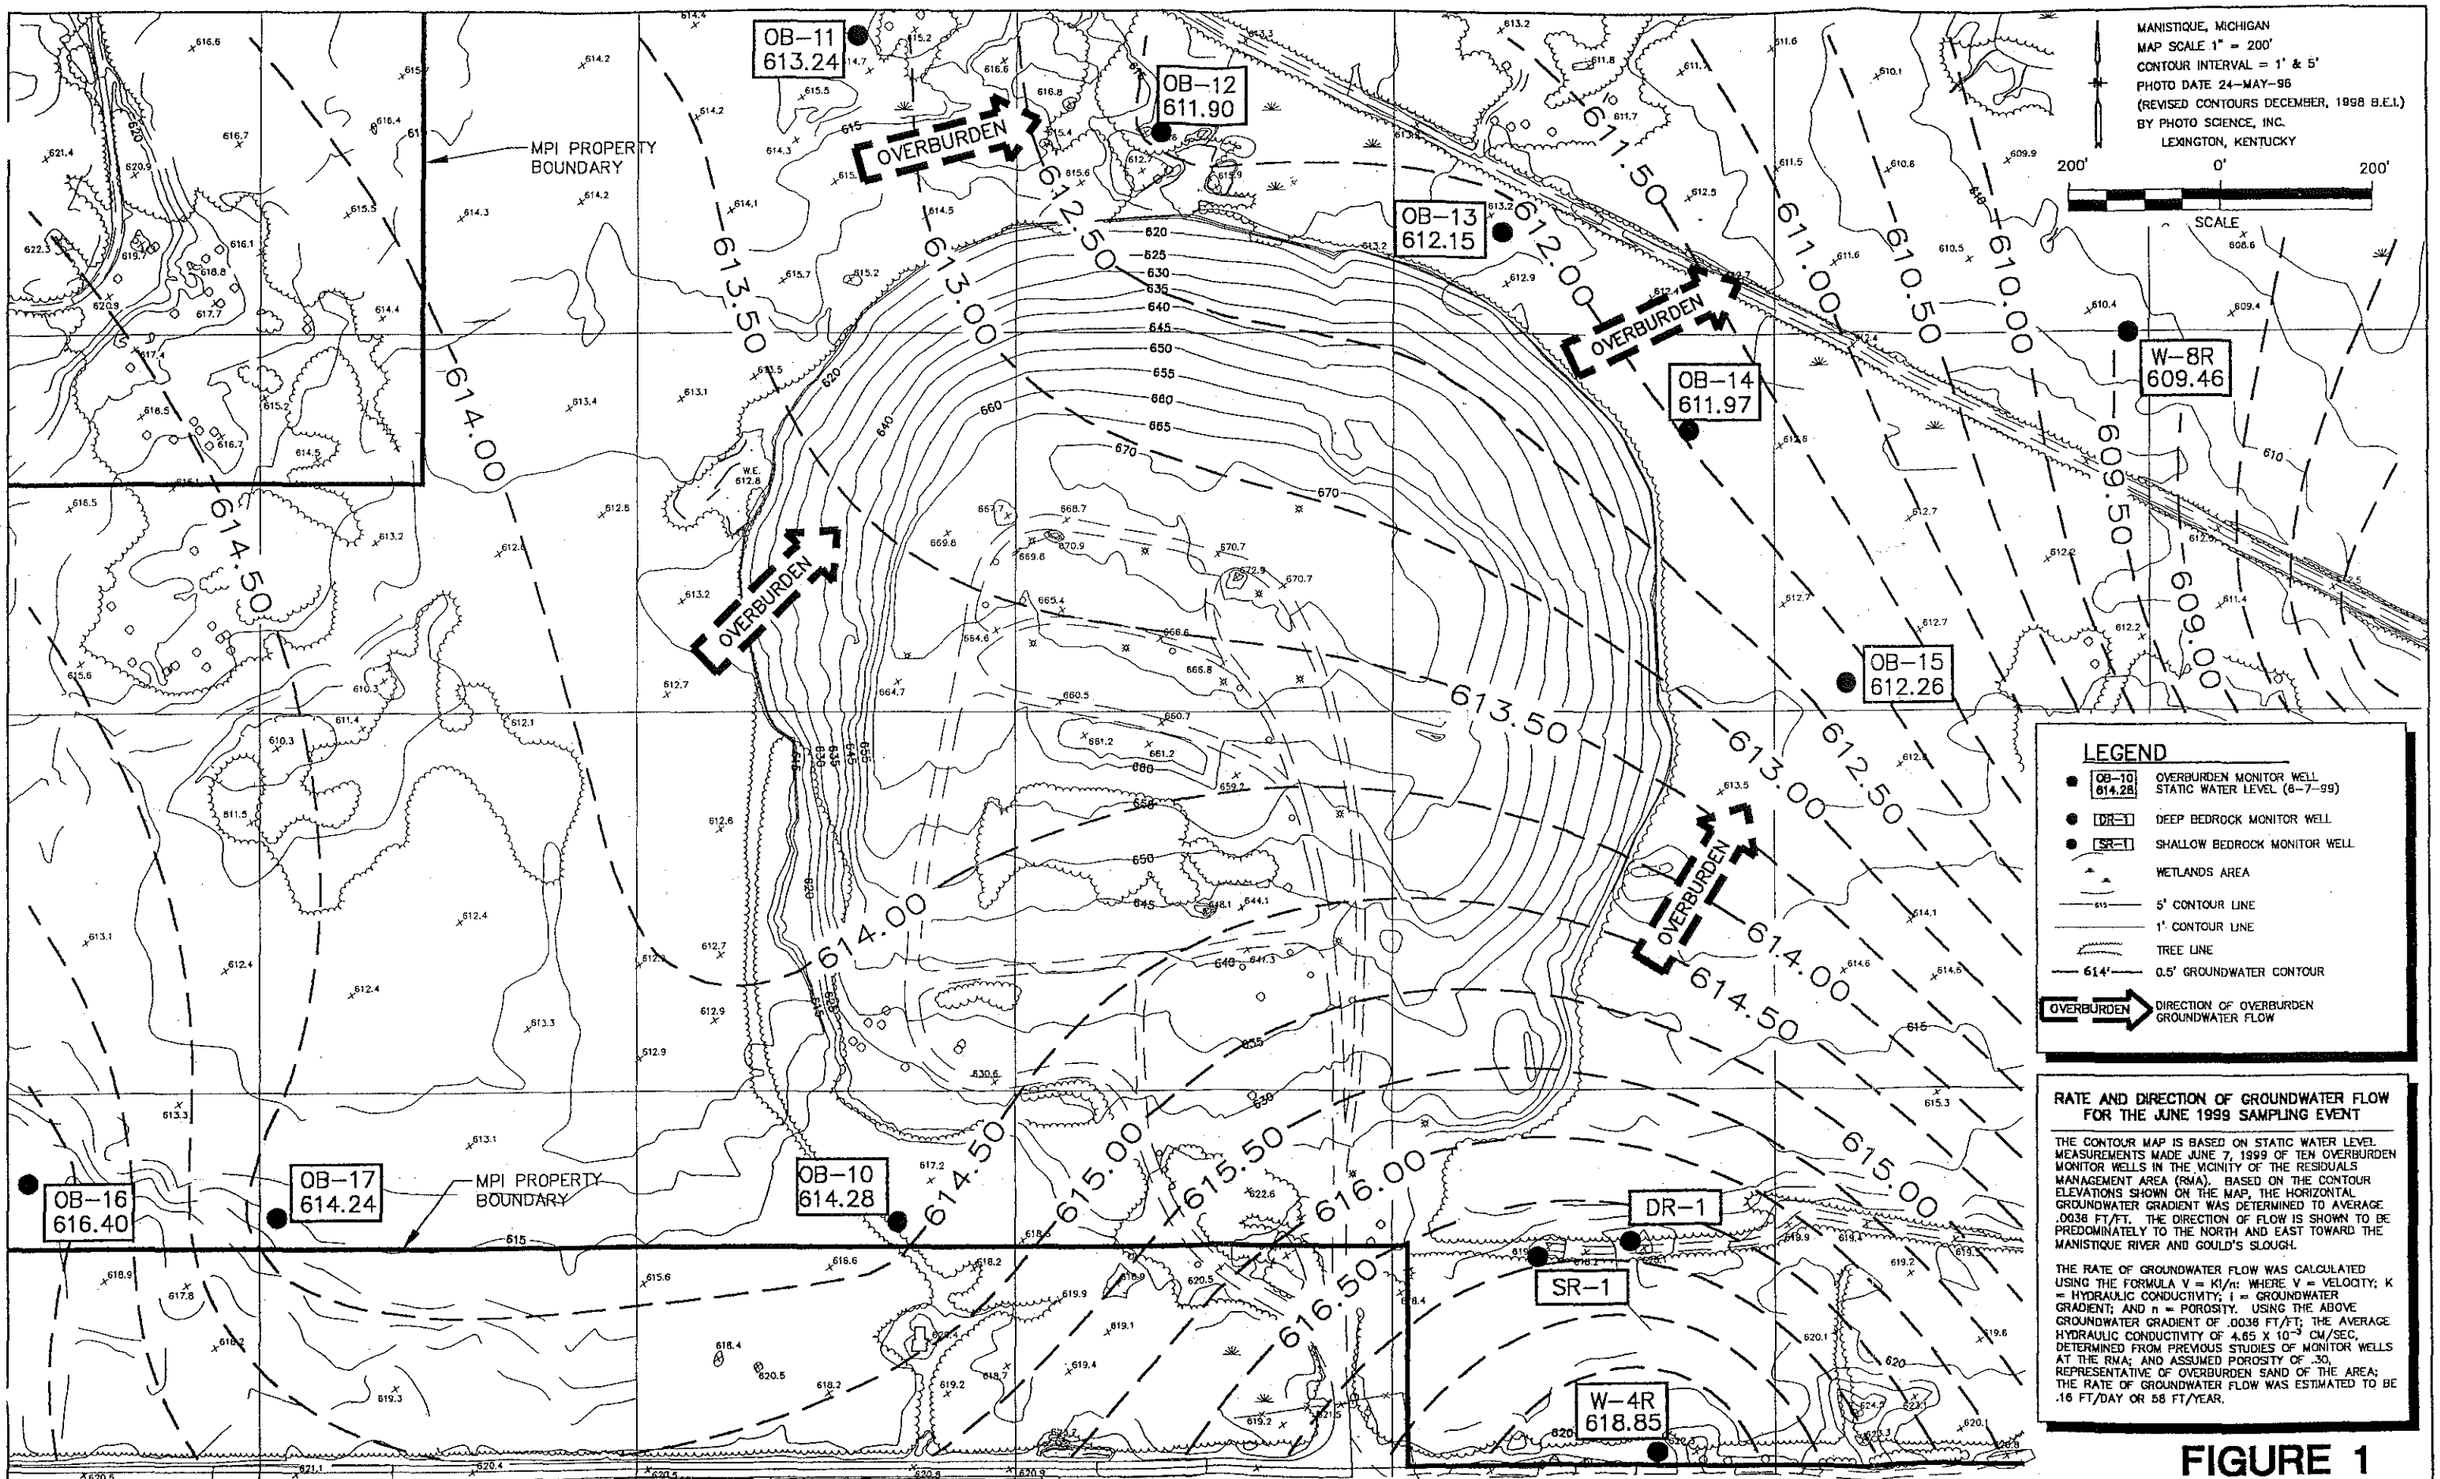

FIGURE 1

NO.	REVISIONS	BY	DATE

DWN BY: CHB
DSGN BY: FC
APRVD. BY: FC
DATE: 6-7-99
SCALE: 1"=200'
CAD# FIG15799

BITTNER ENGINEERING, INC.
113 SOUTH 10th STREET
ESCANABA, MICHIGAN 49829
906-789-1311

MANISTIQUE PAPERS INC.
RESIDUALS MANAGEMENT AREA
MANISTIQUE, MICHIGAN

OVERBURDEN GROUNDWATER CONTOUR MAP
JUNE 7, 1999

DRAWING NUMBER: 1
PROJECT #: 89-50-1024
SHT 1 OF 1 REV. 0