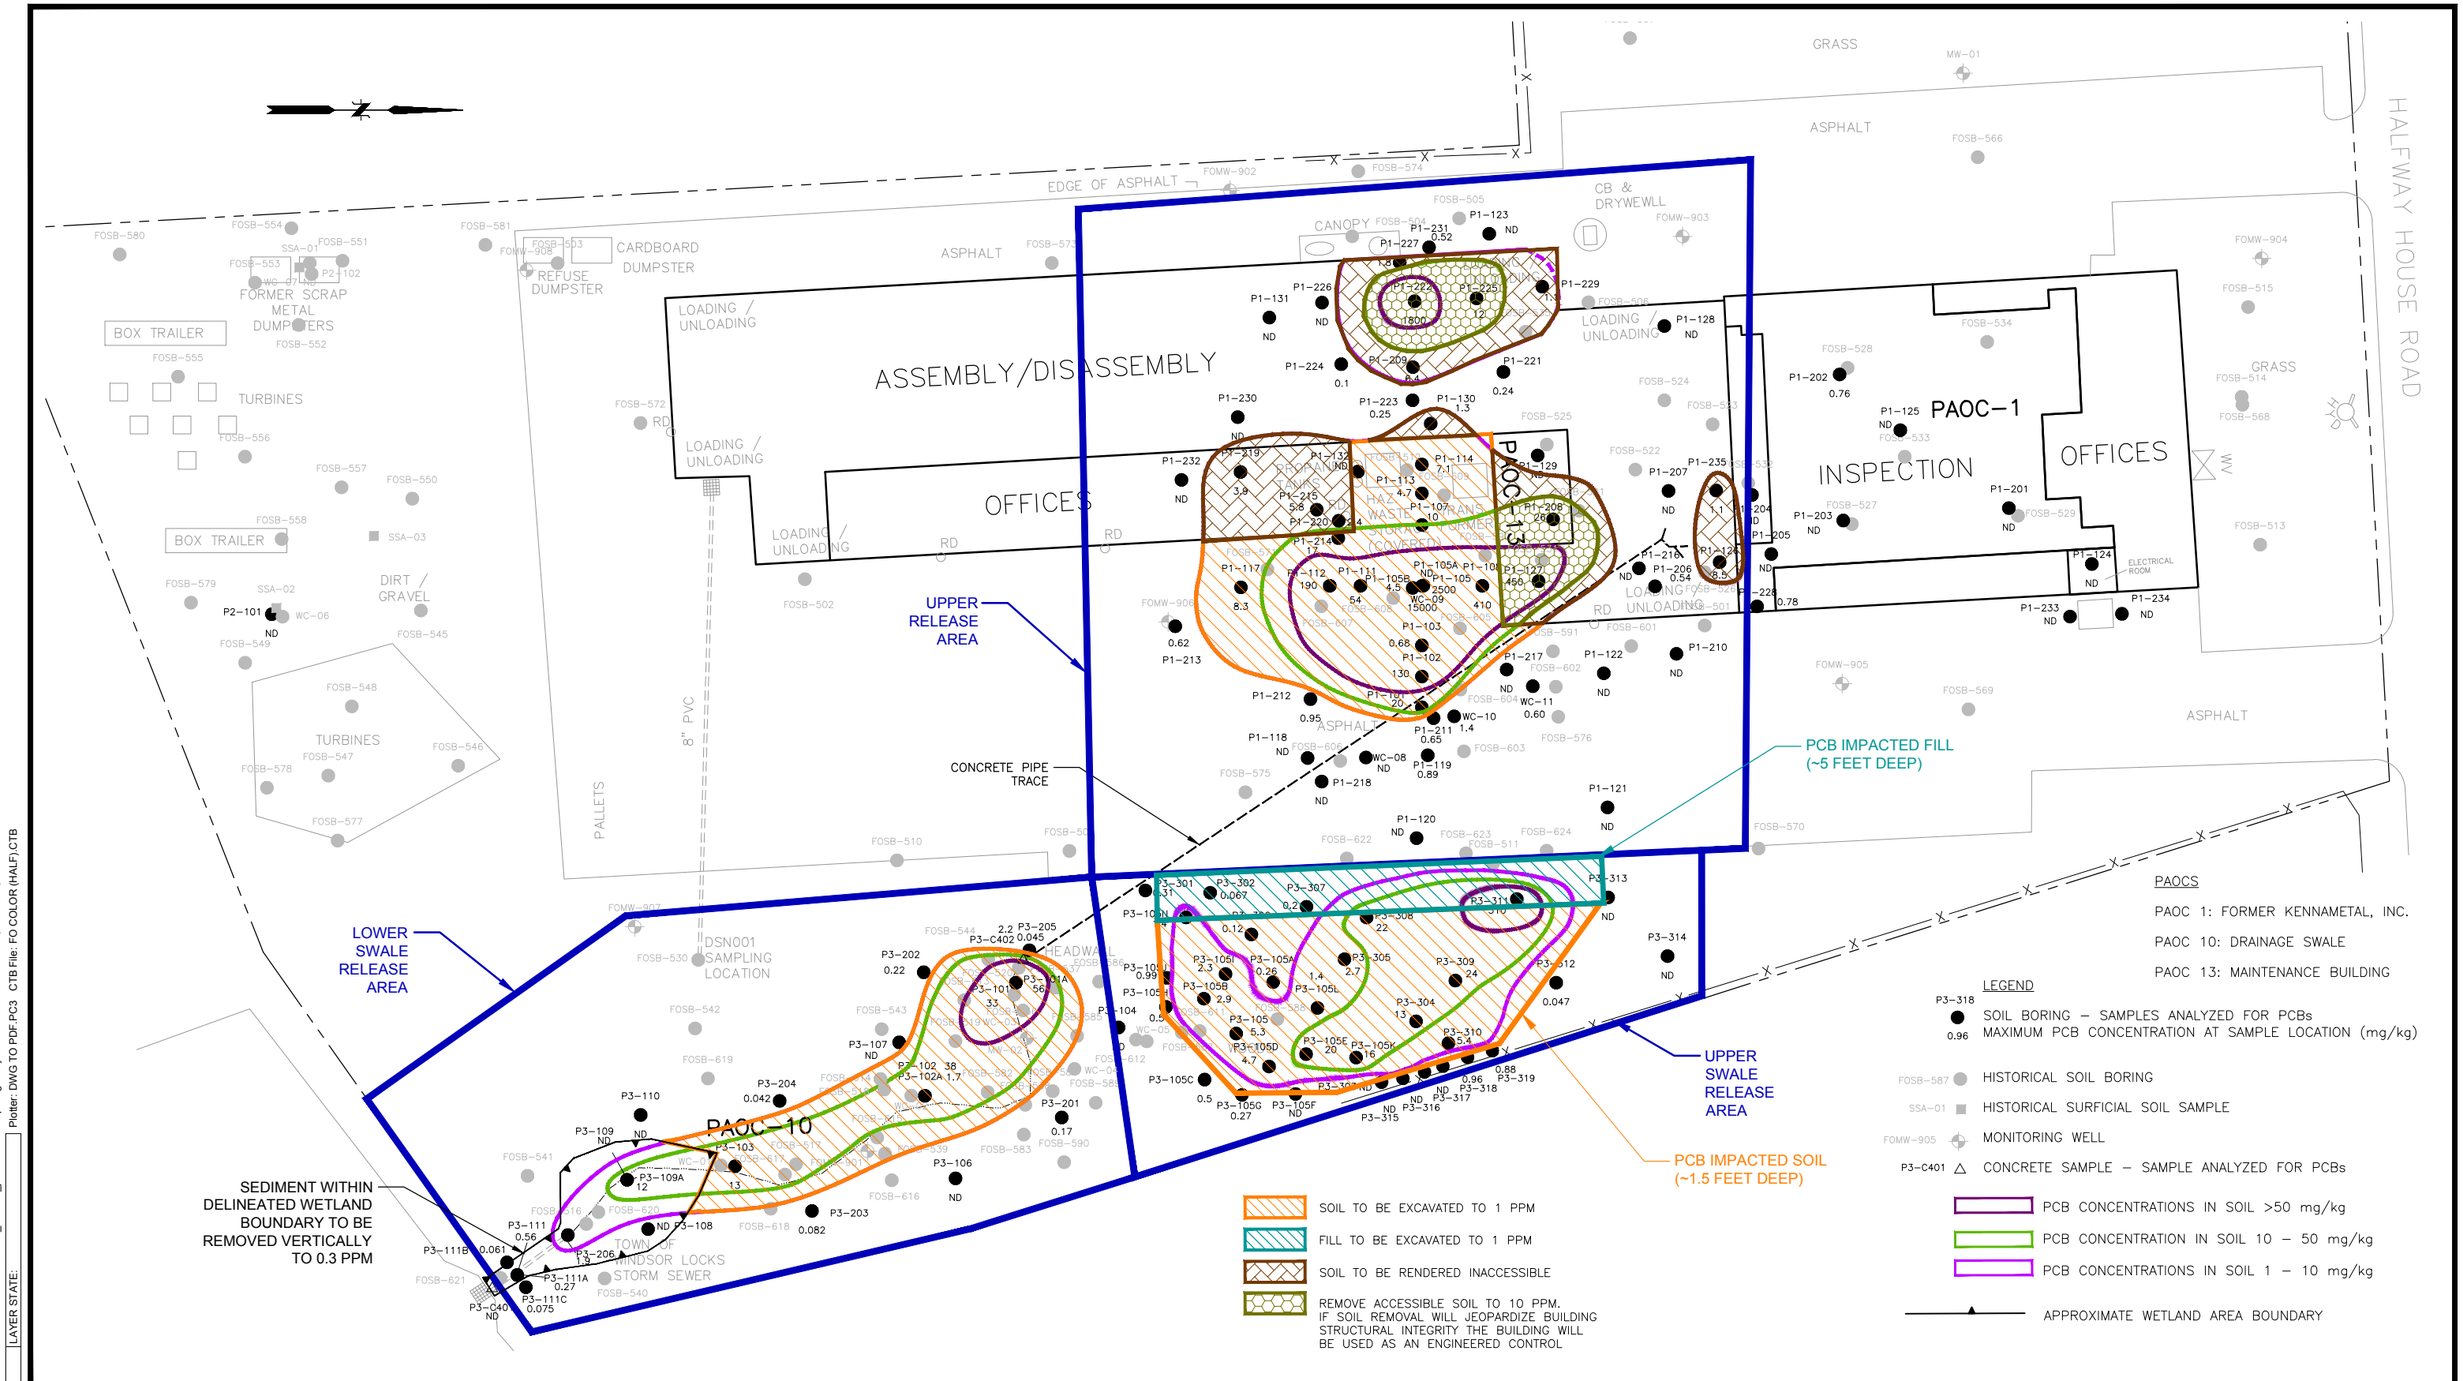

No.	DATE	DESCRIPTION	DESIGNER	REVIEWER
1.			XX/XX	XX

SCALE:
HORZ.: 1" = 50'
VERT.:
DATUM:
HORZ.:
VERT.:
0 25 50
GRAPHIC SCALE

FUSS & O'NEILL
146 HARTFORD ROAD
MANCHESTER, CONNECTICUT 06040
860.646.2469
www.fando.com

PROPOSED CLEAN-UP PLAN
PCBS IN SOIL
FORMER WOOD GROUP POWER, INC.
523 HALFWAY HOUSE ROAD
WINDSOR LOCKS, CONNECTICUT

PROJ. No.: 20051184R73
DATE: MARCH 2016

FIGURE 4

File Path: J:\DWG\P20051184R73\Environmental\Plan\20051184R73_SAM02_pcb soil clean-up.dwg Layout: 11X17-L Plotted: Thu, March 03, 2016 - 3:27 PM User: srochelt
Plotter: DWG TO PDF.PC3 CTB File: FO COLOR (HALF).CTB
MS VIEW:
LAYER STATE: