NOTE: CHEMICAL CONSTITUENTS LISTED ON THIS DRAWING FOLLOWED BY A "U" MAY NOT ACTUALLY BE PRESENT – REFER TO ACCOMPANYING REPORT FOR FURTHER ENVIRONMENTAL INFORMATION.

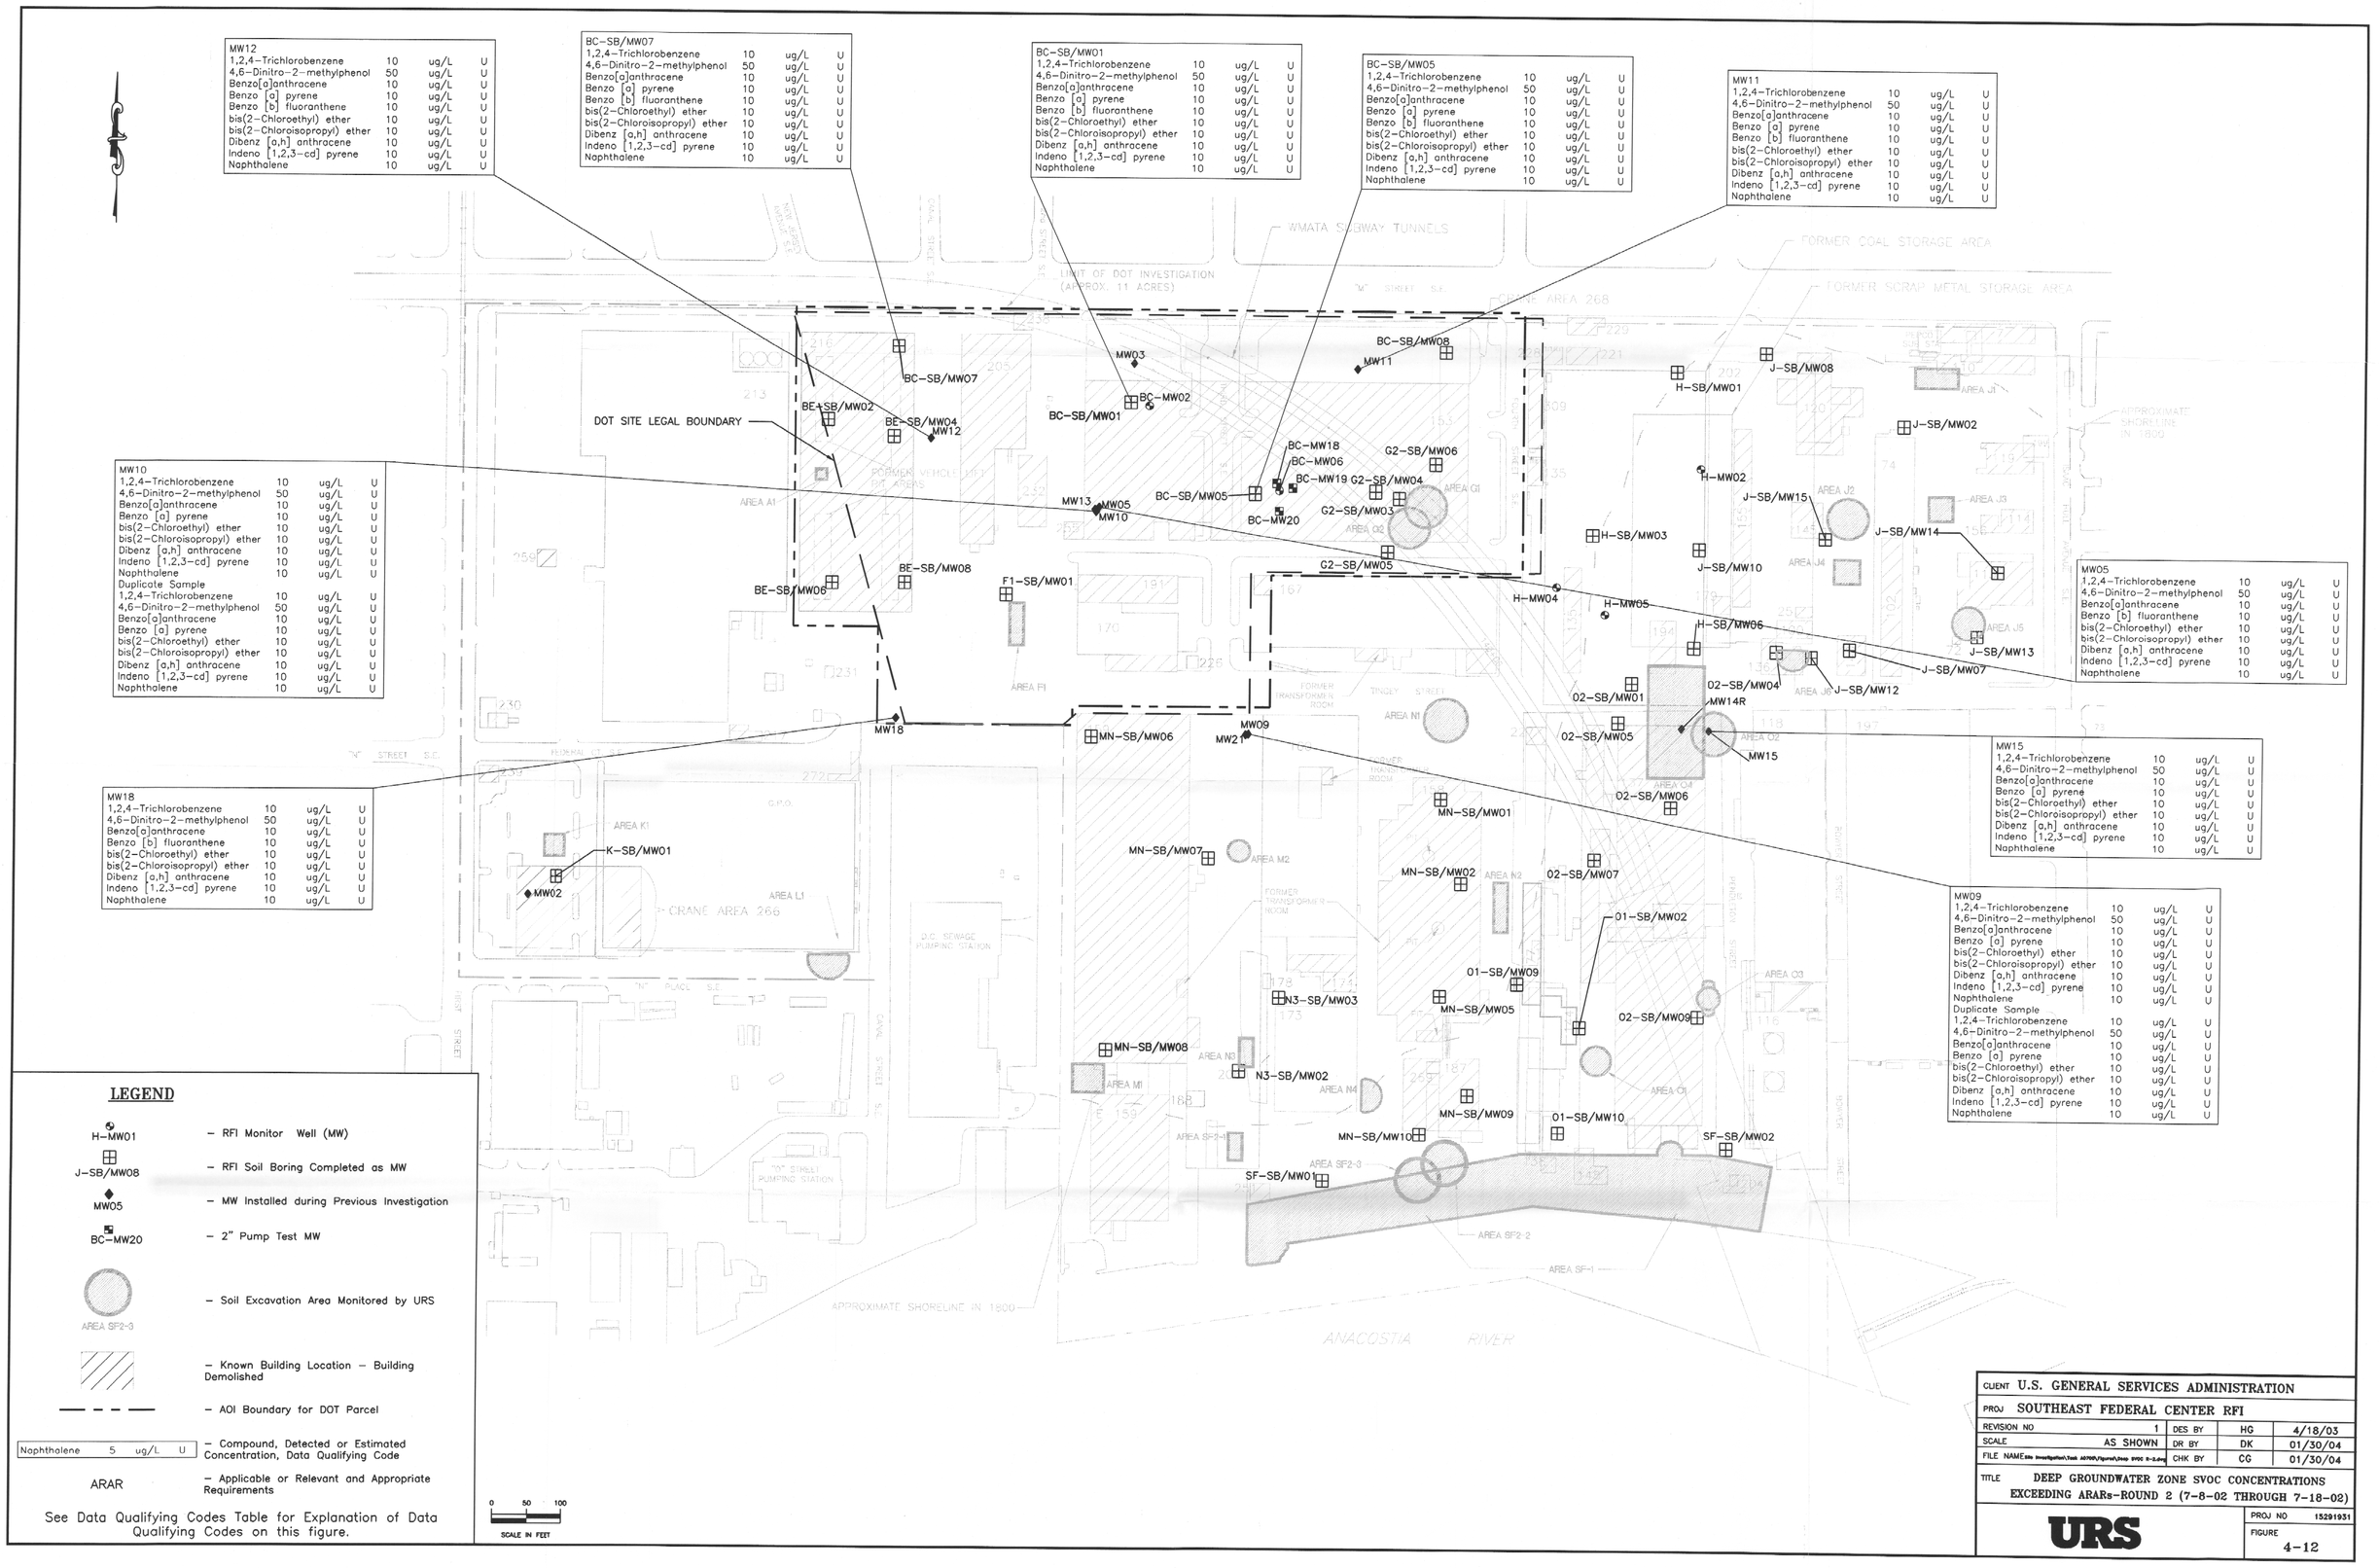

LEGEND

H-MW01	– RFI Monitor Well (MW)
J-SB/MW08	– RFI Soil Boring Completed as MW
MW05	– MW Installed during Previous Investigation
BC-MW20	– 2" Pump Test MW
AREA SF2-3	– Soil Excavation Area Monitored by URS
	– Known Building Location – Building Demolished
	– AOI Boundary for DOT Parcel
Naphthalene 5 ug/L U	– Compound, Detected or Estimated Concentration, Data Qualifying Code
ARAR	– Applicable or Relevant and Appropriate Requirements

See Data Qualifying Codes Table for Explanation of Data Qualifying Codes on this figure.

CLIENT U.S. GENERAL SERVICES ADMINISTRATION			
PROJ SOUTHEAST FEDERAL CENTER RFI			
REVISION NO 1	DES BY	HG	4/18/03
SCALE AS SHOWN	DR BY	DK	01/30/04
FILE NAME Site Investigation\Tools AS700\Figures\Loop SVOC 5-2.dwg	CHK BY	CG	01/30/04
TITLE DEEP GROUNDWATER ZONE SVOC CONCENTRATIONS EXCEEDING ARARs-ROUND 2 (7-8-02 THROUGH 7-18-02)			
URS	PROJ NO 15291931		
	FIGURE 4-12		