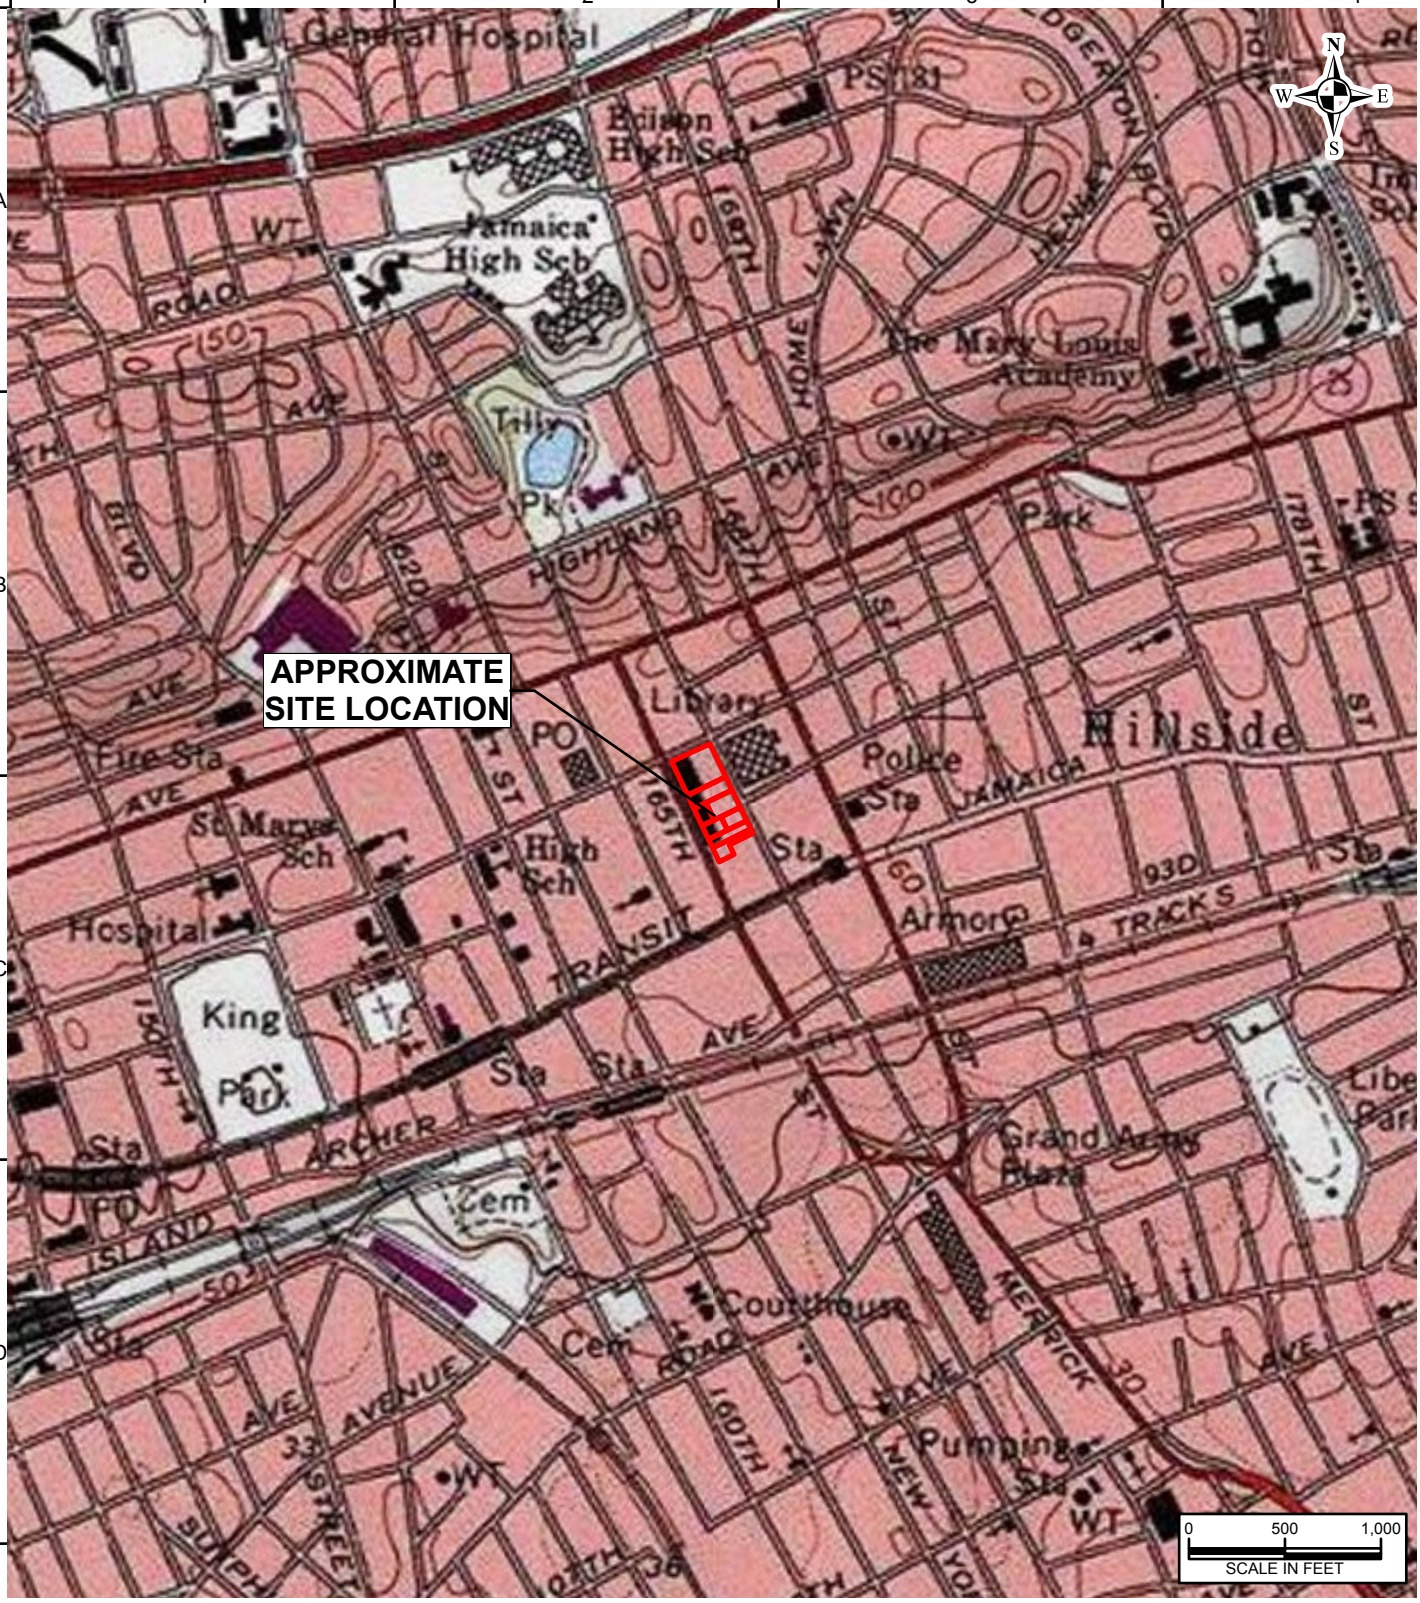

Copyright:© 2013 National Geographic Society, i-cubed

LANGAN
300 Kimball Drive
Parsippany, NJ 07054
T: 973.560.4900 F: 973.560.4901 www.langan.com
Langan Engineering & Environmental Services, Inc.
Langan Engineering, Environmental, Surveying, Landscape Architecture and Geology, D.P.C.
Langan International
Collectively known as Langan
NJ CERTIFICATE OF AUTHORIZATION No. 24GA27996400

Project

PROPOSED 89-01 165TH STREET DEVELOPMENT

JAMAICA

QUEENS COUNTY NEW YORK

SITE LOCATION

Spatial Reference: NAD 1983 StatePlane Connecticut FIPS 0600 Feet

Project No. 100736701	Figure 1
Date 6/11/2018	
Scale 1:1,000	
Drawn By Site Analyzer	
Submission Date 06/11/2018	Sheet 1 of 1

© 2018 Langan