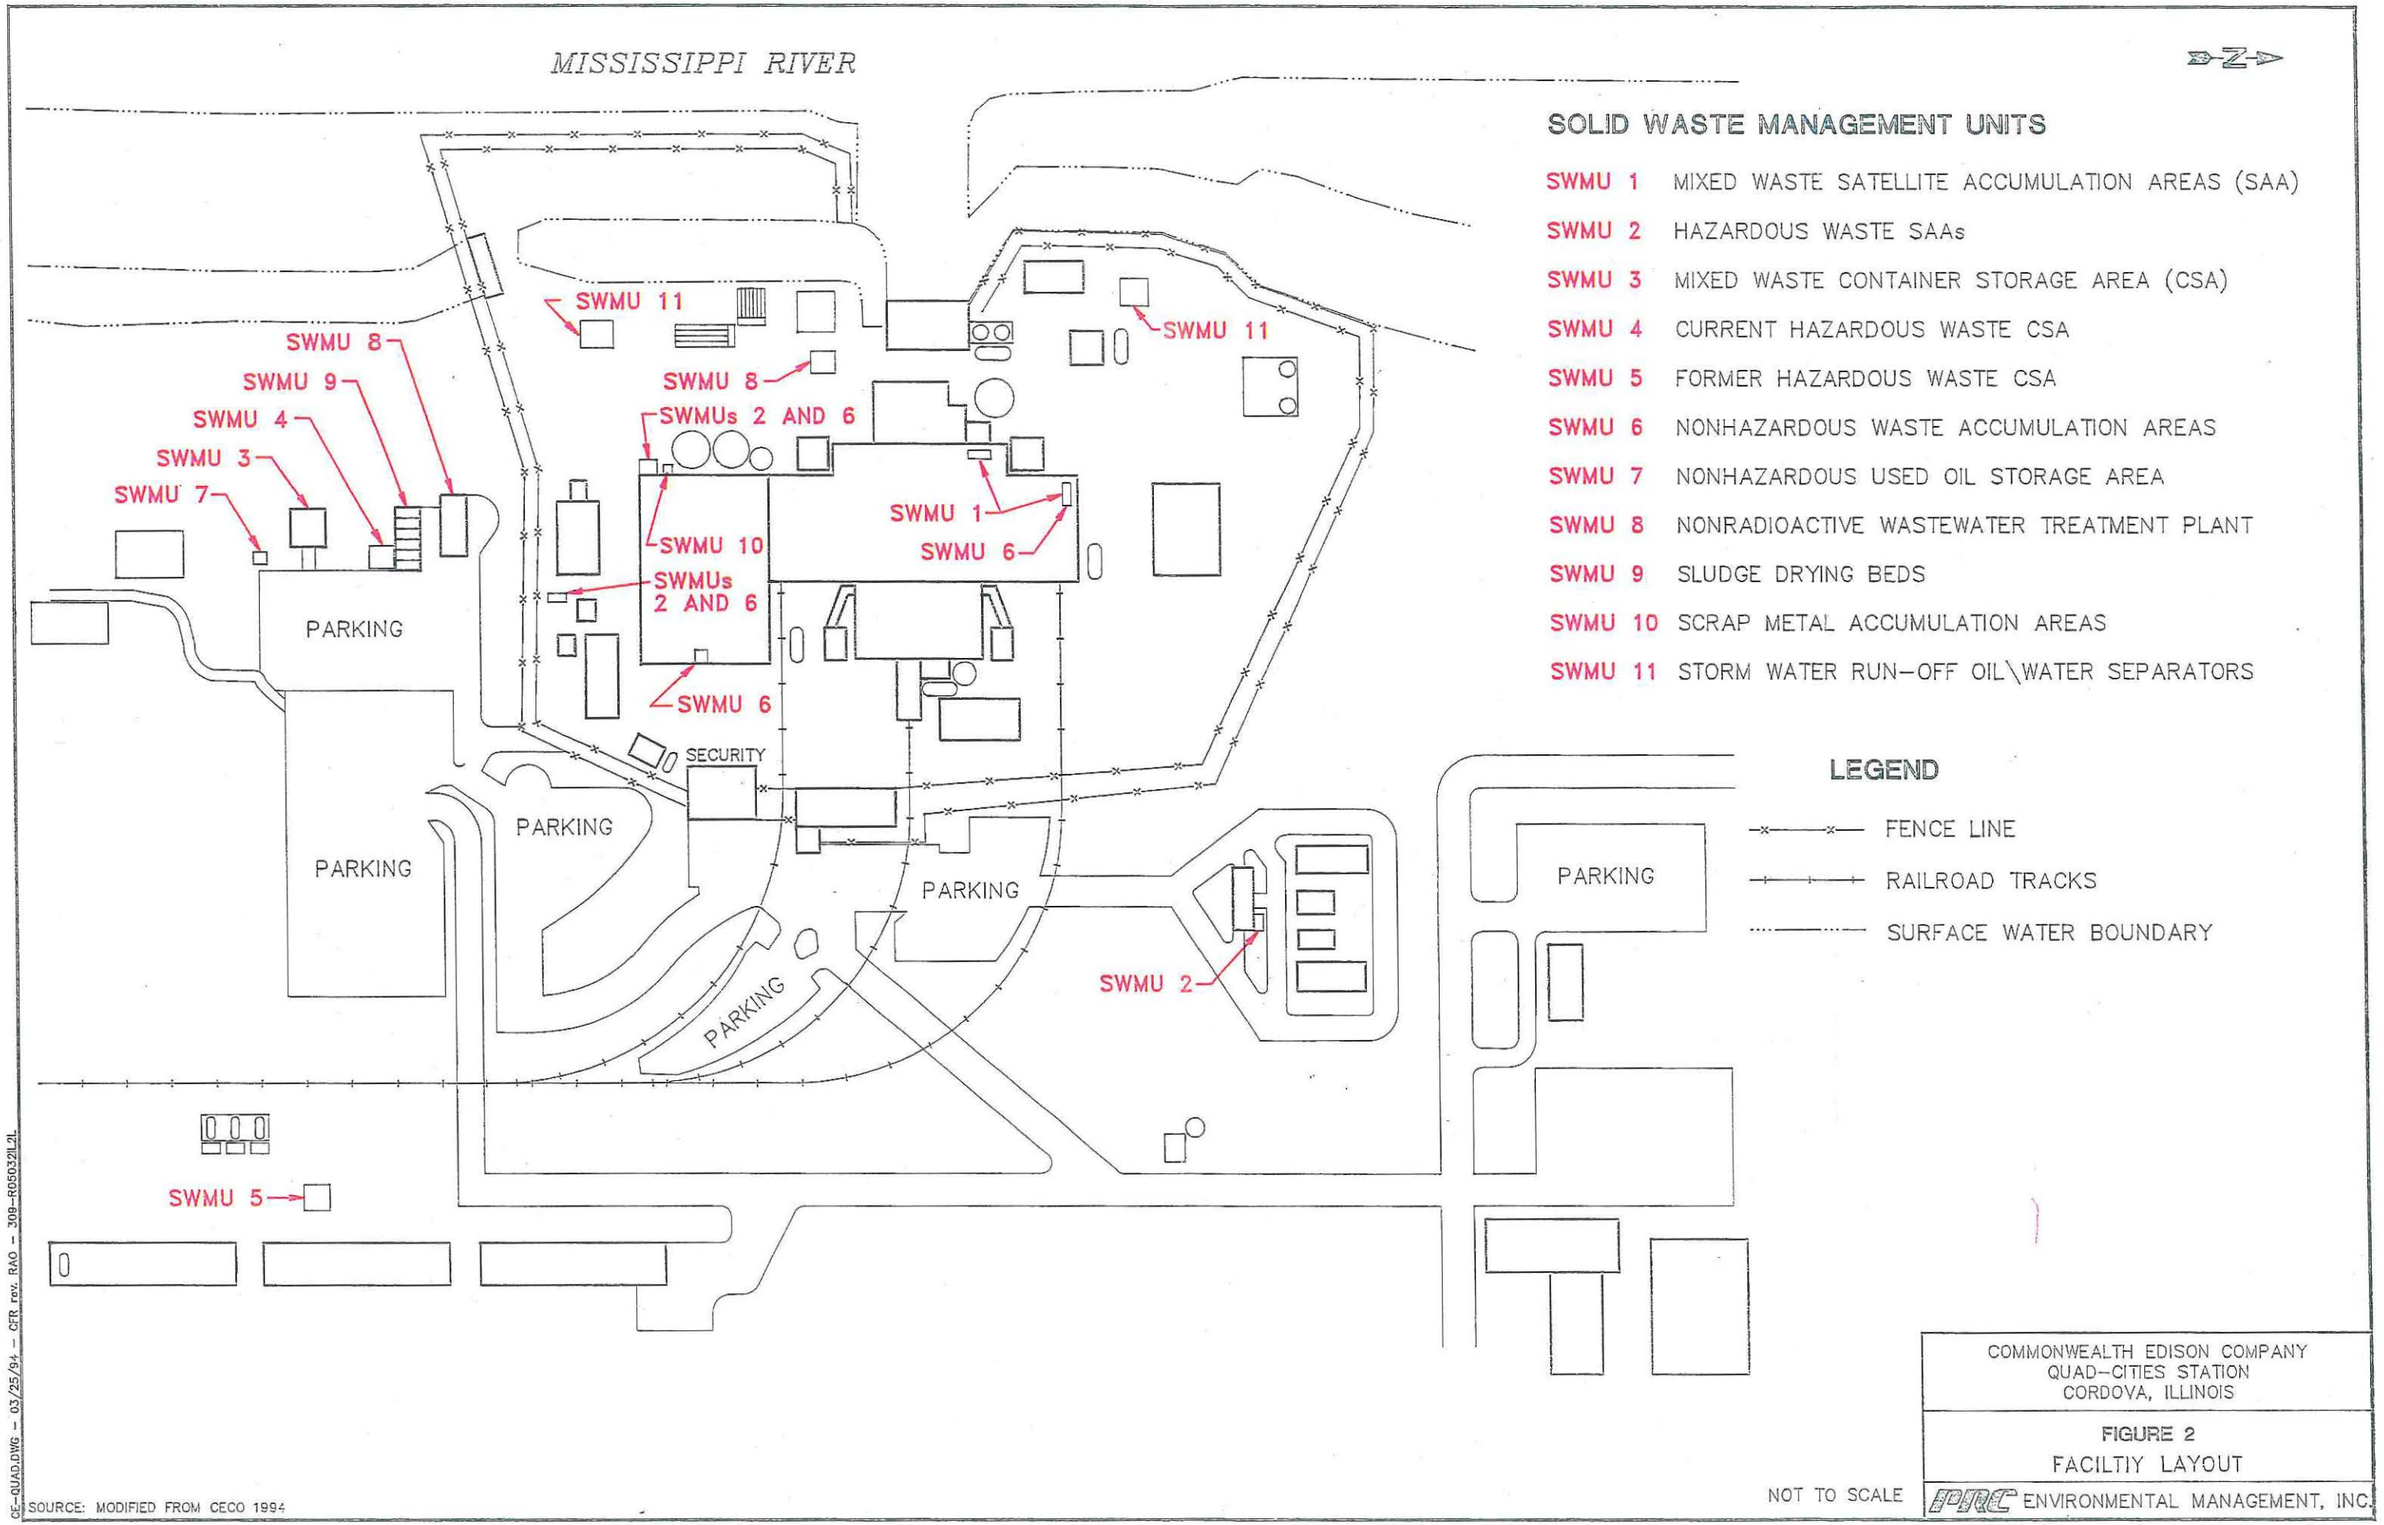
MISSISSIPPI RIVER
N
SWMU 11
SWMU 8
SWMU 9
SWMU 4
SWMU 3
SWMU 7
SWMU 8
SWMUs 2 AND 6
SWMU 10
SWMUs 2 AND 6
SWMU 6
SWMU 1
SWMU 6
SWMU 11
PARKING
SECURITY
PARKING
PARKING
PARKING
PARKING
PARKING
SWMU 2
SWMU 5
SOLID WASTE MANAGEMENT UNITS
SWMU 1 MIXED WASTE SATELLITE ACCUMULATION AREAS (SAA)
SWMU 2 HAZARDOUS WASTE SAAs
SWMU 3 MIXED WASTE CONTAINER STORAGE AREA (CSA)
SWMU 4 CURRENT HAZARDOUS WASTE CSA
SWMU 5 FORMER HAZARDOUS WASTE CSA
SWMU 6 NONHAZARDOUS WASTE ACCUMULATION AREAS
SWMU 7 NONHAZARDOUS USED OIL STORAGE AREA
SWMU 8 NONRADIOACTIVE WASTEWATER TREATMENT PLANT
SWMU 9 SLUDGE DRYING BEDS
SWMU 10 SCRAP METAL ACCUMULATION AREAS
SWMU 11 STORM WATER RUN-OFF OIL\WATER SEPARATORS
LEGEND
FENCE LINE
RAILROAD TRACKS
SURFACE WATER BOUNDARY
CE-QUAD.DWG - 03/25/94 - CFR rev. RAO - 309-R050321L2L
SOURCE: MODIFIED FROM CECO 1994
NOT TO SCALE
COMMONWEALTH EDISON COMPANY
QUAD-CITIES STATION
CORDOVA, ILLINOIS
FIGURE 2
FACILTIY LAYOUT
PRC ENVIRONMENTAL MANAGEMENT, INC.