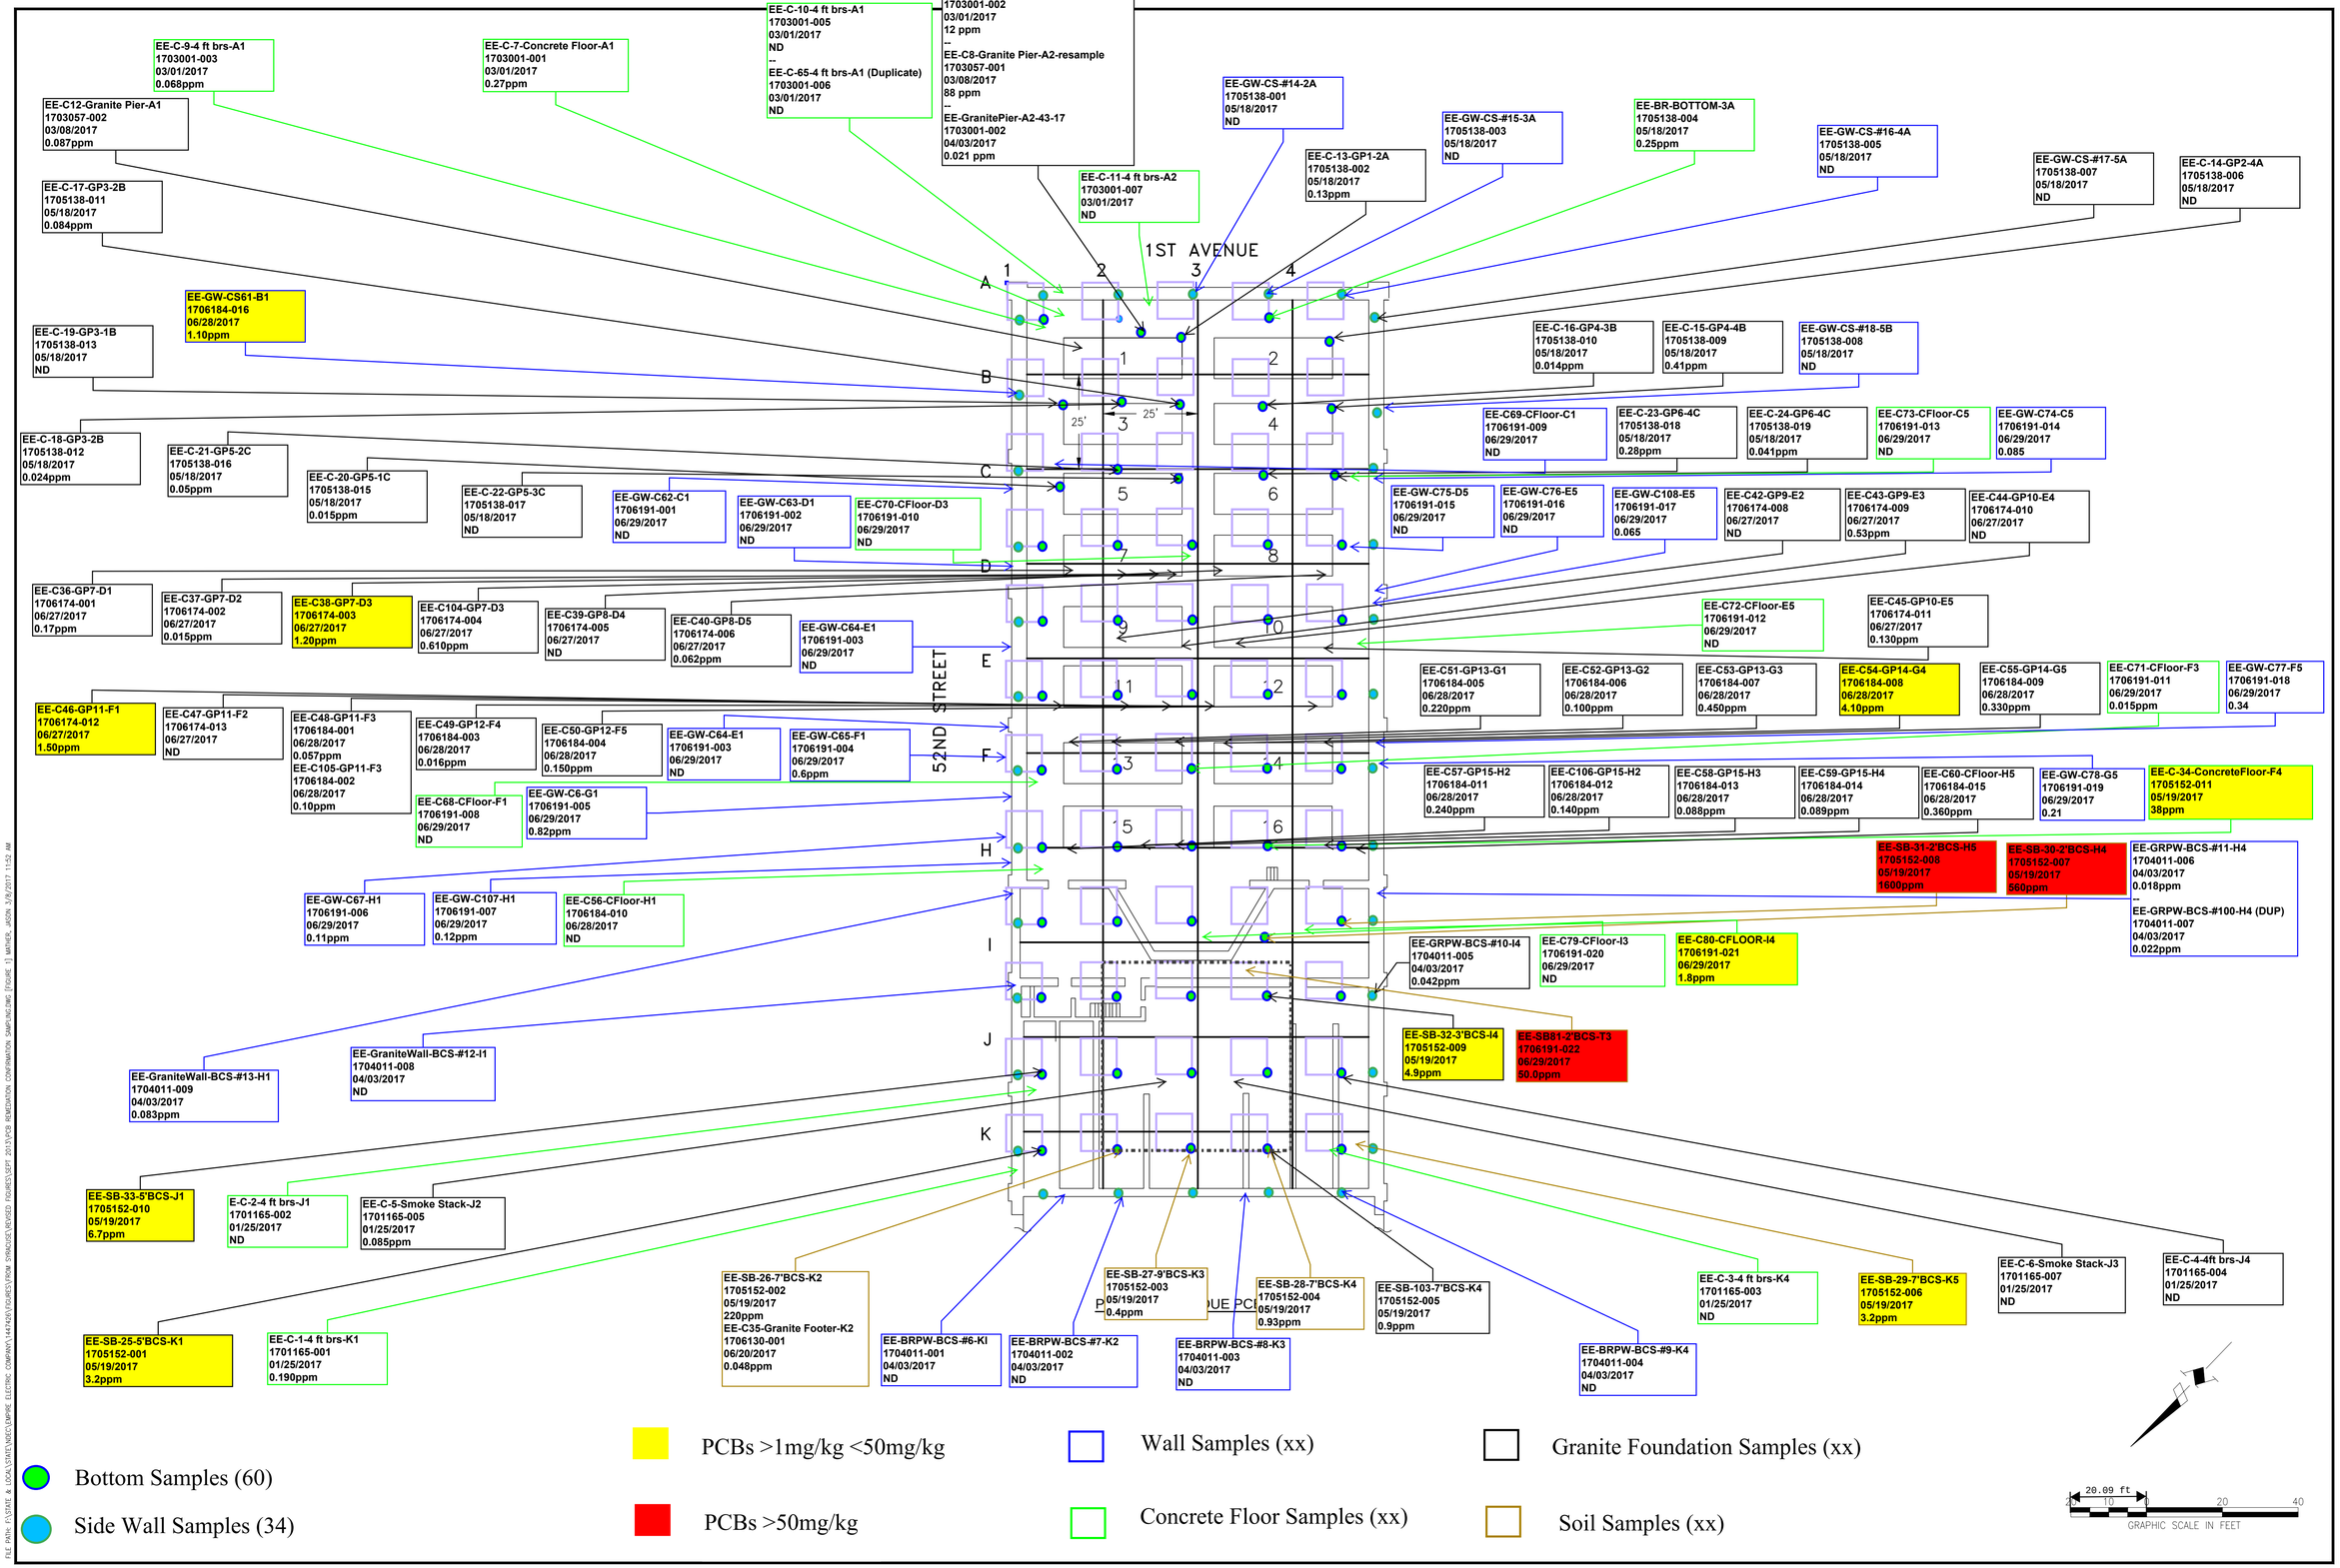

Department of Environmental Conservation

NEW YORK STATE OF OPPORTUNITY

NO.	DATE	DESCRIPTION
0	10/13	FOR BIDS DUE

REVISIONS

PCB VERIFICATION SAMPLE LOCATIONS

FORMER EMPIRE ELECTRIC SITE NO. 224015
CONTRACT # D007630
BROOKLYN, NEW YORK

PREPARED BY:
EA ENGINEERING, P.C.
AND ITS AFFILIATE
EA SCIENCE AND TECHNOLOGY

CARRS#	
EA #	1490706
DESIGN #	
FILE	1490706 Contract.dwg
DRAWN BY	JRM
DATE	OCTOBER 2013
SCALE	AS SHOWN
SS	

SHEET # 2