This document is the property of HOVENSA L.L.C. Its acceptance constitutes an agreement that it shall be treated as confidential material, that it shall be returned upon request, and that the contents thereof shall not be disclosed, reproduced, or copied except by written permission of HOVENSA L.L.C.

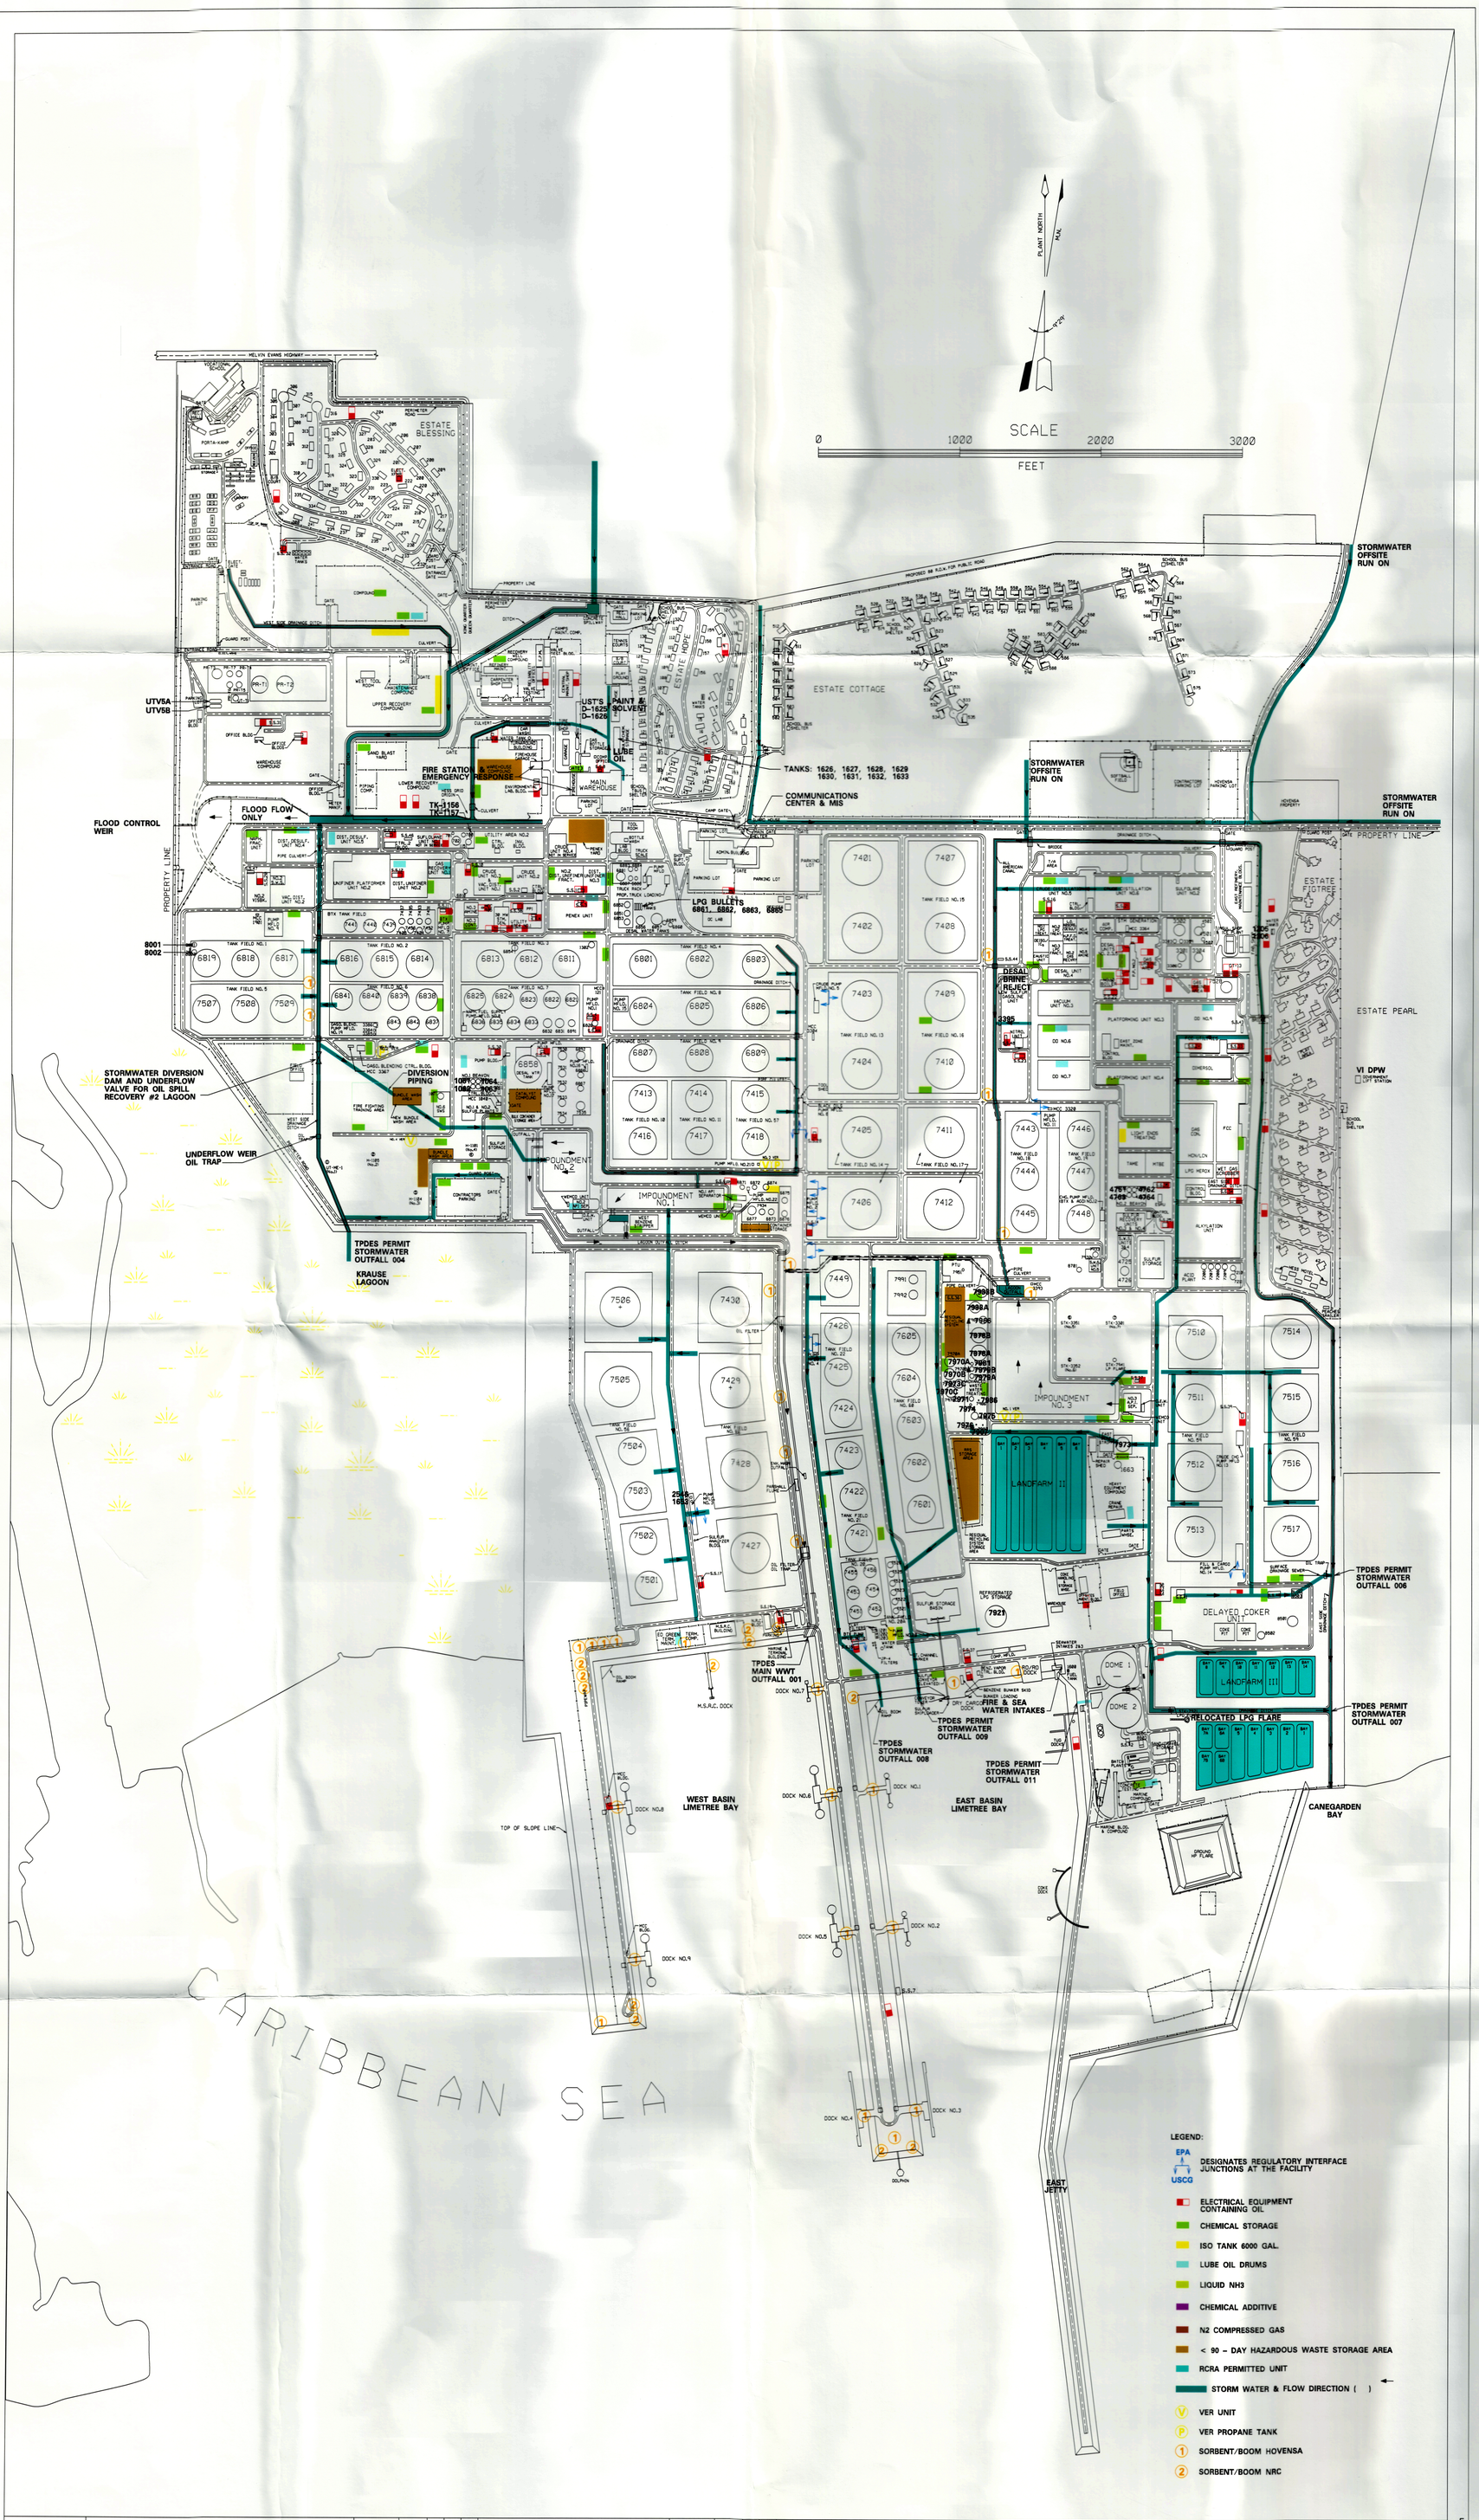

DWG. NO.	REFERENCE DRAWINGS	MK	DATE	BY	CK'D	APP	REVISIONS
		△					
		△					
		△					
		△					
		△					
		△					

MK	DATE	BY	CK'D	APP	REVISIONS
6	09/19/11	EDP	DJH		PER FIELD VERIFICATION
5	10/25/10	EAW	EAW	MT	FIELD VERIFICATION (TPDES PERMIT)
4	03/25/09	EAW	JO		ADDED LESS THAN 90 DAY STORAGE AREAS
3	05/31/07	CDA	LR		ADDED ADDITIONAL ELECT. EQUIP (TRANSFORMERS)
2	08/22/06	CDA	LR	KA	ADDED HAZ WASTE / N2 GAS / CHEM ADD/ LIQ NH3
1	05-22-06	CDA			ADDED DANA, CHEMICAL STORAGE & LUBE OIL DRUMS

HOVENSA

HOVENSA L.L.C.
ST. CROIX, U.S. VIRGIN ISLANDS

FRP-1-9-1
SITE PLAN

BY	C. ARNOLD	A.F.E.		PROJECT	REV.
CK'D		SCALE	NONE	DRAWING NUMBER FRP-1-9-1	6
APP'D		DATE	11-JUL-00		

e:\cad\envir\frp\frp_1_9_1.dgn