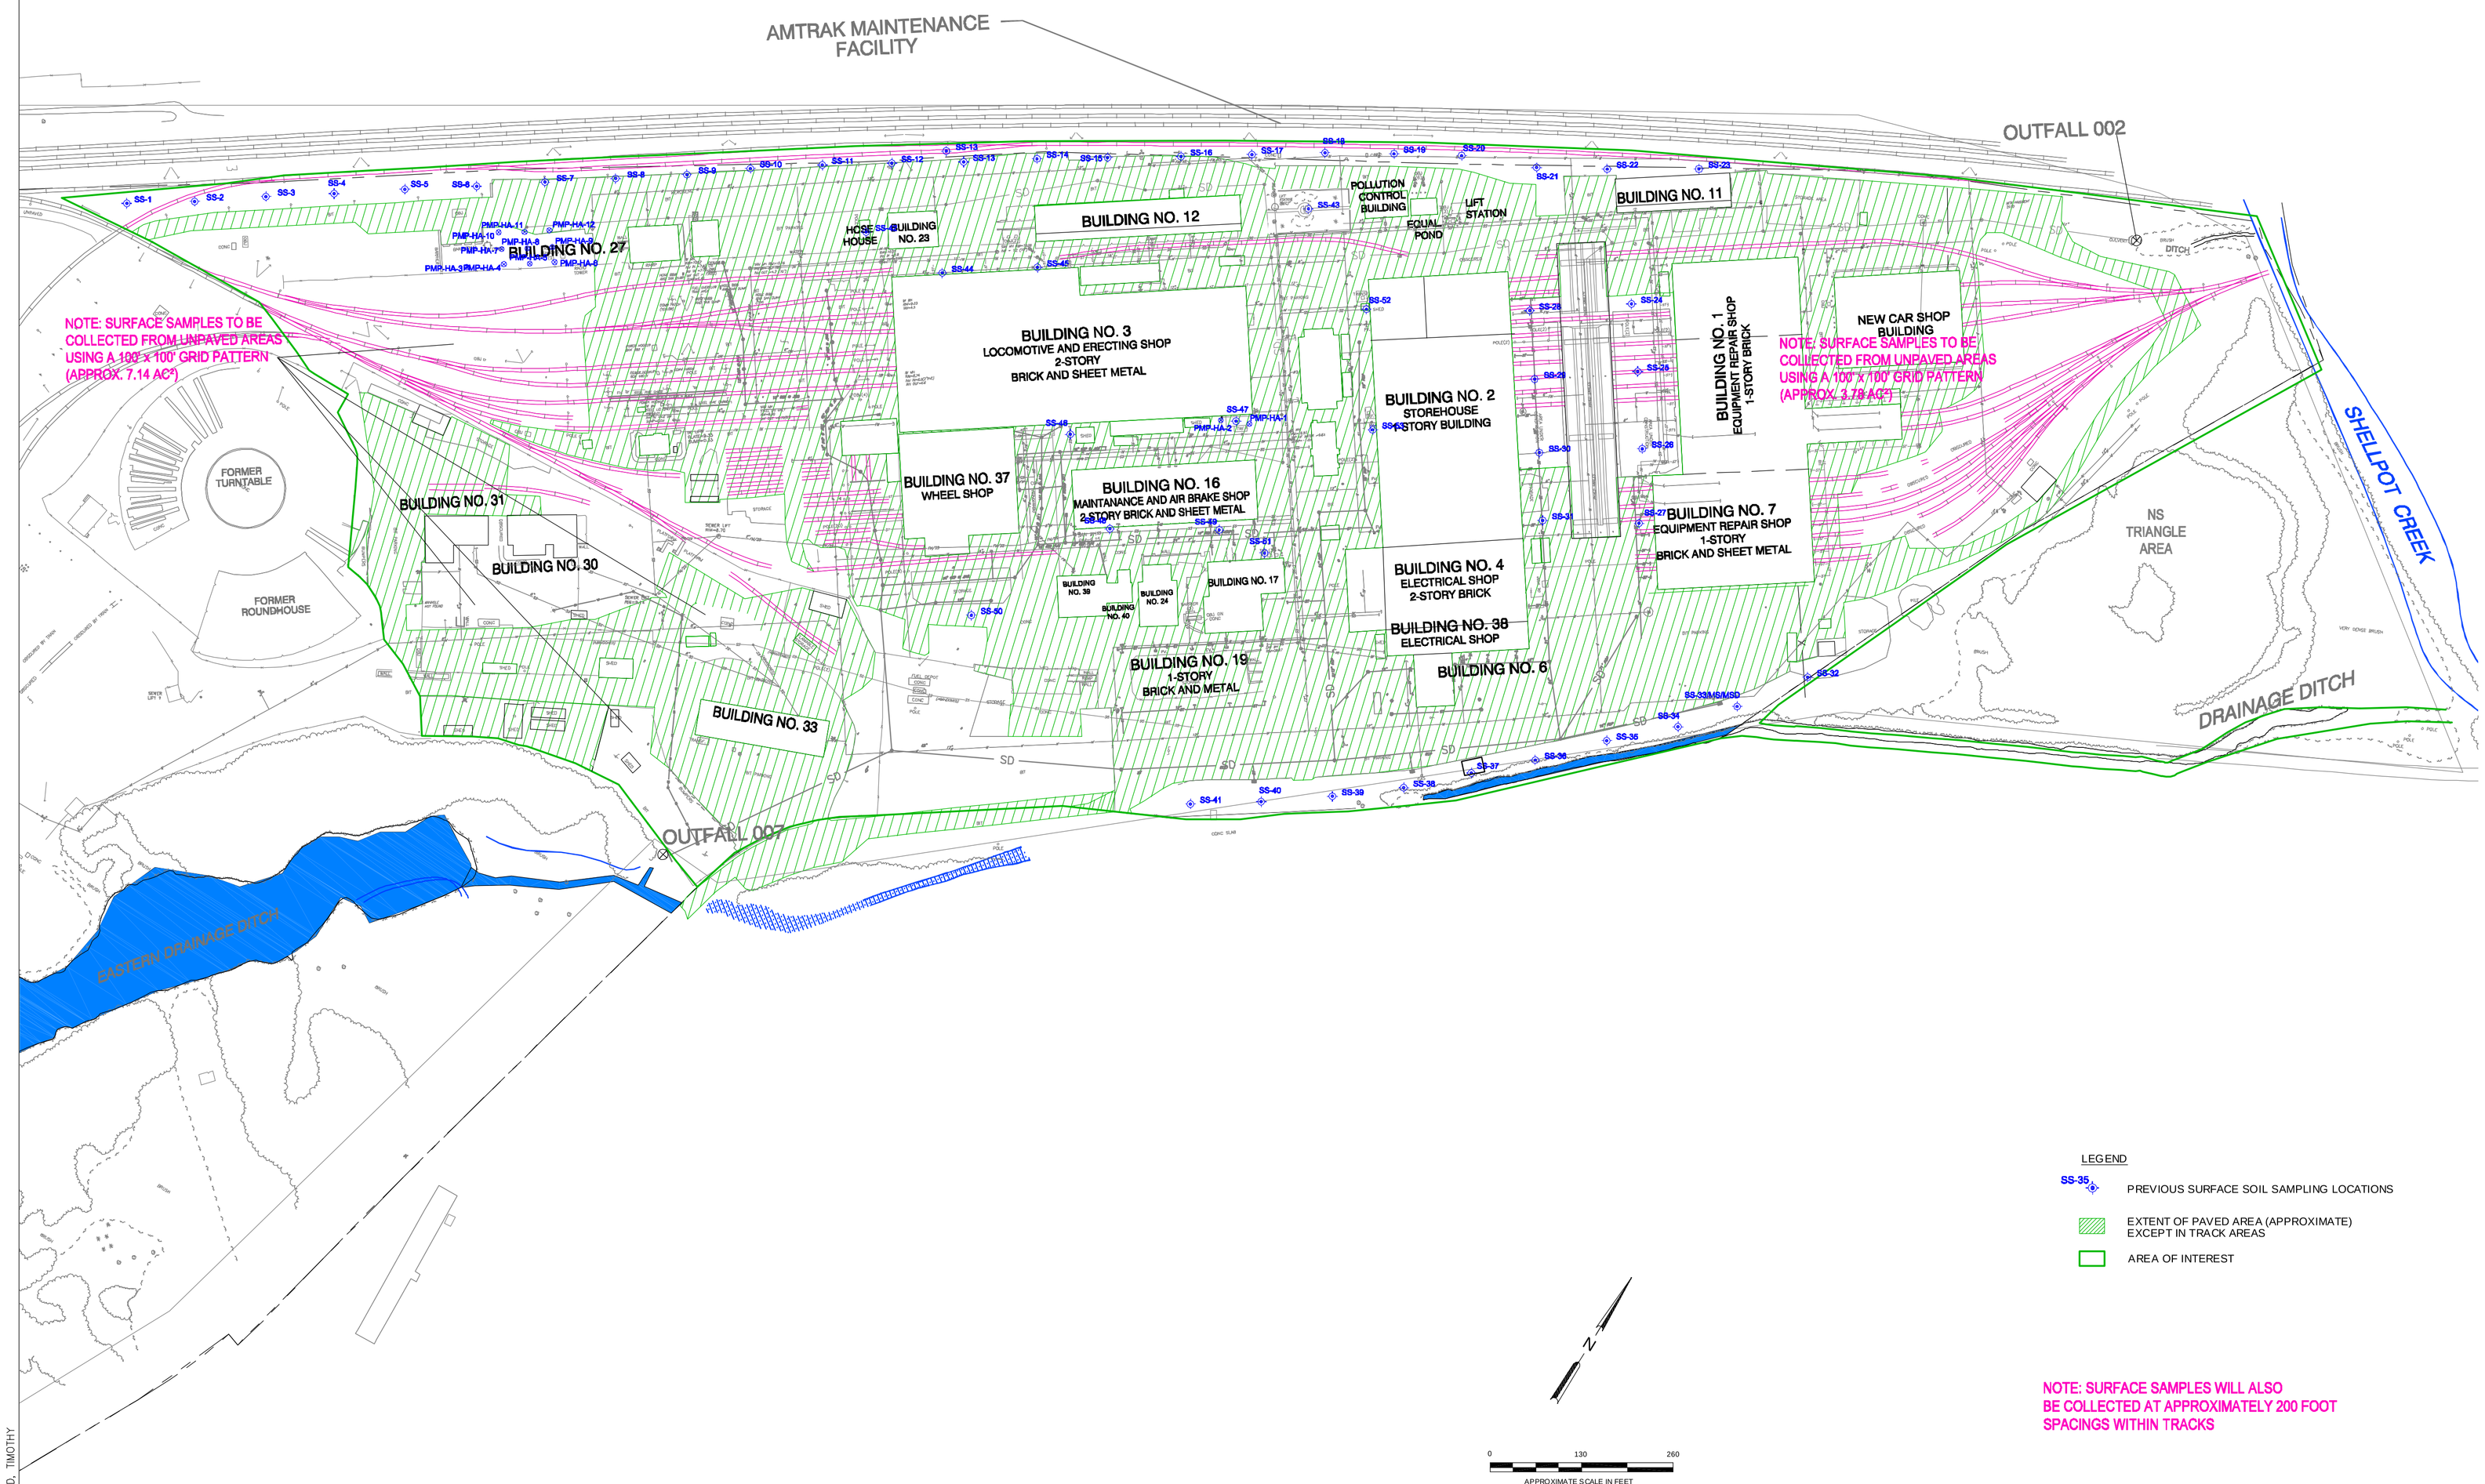

Stantec

Stantec Consulting Corp.
1060 Andrew Drive Suite 140
West Chester PA 19380
Tel. 610.840.2500
Fax. 610.840.2501
www.stantec.com

Copyright Reserved

The Contractor shall verify and be responsible for all dimensions. DO NOT scale the drawing – any errors or omissions shall be reported to Stantec without delay.
The Copyrights to all designs and drawings are the property of Stantec. Reproduction or use for any purpose other than that authorized by Stantec is forbidden.

Legend

x 90.00	SPOT GRADES
97	CONTOURS
○	BOLLARD
☼	LIGHT POLE
SS—Ⓢ—SS	SANITARY SEWER W/ M.H.
ST—SD	STORM SEWER M.H. WITH DRAIN
ST—Ⓓ—SD	STORM SEWER W/M.H.
IW	INDUSTRIAL WASTE LINE
W	WATER LINE

Notes

ISSUED FOR BIDDING			
Issued	By	Appd.	YY.MM.DD
File Name: MH-14 213402048 300.1525	TFB	---	---
	Dwn.	Chkd.	Dsgn. YY.MM.DD

Seal

Client/Project
AMTRAK

WILMINGTON MAINTENANCE FACILITY

WILMINGTON, DE

Title
SURFACE SOIL SAMPLING LOCATIONS

Project No.	Scale
213402048	1" = 130'

Drawing No.	Sheet	Revision
5-1		

V:\2134\active\cadd files\1-Clients\AMTRAK\WILMINGTON_FACILITY\120\NORTH YARD WORK PLAN\213402072V-ET-1201.dwg BUDD, TIMOTHY
3/8/2012 11:04:58 AM

ORIGINAL SHEET – ANSI D