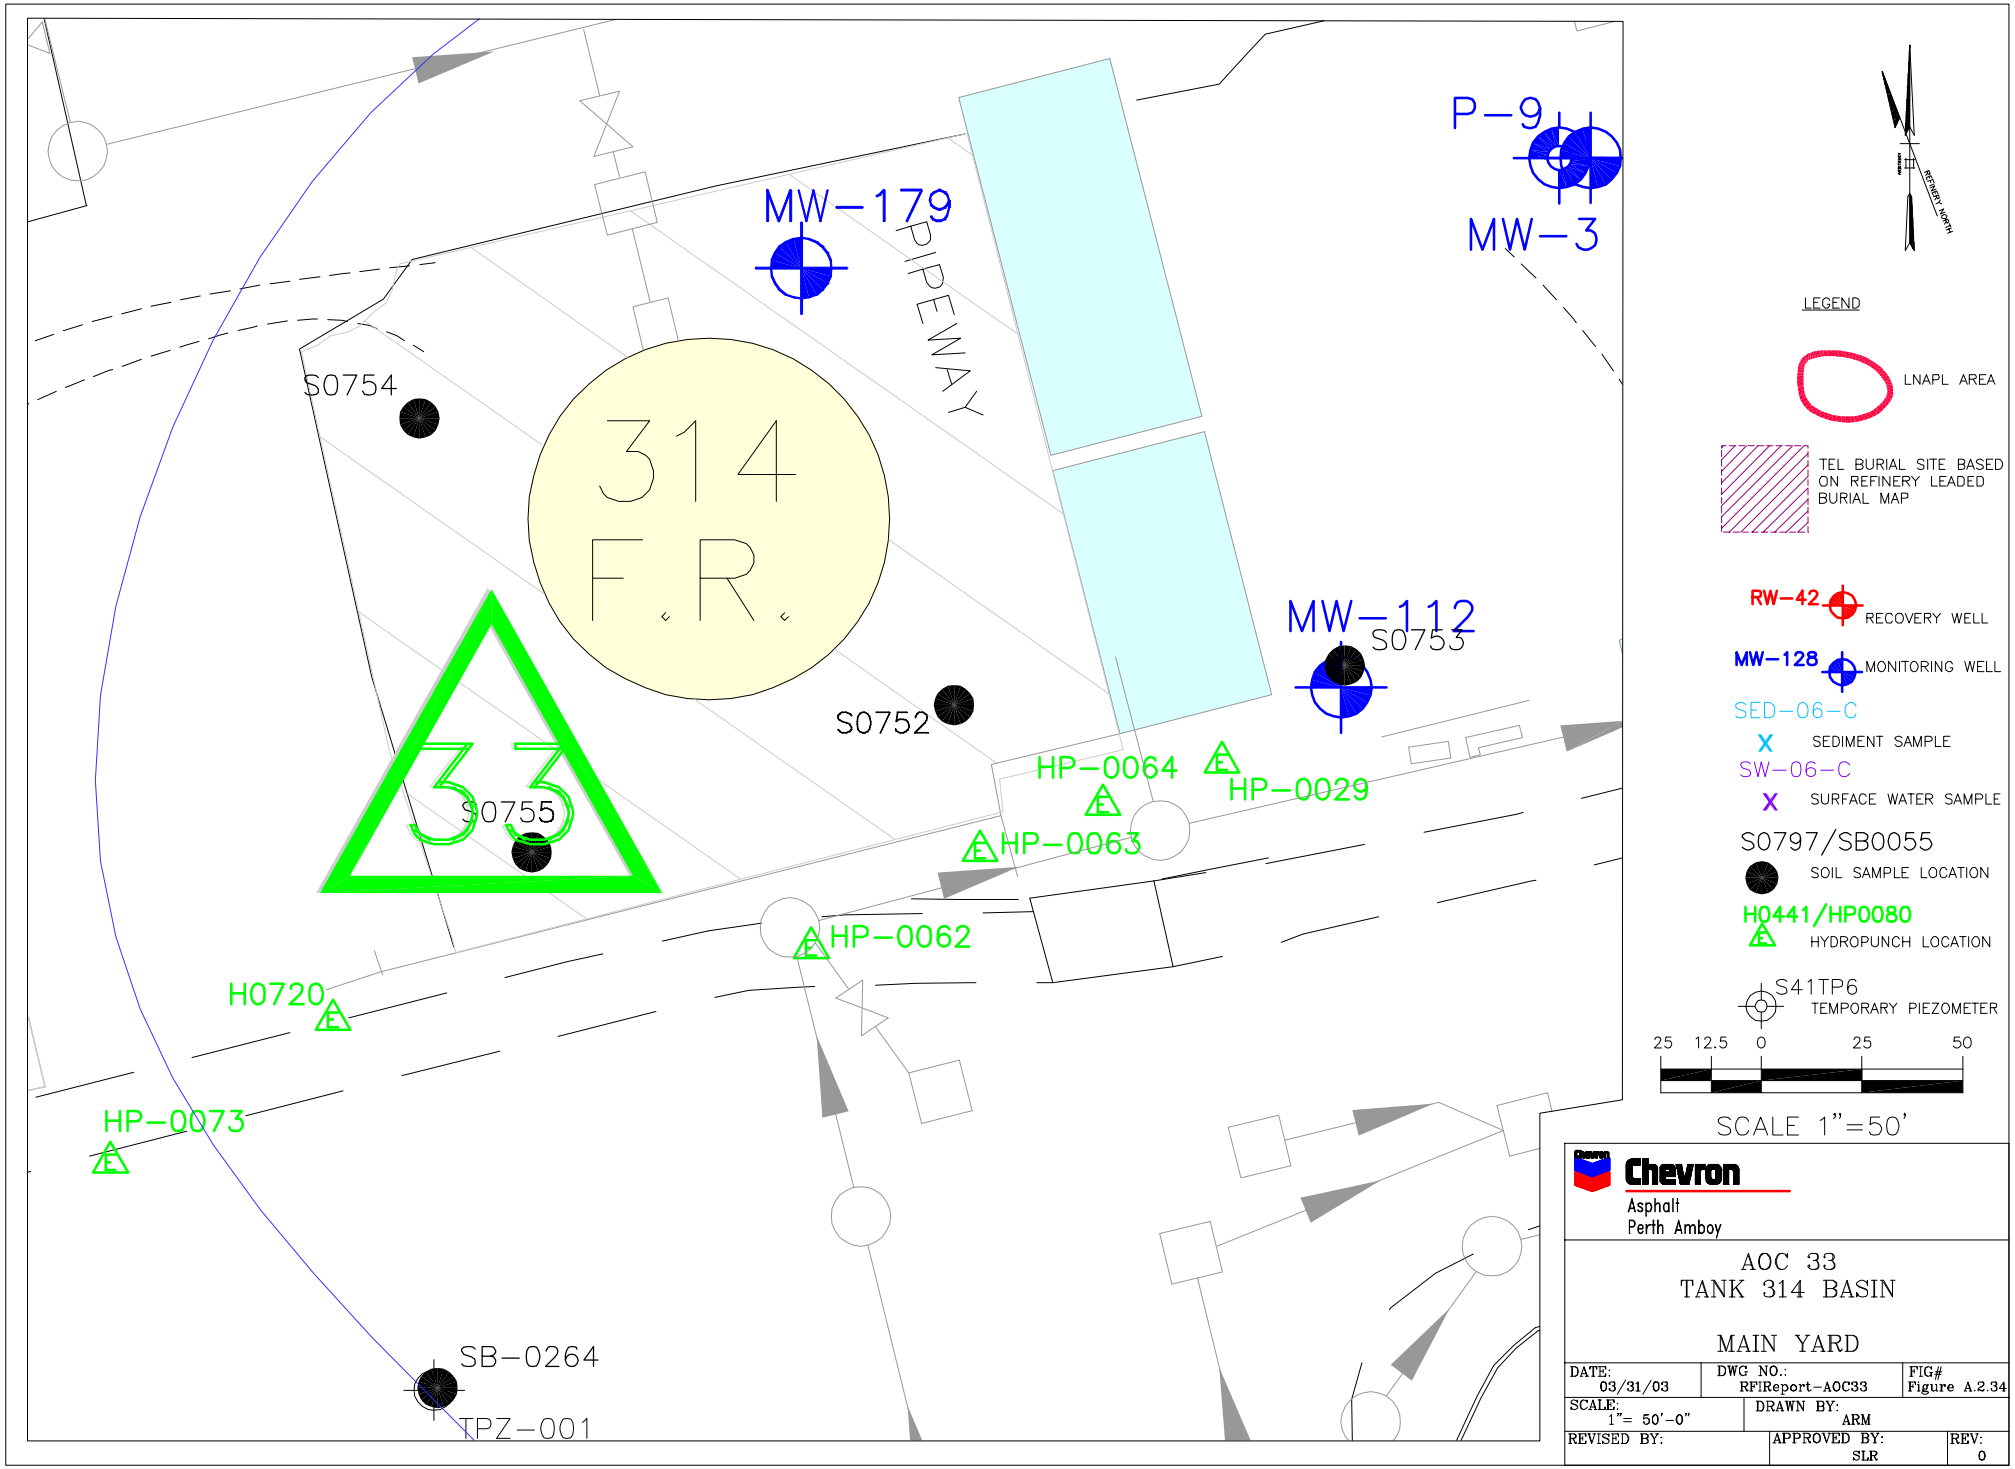
P-9
MW-3
MW-179
PIPEWAY
S0754
314
F.R.
33
S0755
S0752
MW-112
S0753
HP-0064
HP-0029
HP-0063
HP-0062
H0720
HP-0073
SB-0264
TPZ-001
REFINERY NORTH
LEGEND
LNAPL AREA
TEL BURIAL SITE BASED ON REFINERY LEADED BURIAL MAP
RW-42
RECOVERY WELL
MW-128
MONITORING WELL
SED-06-C
SEDIMENT SAMPLE
SW-06-C
SURFACE WATER SAMPLE
S0797/SB0055
SOIL SAMPLE LOCATION
H0441/HP0080
HYDROPUNCH LOCATION
S41TP6
TEMPORARY PIEZOMETER
25 12.5 0 25 50
SCALE 1"=50'
Chevron
Asphalt
Perth Amboy
AOC 33
TANK 314 BASIN
MAIN YARD
DATE: 03/31/03
DWG NO.: RFIReport-AOC33
FIG# Figure A.2.34
SCALE: 1"= 50'-0"
DRAWN BY: ARM
REVISED BY:
APPROVED BY: SLR
REV: 0