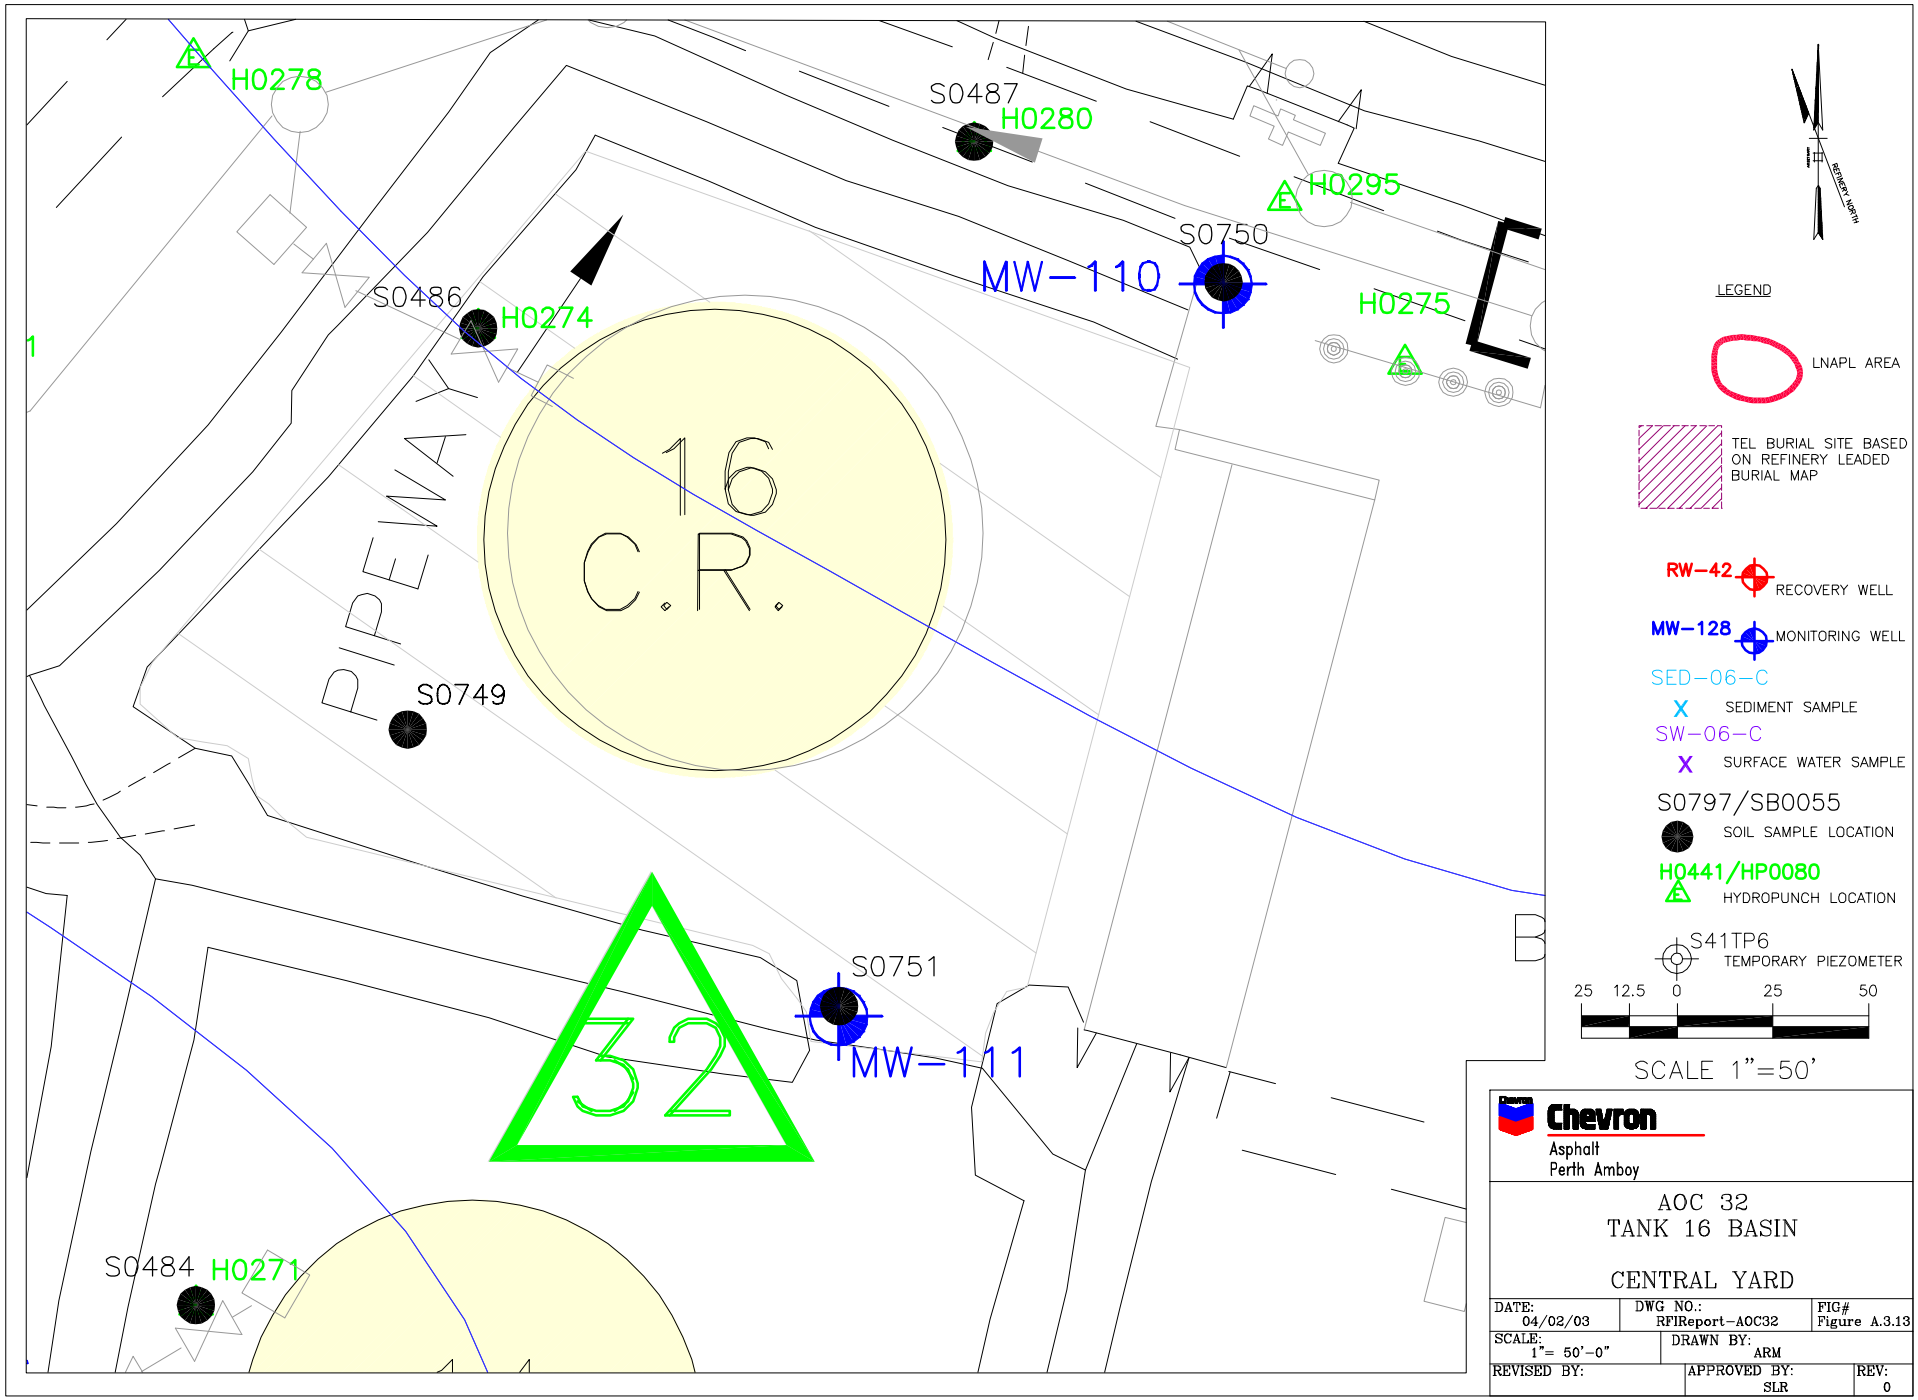
H0278
S0487
H0280
H0295
S0750
MW-110
H0275
S0486
H0274
PIPEWAY
16
C.R.
S0749
32
S0751
MW-111
S0484
H0271
REFINERY NORTH
LEGEND
LNAPL AREA
TEL BURIAL SITE BASED ON REFINERY LEADED BURIAL MAP
RW-42
RECOVERY WELL
MW-128
MONITORING WELL
SED-06-C
SEDIMENT SAMPLE
SW-06-C
SURFACE WATER SAMPLE
S0797/SB0055
SOIL SAMPLE LOCATION
H0441/HP0080
HYDROPUNCH LOCATION
S41TP6
TEMPORARY PIEZOMETER
25 12.5 0 25 50
SCALE 1"=50'
Chevron
Asphalt
Perth Amboy
AOC 32
TANK 16 BASIN
CENTRAL YARD
DATE: 04/02/03
DWG NO.: RFIReport-AOC32
FIG# Figure A.3.13
SCALE: 1"= 50'-0"
DRAWN BY: ARM
REVISED BY:
APPROVED BY: SLR
REV: 0