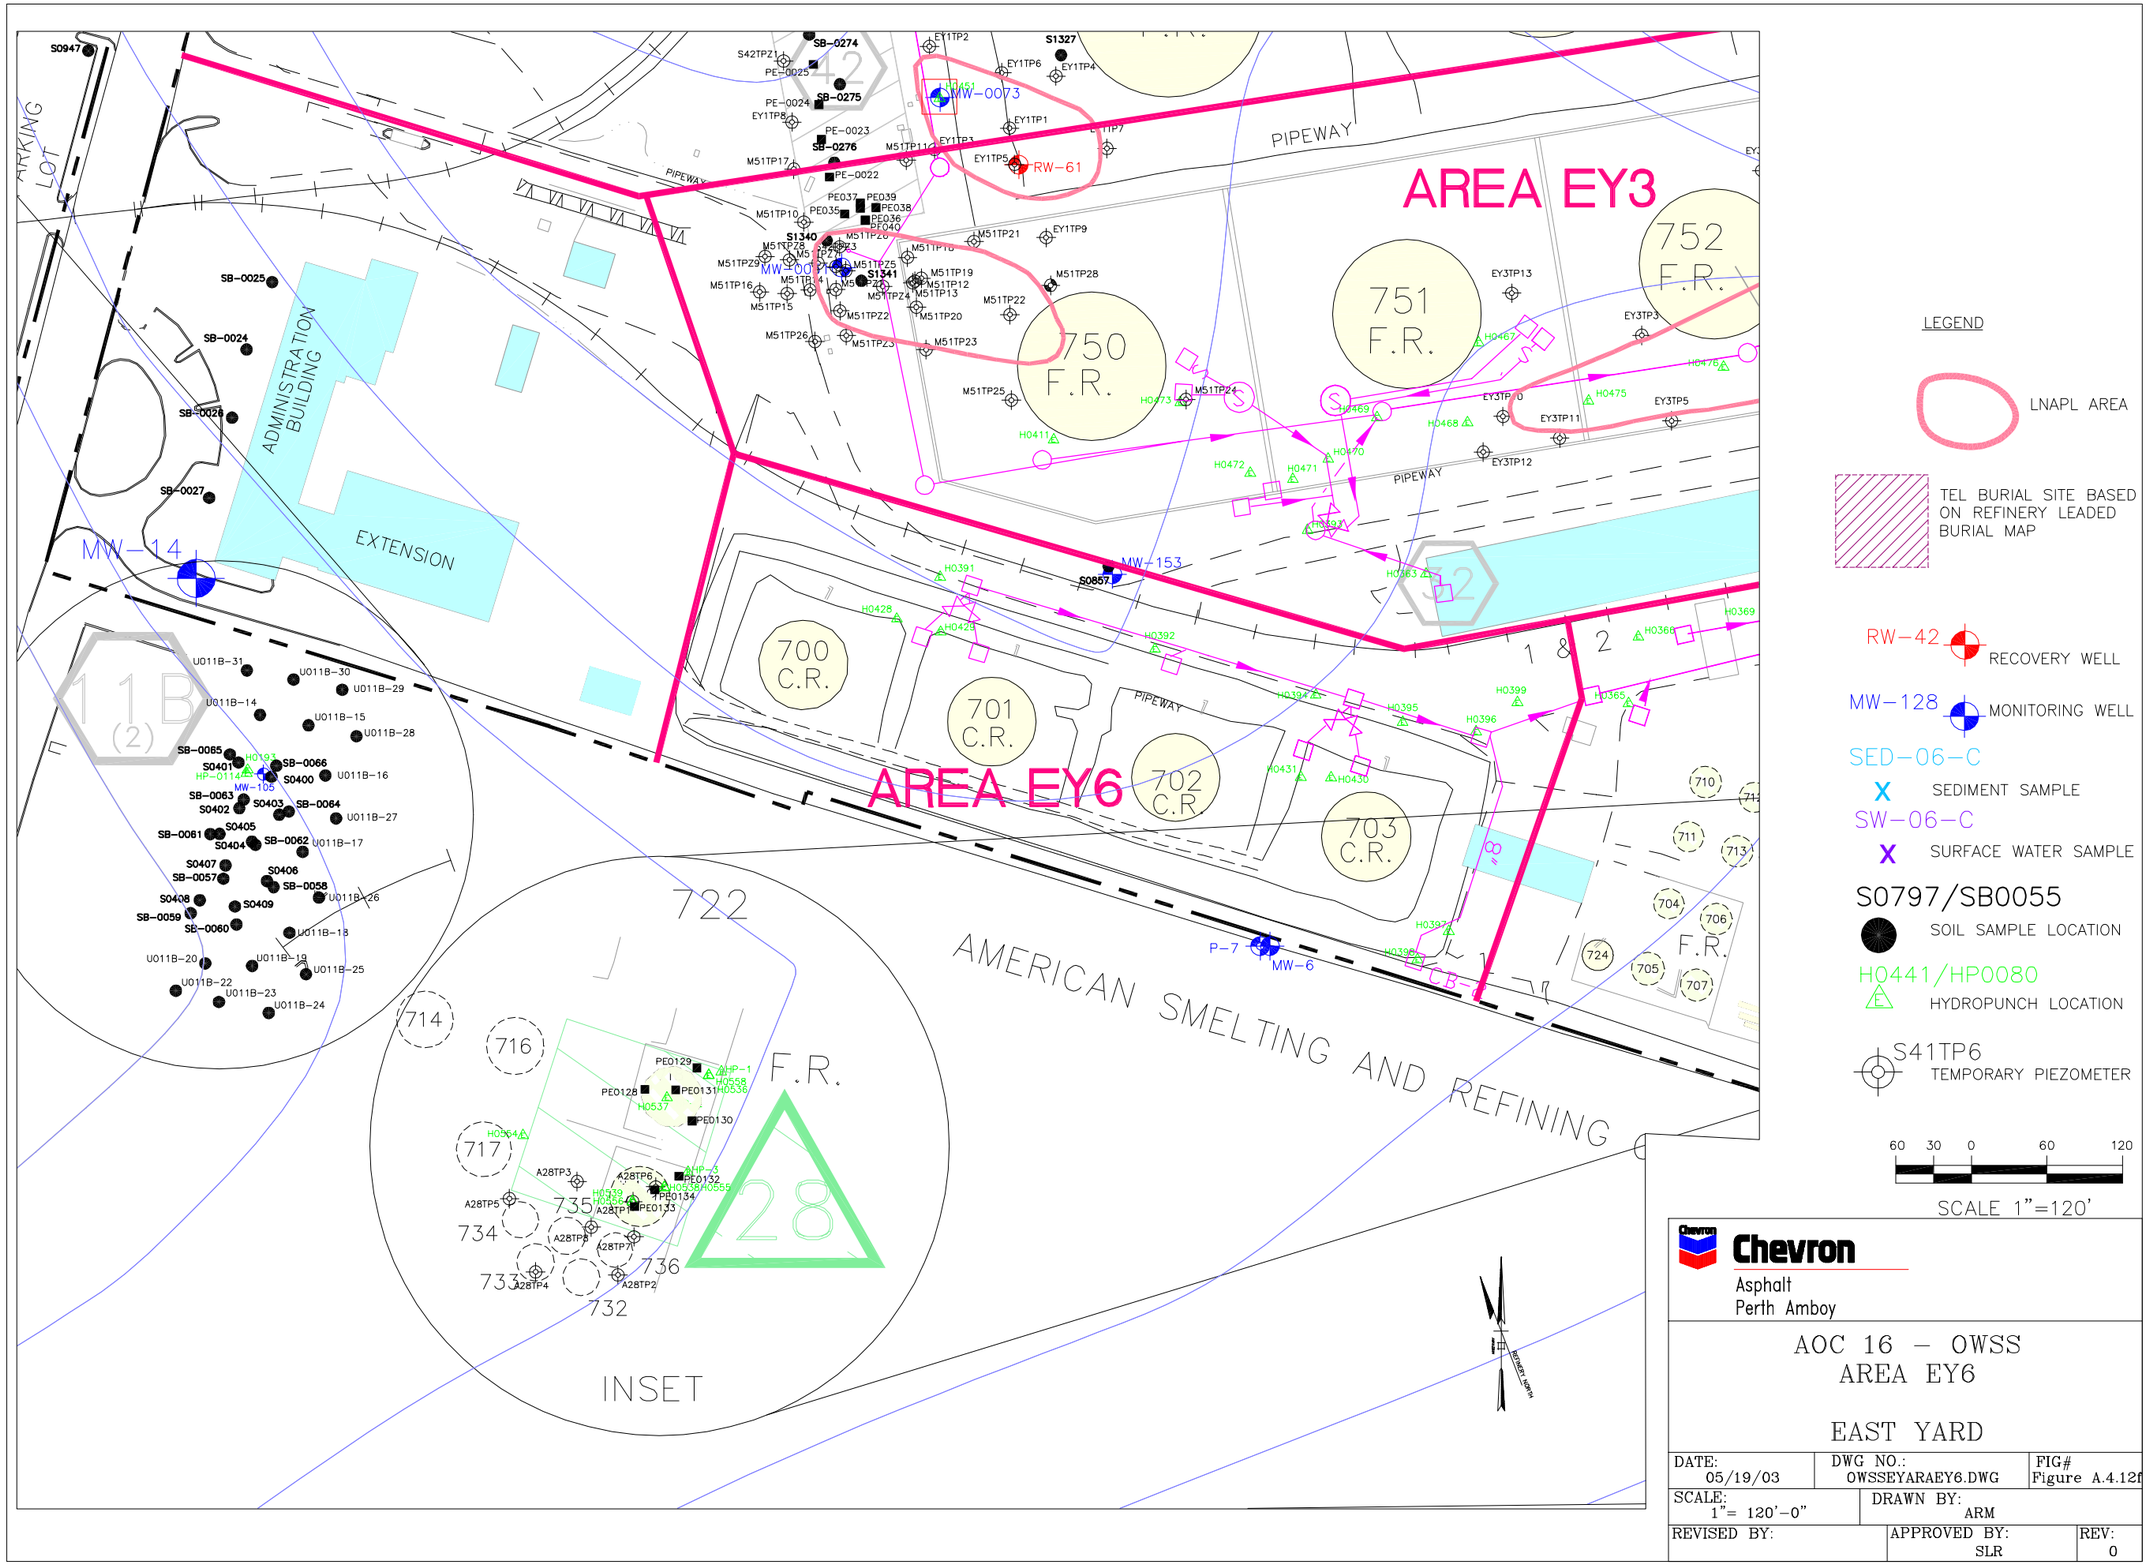
AREA EY3
AREA EY6
PIPEWAY
ADMINISTRATION BUILDING
EXTENSION
PARKING LOT
AMERICAN SMELTING AND REFINING
INSET
LEGEND
LNAPL AREA
TEL BURIAL SITE BASED ON REFINERY LEADED BURIAL MAP
RW-42 RECOVERY WELL
MW-128 MONITORING WELL
SED-06-C SEDIMENT SAMPLE
SW-06-C SURFACE WATER SAMPLE
S0797/SB0055 SOIL SAMPLE LOCATION
H0441/HP0080 HYDROPUNCH LOCATION
S41TP6 TEMPORARY PIEZOMETER
60 30 0 60 120
SCALE 1"=120'
Chevron
Asphalt
Perth Amboy
AOC 16 - OWSS
AREA EY6
EAST YARD
DATE: 05/19/03
DWG NO.: OWSSEYARAEY6.DWG
FIG# Figure A.4.12f
SCALE: 1"= 120'-0"
DRAWN BY: ARM
REVISED BY:
APPROVED BY: SLR
REV: 0