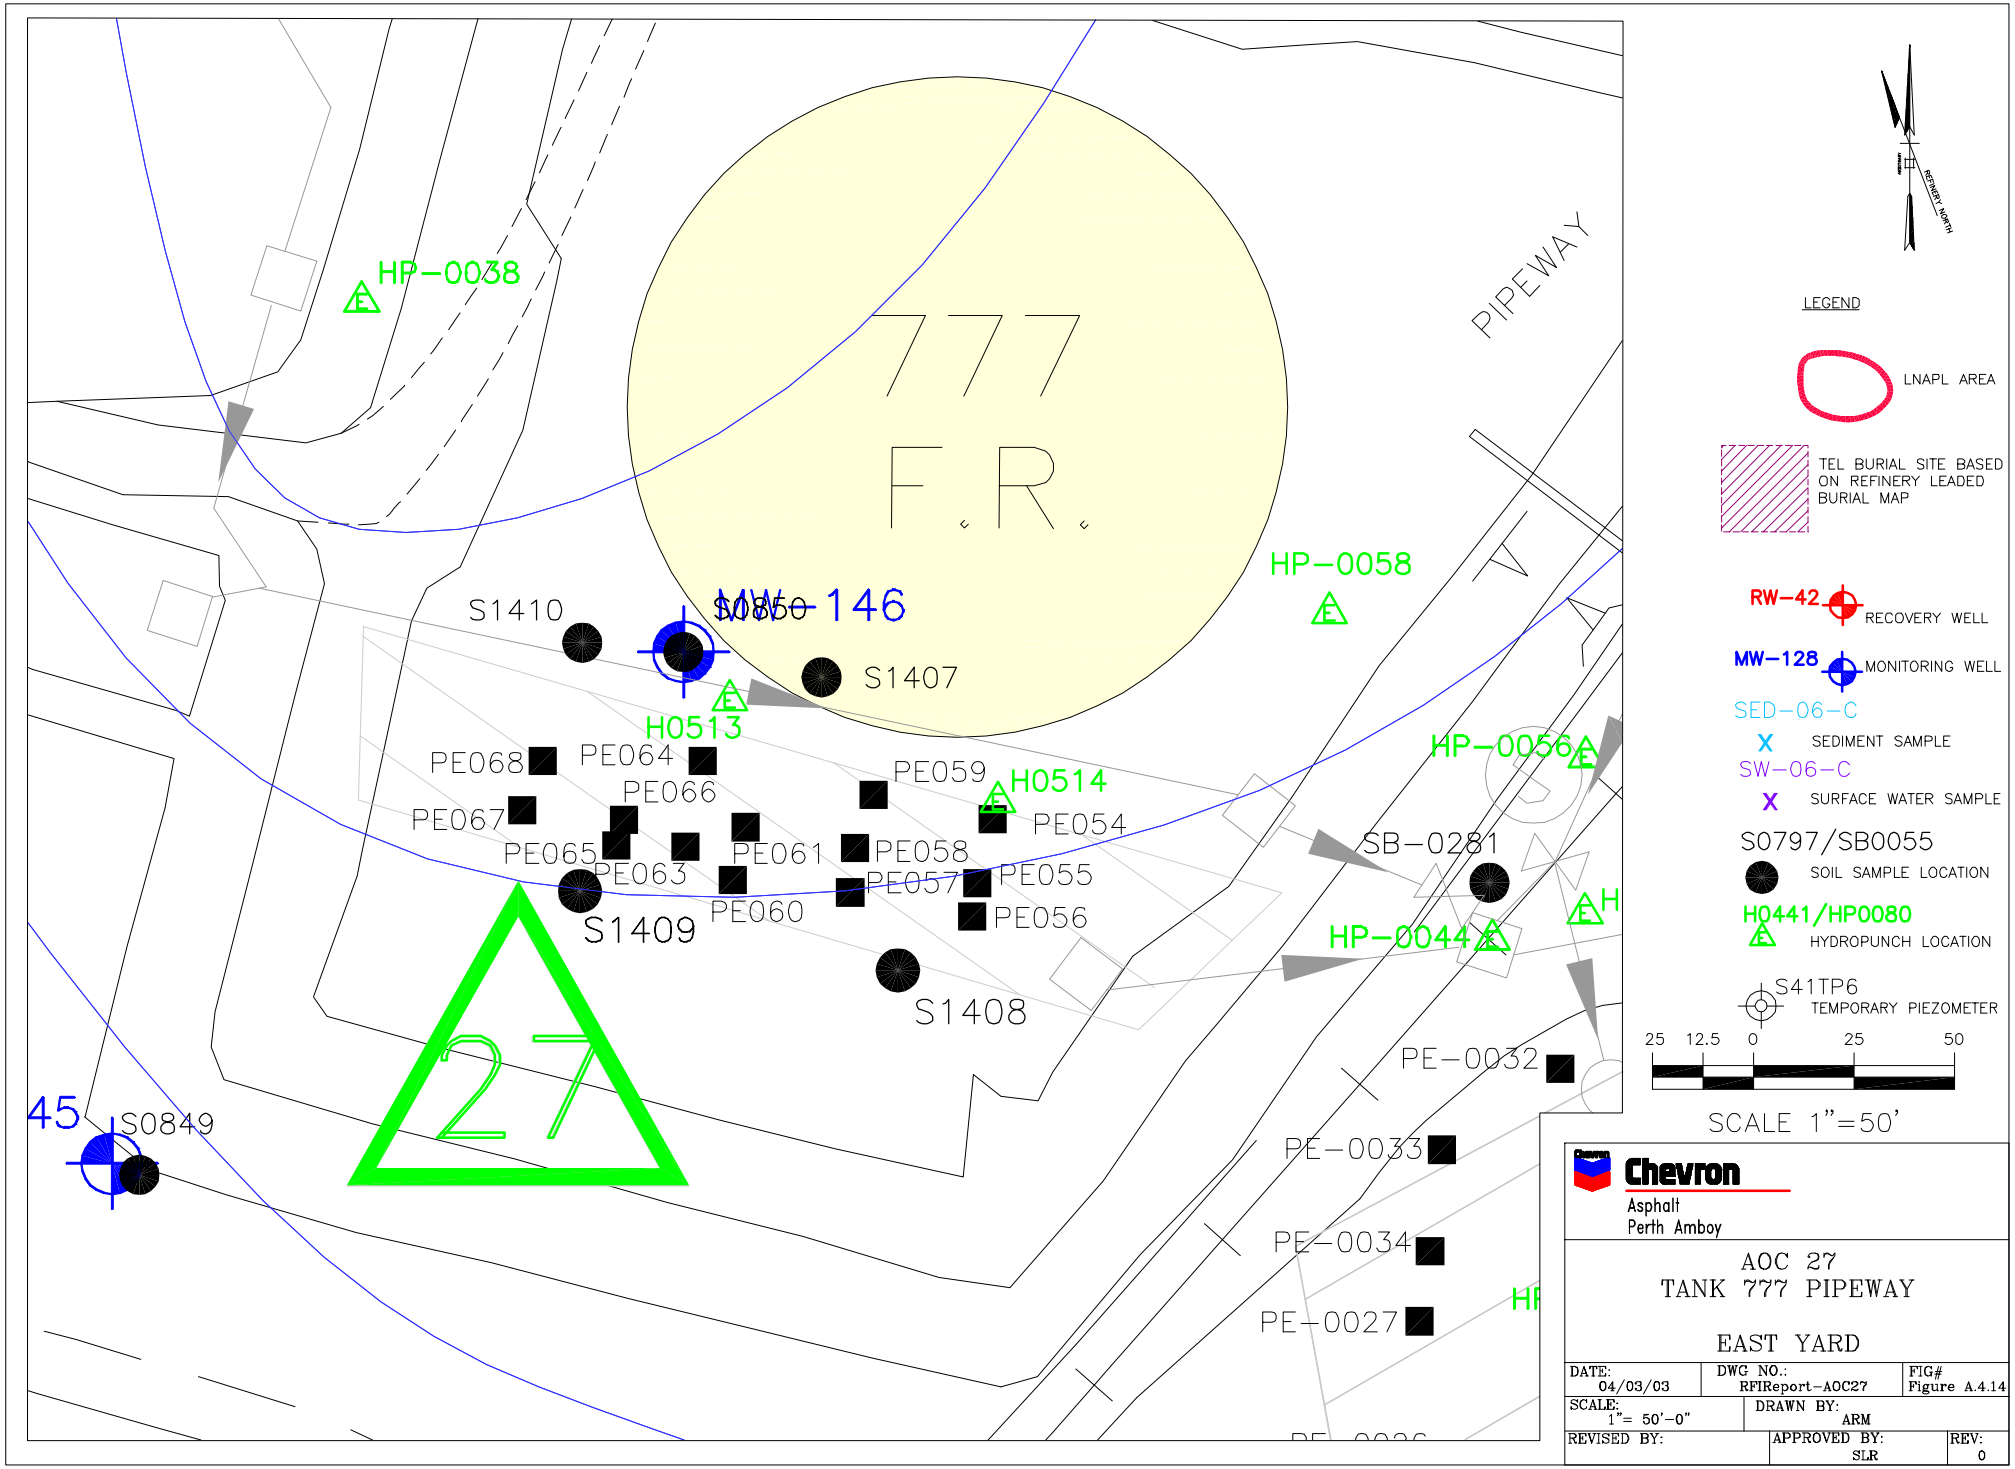
HP-0038
777
F.R.
PIPEWAY
HP-0058
MW-146
S0850
S1410
S1407
H0513
PE068
PE064
PE066
PE067
PE065
PE063
PE061
PE060
PE059
H0514
PE054
PE058
PE057
PE055
PE056
S1409
S1408
HP-0056
SB-0281
HP-0044
27
45
S0849
PE-0032
PE-0033
PE-0034
PE-0027
LEGEND
LNAPL AREA
TEL BURIAL SITE BASED ON REFINERY LEADED BURIAL MAP
RW-42
RECOVERY WELL
MW-128
MONITORING WELL
SED-06-C
SEDIMENT SAMPLE
SW-06-C
SURFACE WATER SAMPLE
S0797/SB0055
SOIL SAMPLE LOCATION
H0441/HP0080
HYDROPUNCH LOCATION
S41TP6
TEMPORARY PIEZOMETER
25 12.5 0 25 50
SCALE 1"=50'
Chevron
Asphalt
Perth Amboy
AOC 27
TANK 777 PIPEWAY
EAST YARD
DATE: 04/03/03
DWG NO.: RFIReport-AOC27
FIG# Figure A.4.14
SCALE: 1"= 50'-0"
DRAWN BY: ARM
REVISED BY:
APPROVED BY: SLR
REV: 0