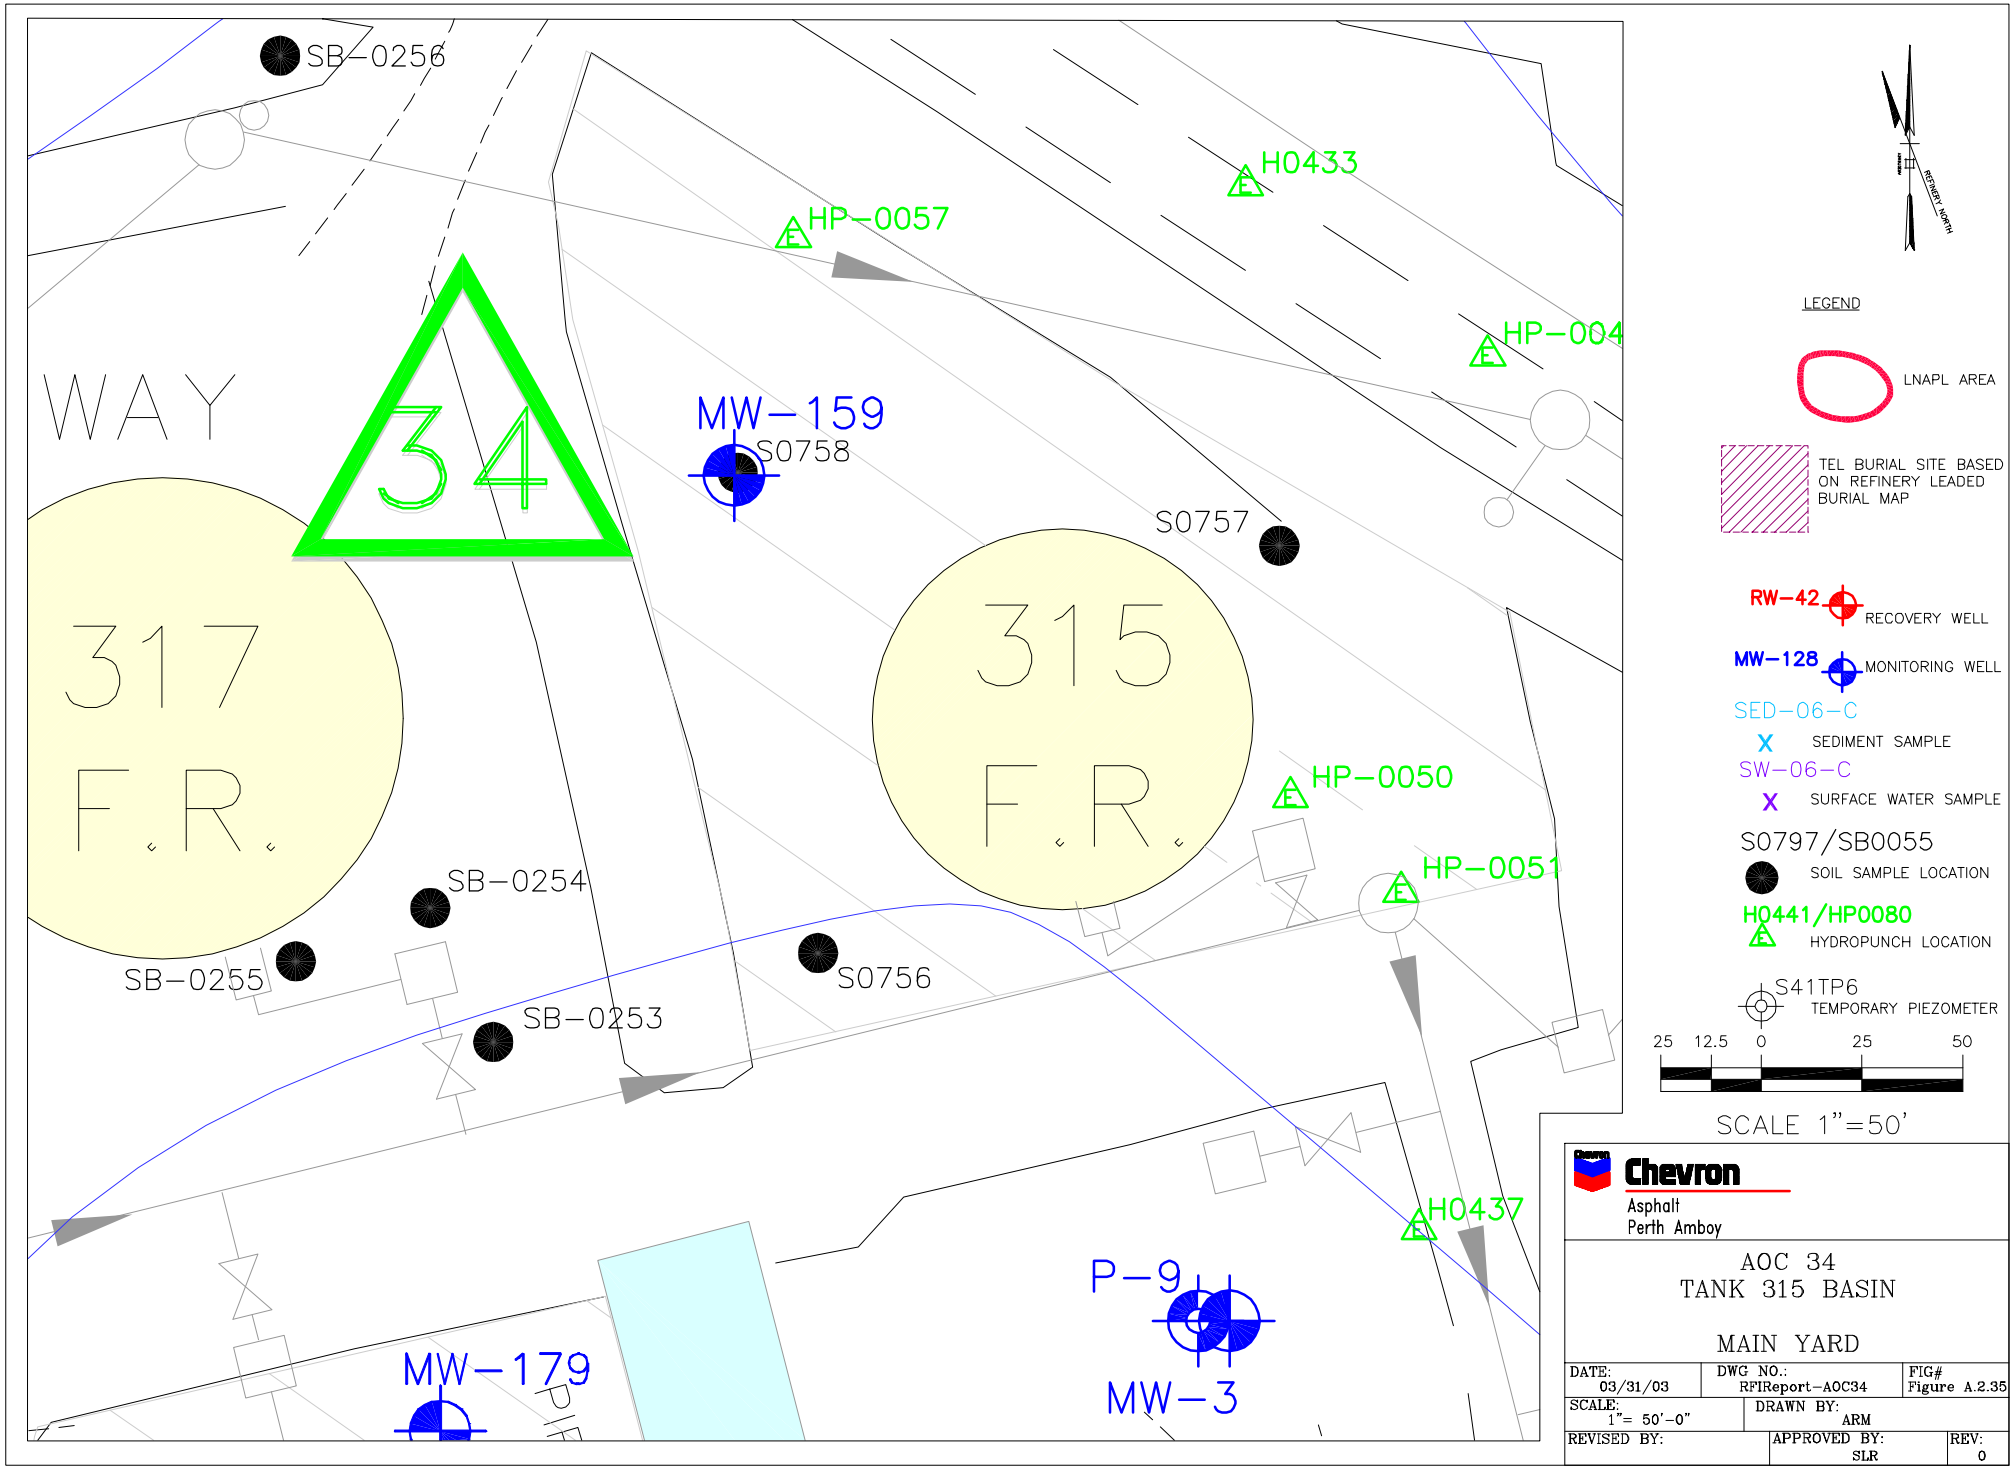
SB-0256
H0433
HP-0057
HP-004
WAY
34
MW-159
S0758
S0757
317
F.R.
315
F.R.
HP-0050
HP-0051
SB-0254
SB-0255
S0756
SB-0253
H0437
P-9
MW-179
MW-3
REFINERY NORTH
LEGEND
LNAPL AREA
TEL BURIAL SITE BASED ON REFINERY LEADED BURIAL MAP
RW-42
RECOVERY WELL
MW-128
MONITORING WELL
SED-06-C
SEDIMENT SAMPLE
SW-06-C
SURFACE WATER SAMPLE
S0797/SB0055
SOIL SAMPLE LOCATION
H0441/HP0080
HYDROPUNCH LOCATION
S41TP6
TEMPORARY PIEZOMETER
25 12.5 0 25 50
SCALE 1"=50'
Chevron
Asphalt
Perth Amboy
AOC 34
TANK 315 BASIN
MAIN YARD
DATE: 03/31/03
DWG NO.: RFIReport-AOC34
FIG# Figure A.2.35
SCALE: 1"= 50'-0"
DRAWN BY: ARM
REVISED BY:
APPROVED BY: SLR
REV: 0