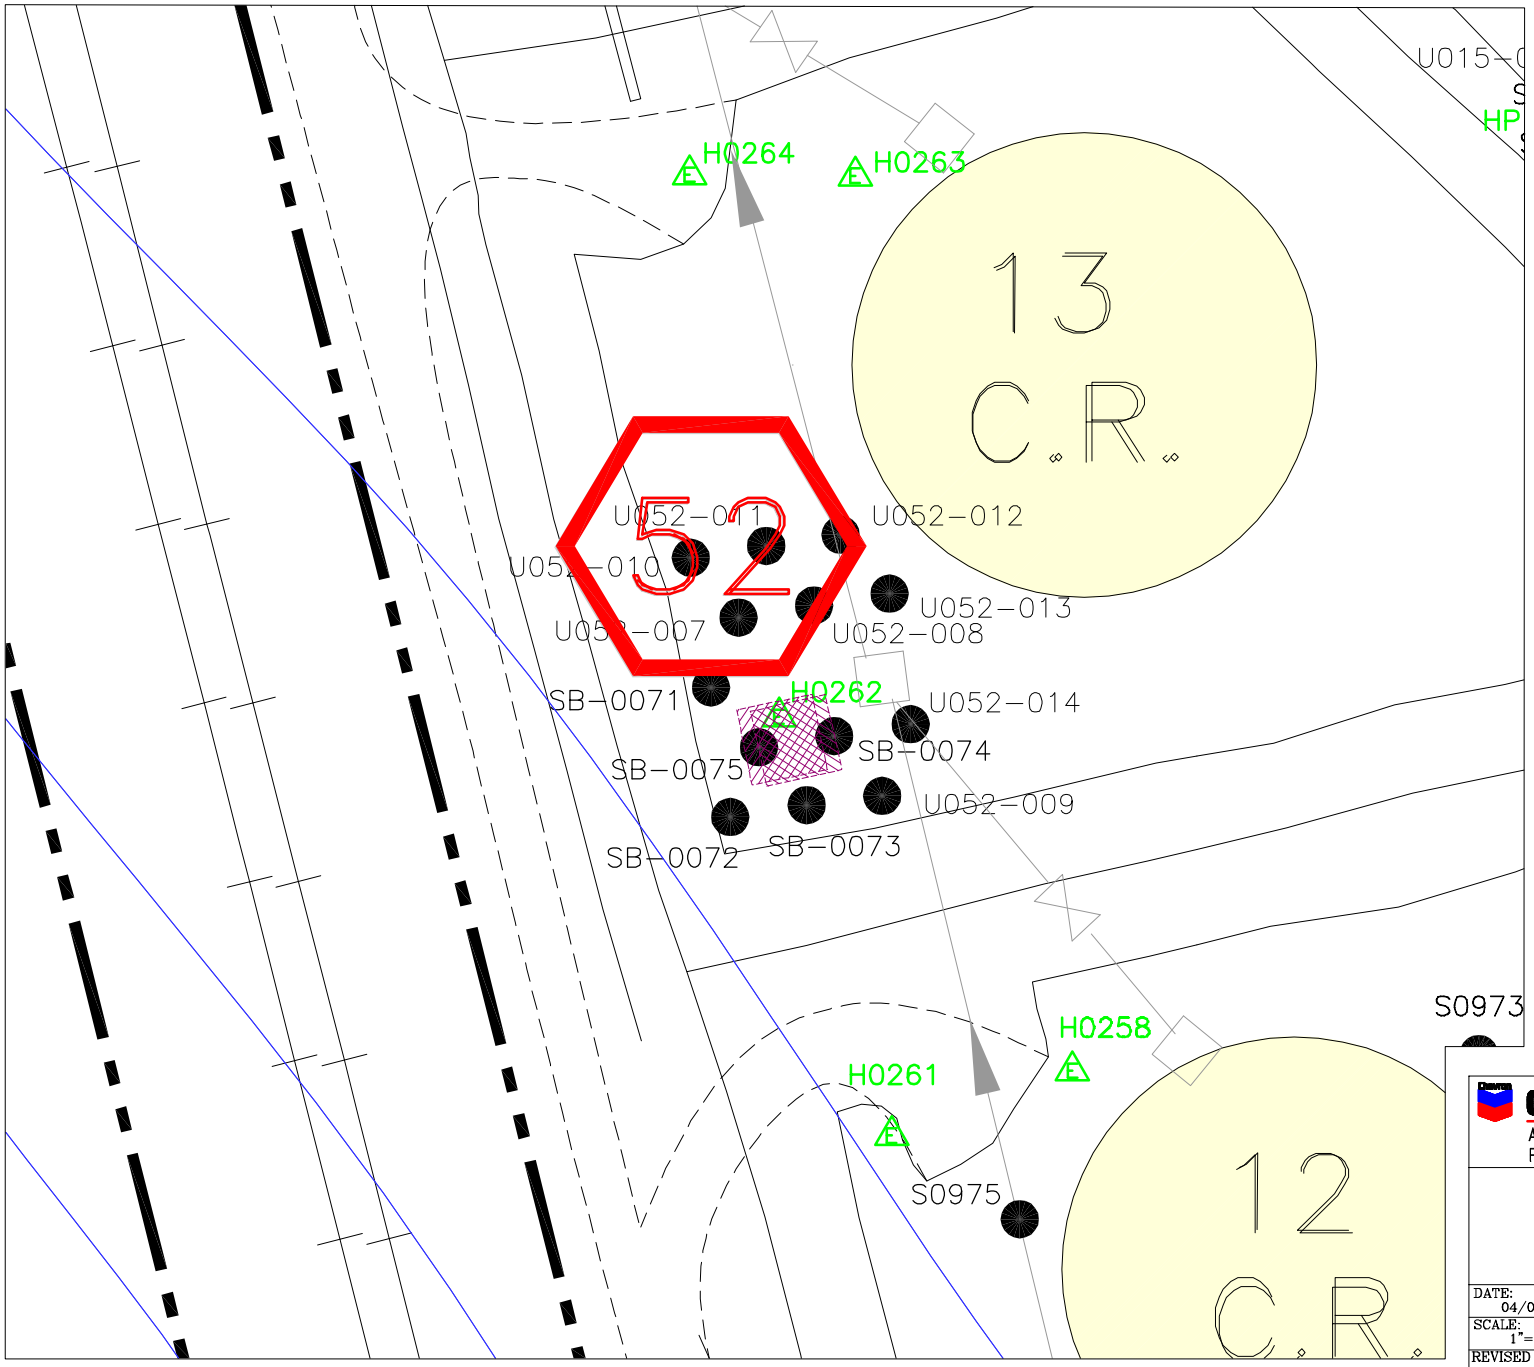

REFINERY NORTH

LEGEND

LNAPL AREA

TEL BURIAL SITE BASED ON REFINERY LEADED BURIAL MAP

RW-42 RECOVERY WELL

MW-128 MONITORING WELL

SED-06-C SEDIMENT SAMPLE

SW-06-C SURFACE WATER SAMPLE

S0797/SB0055 SOIL SAMPLE LOCATION

H0441/HP0080 HYDROPUNCH LOCATION

S41TP6 TEMPORARY PIEZOMETER

25 12.5 0 25 50

SCALE 1"=50'

Chevron
Asphalt
Perth Amboy

SWMU 52
TEL BURIAL AT
TANK BASIN 13
CENTRAL YARD

DATE: 04/02/03	DWG NO.: RFIReport-SWMU52	FIG# Figure A.3.8
SCALE: 1"= 50'-0"	DRAWN BY: ARM	
REVISED BY:	APPROVED BY: SLR	REV: 0