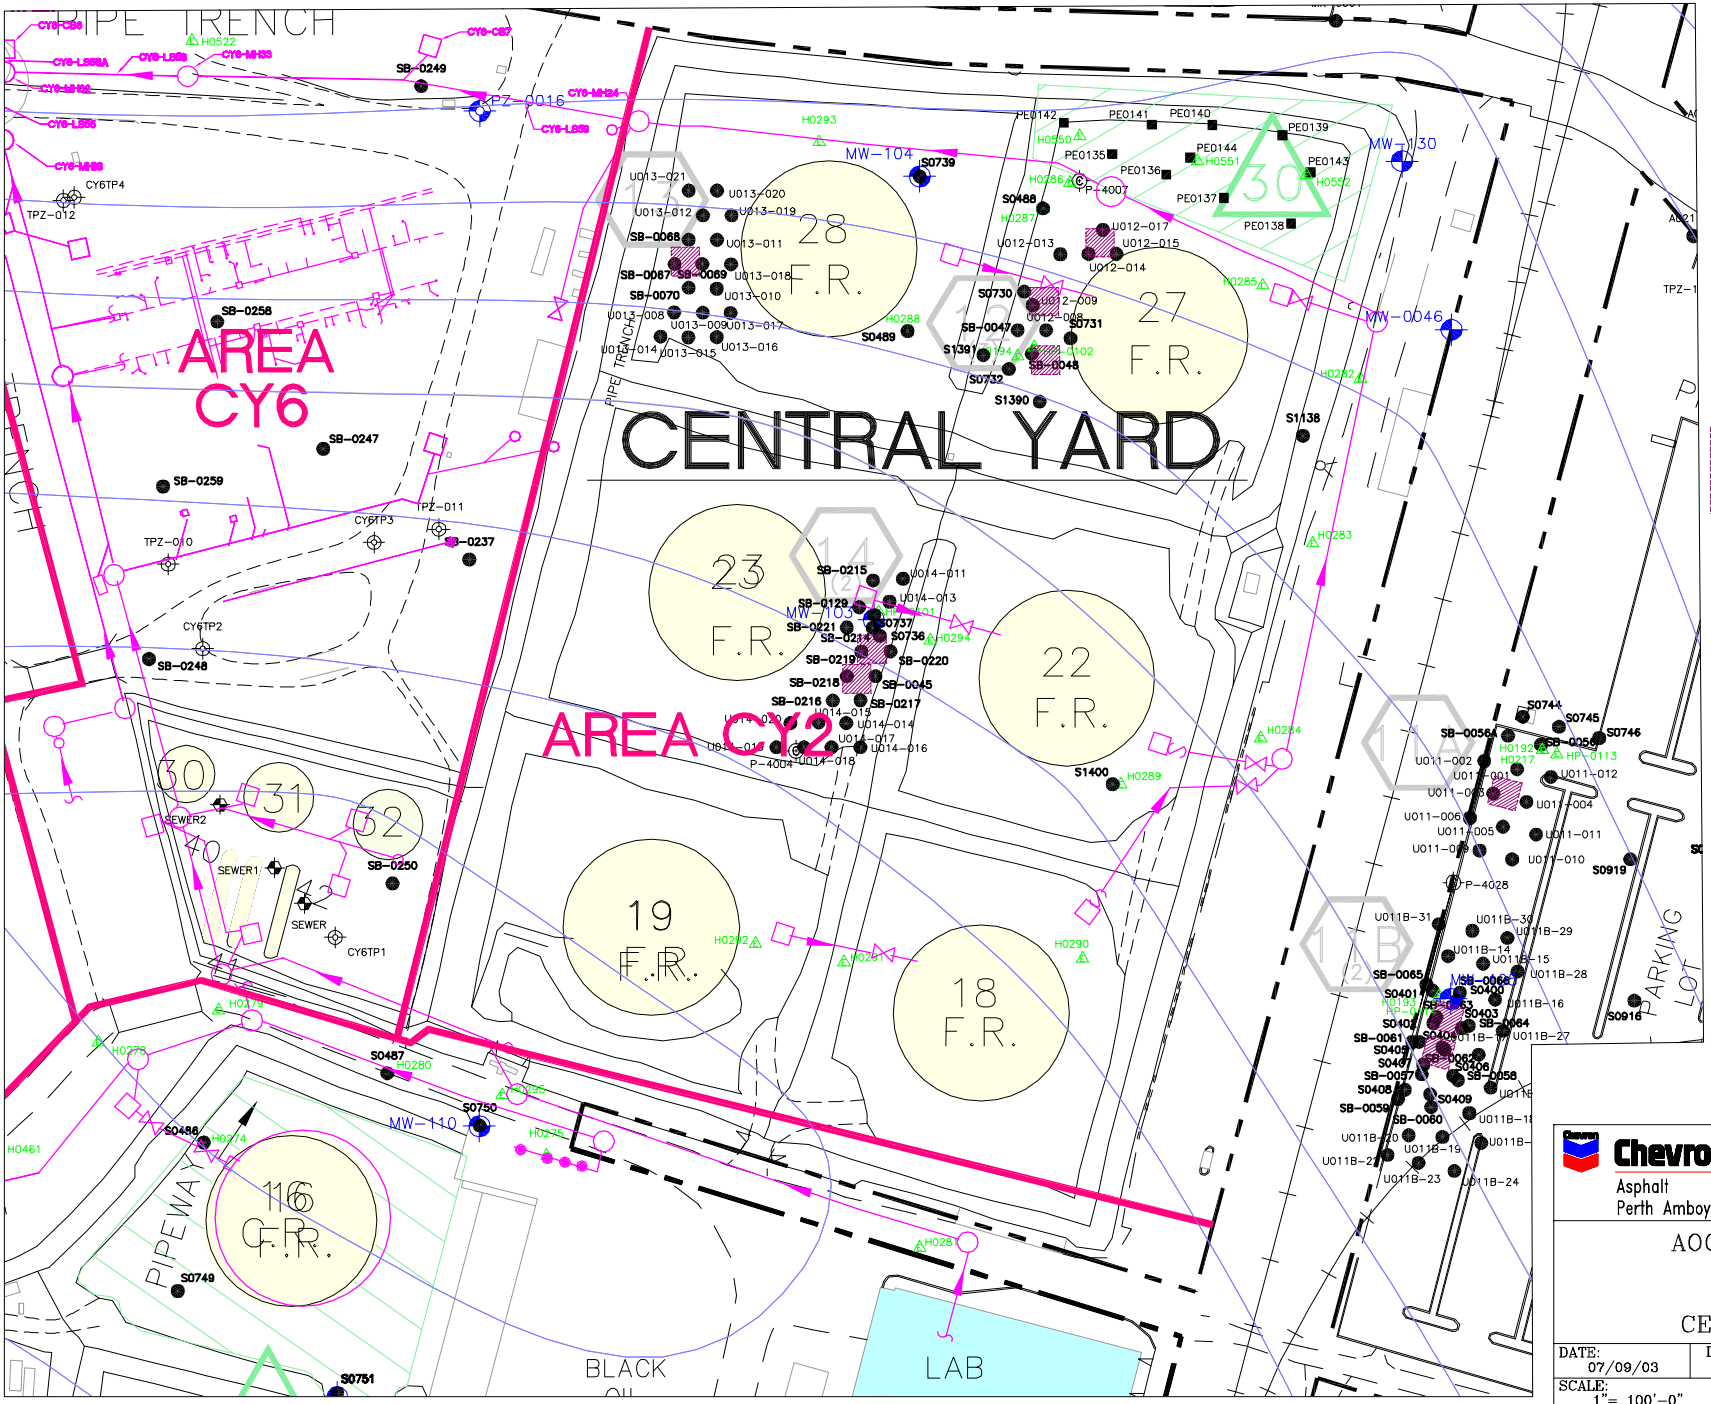

Chevron
Asphalt
Perth Amboy

AOC 16 – OWSS
AREA CY2

CENTRAL YARD

DATE: 07/09/03	DWG NO.: OWSSCYAREACY2.DWG	FIG# Figure A.3.9a
SCALE: 1"= 100'-0"	DRAWN BY: ARM	
REVISED BY:	APPROVED BY: SLR	REV: 0