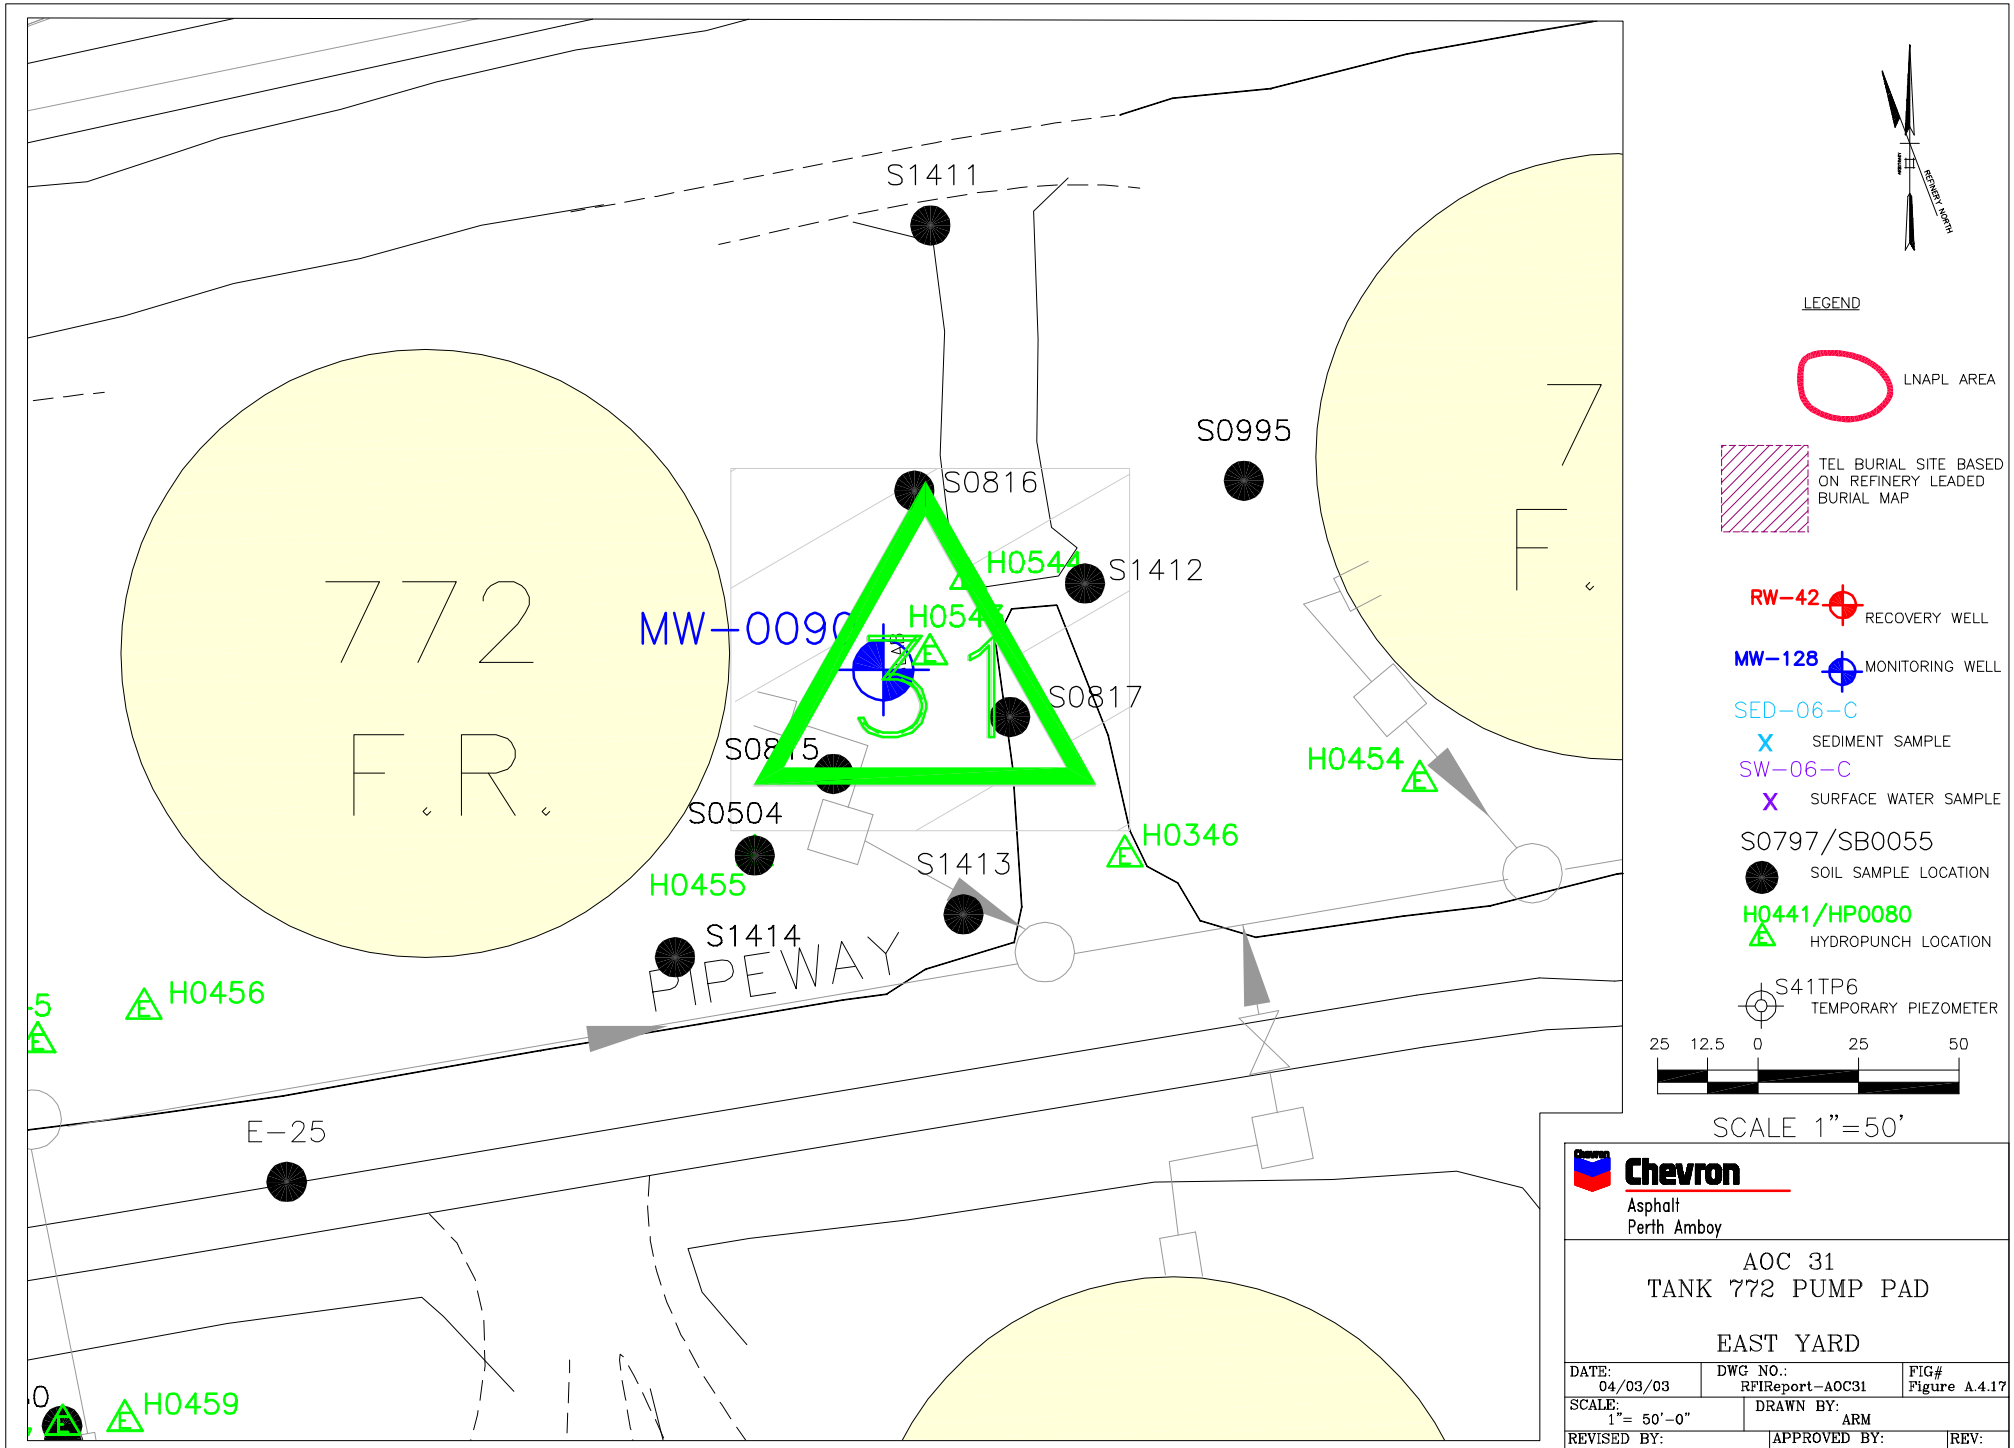
S1411
S0995
S0816
H0544
S1412
MW-0090
H0547
S0817
S0815
S0504
H0455
S1413
H0346
H0454
S1414
PIPEWAY
H0456
E-25
H0459
772
F.R.
7
F.
LEGEND
LNAPL AREA
TEL BURIAL SITE BASED ON REFINERY LEADED BURIAL MAP
RW-42
RECOVERY WELL
MW-128
MONITORING WELL
SED-06-C
SEDIMENT SAMPLE
SW-06-C
SURFACE WATER SAMPLE
S0797/SB0055
SOIL SAMPLE LOCATION
H0441/HP0080
HYDROPUNCH LOCATION
S41TP6
TEMPORARY PIEZOMETER
25 12.5 0 25 50
SCALE 1"=50'
Chevron
Asphalt
Perth Amboy
AOC 31
TANK 772 PUMP PAD
EAST YARD
DATE: 04/03/03
DWG NO.: RFIReport-AOC31
FIG# Figure A.4.17
SCALE: 1"= 50'-0"
DRAWN BY: ARM
REVISED BY:
APPROVED BY: SLR
REV: 0