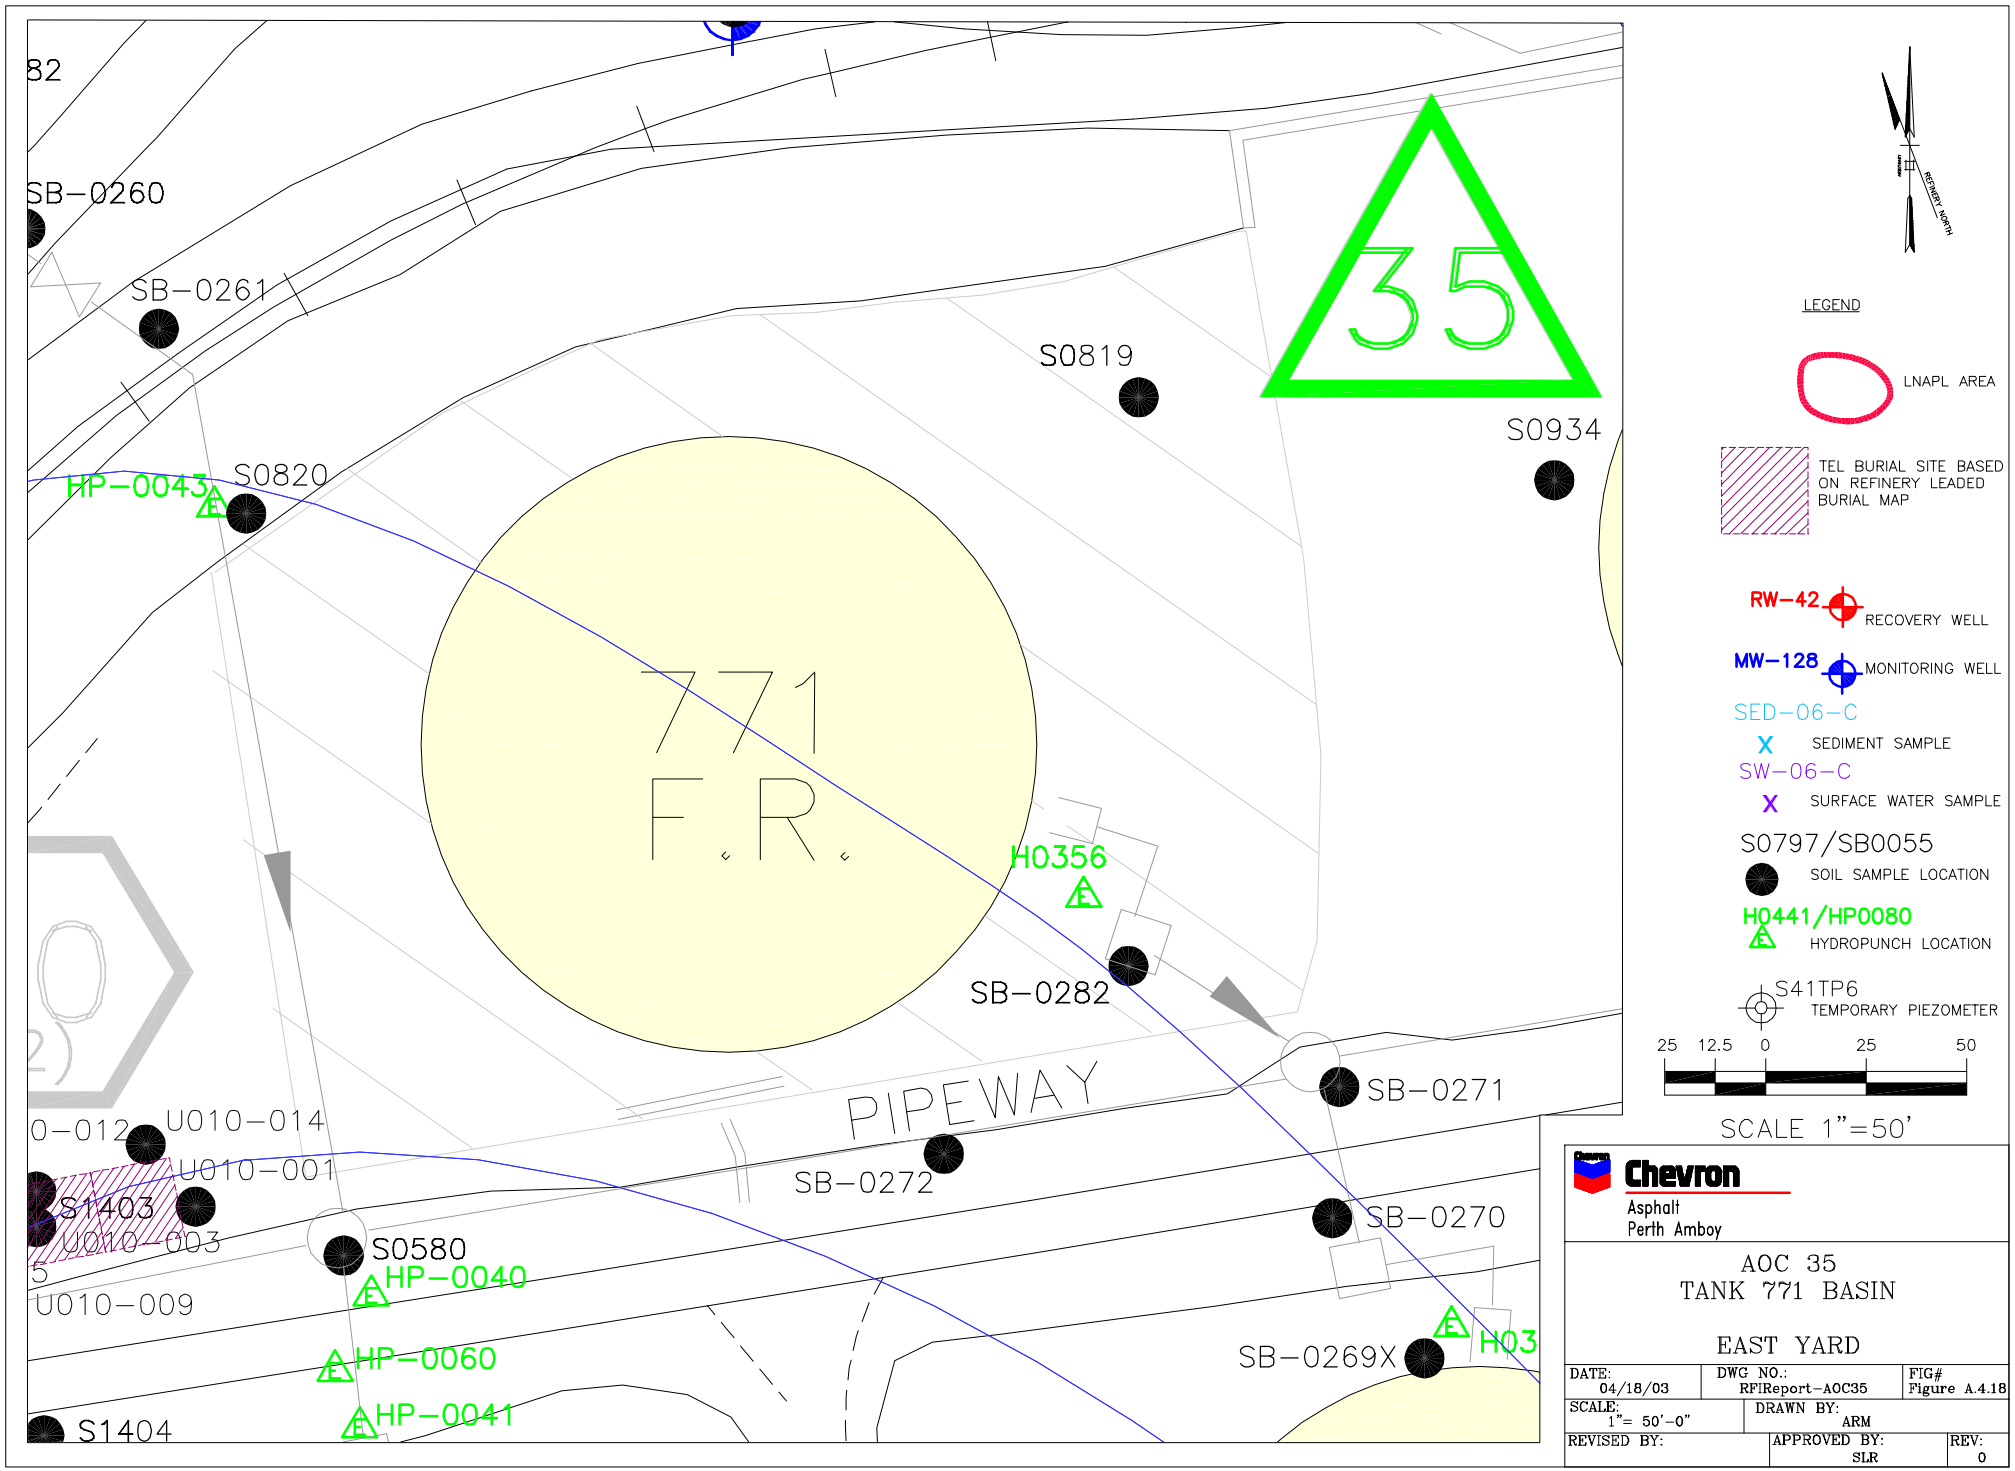
82
SB-0260
SB-0261
S0819
S0934
S0820
HP-0043
35
771
F.R.
H0356
SB-0282
PIPEWAY
SB-0271
SB-0272
SB-0270
0-012
U010-014
U010-001
S1403
U010-003
S0580
HP-0040
U010-009
HP-0060
HP-0041
S1404
SB-0269X
H03
REFINERY NORTH
LEGEND
LNAPL AREA
TEL BURIAL SITE BASED ON REFINERY LEADED BURIAL MAP
RW-42
RECOVERY WELL
MW-128
MONITORING WELL
SED-06-C
SEDIMENT SAMPLE
SW-06-C
SURFACE WATER SAMPLE
S0797/SB0055
SOIL SAMPLE LOCATION
H0441/HP0080
HYDROPUNCH LOCATION
S41TP6
TEMPORARY PIEZOMETER
25 12.5 0 25 50
SCALE 1"=50'
Chevron
Asphalt
Perth Amboy
AOC 35
TANK 771 BASIN
EAST YARD
DATE: 04/18/03
DWG NO.: RFIReport-AOC35
FIG# Figure A.4.18
SCALE: 1"= 50'-0"
DRAWN BY: ARM
REVISED BY:
APPROVED BY: SLR
REV: 0