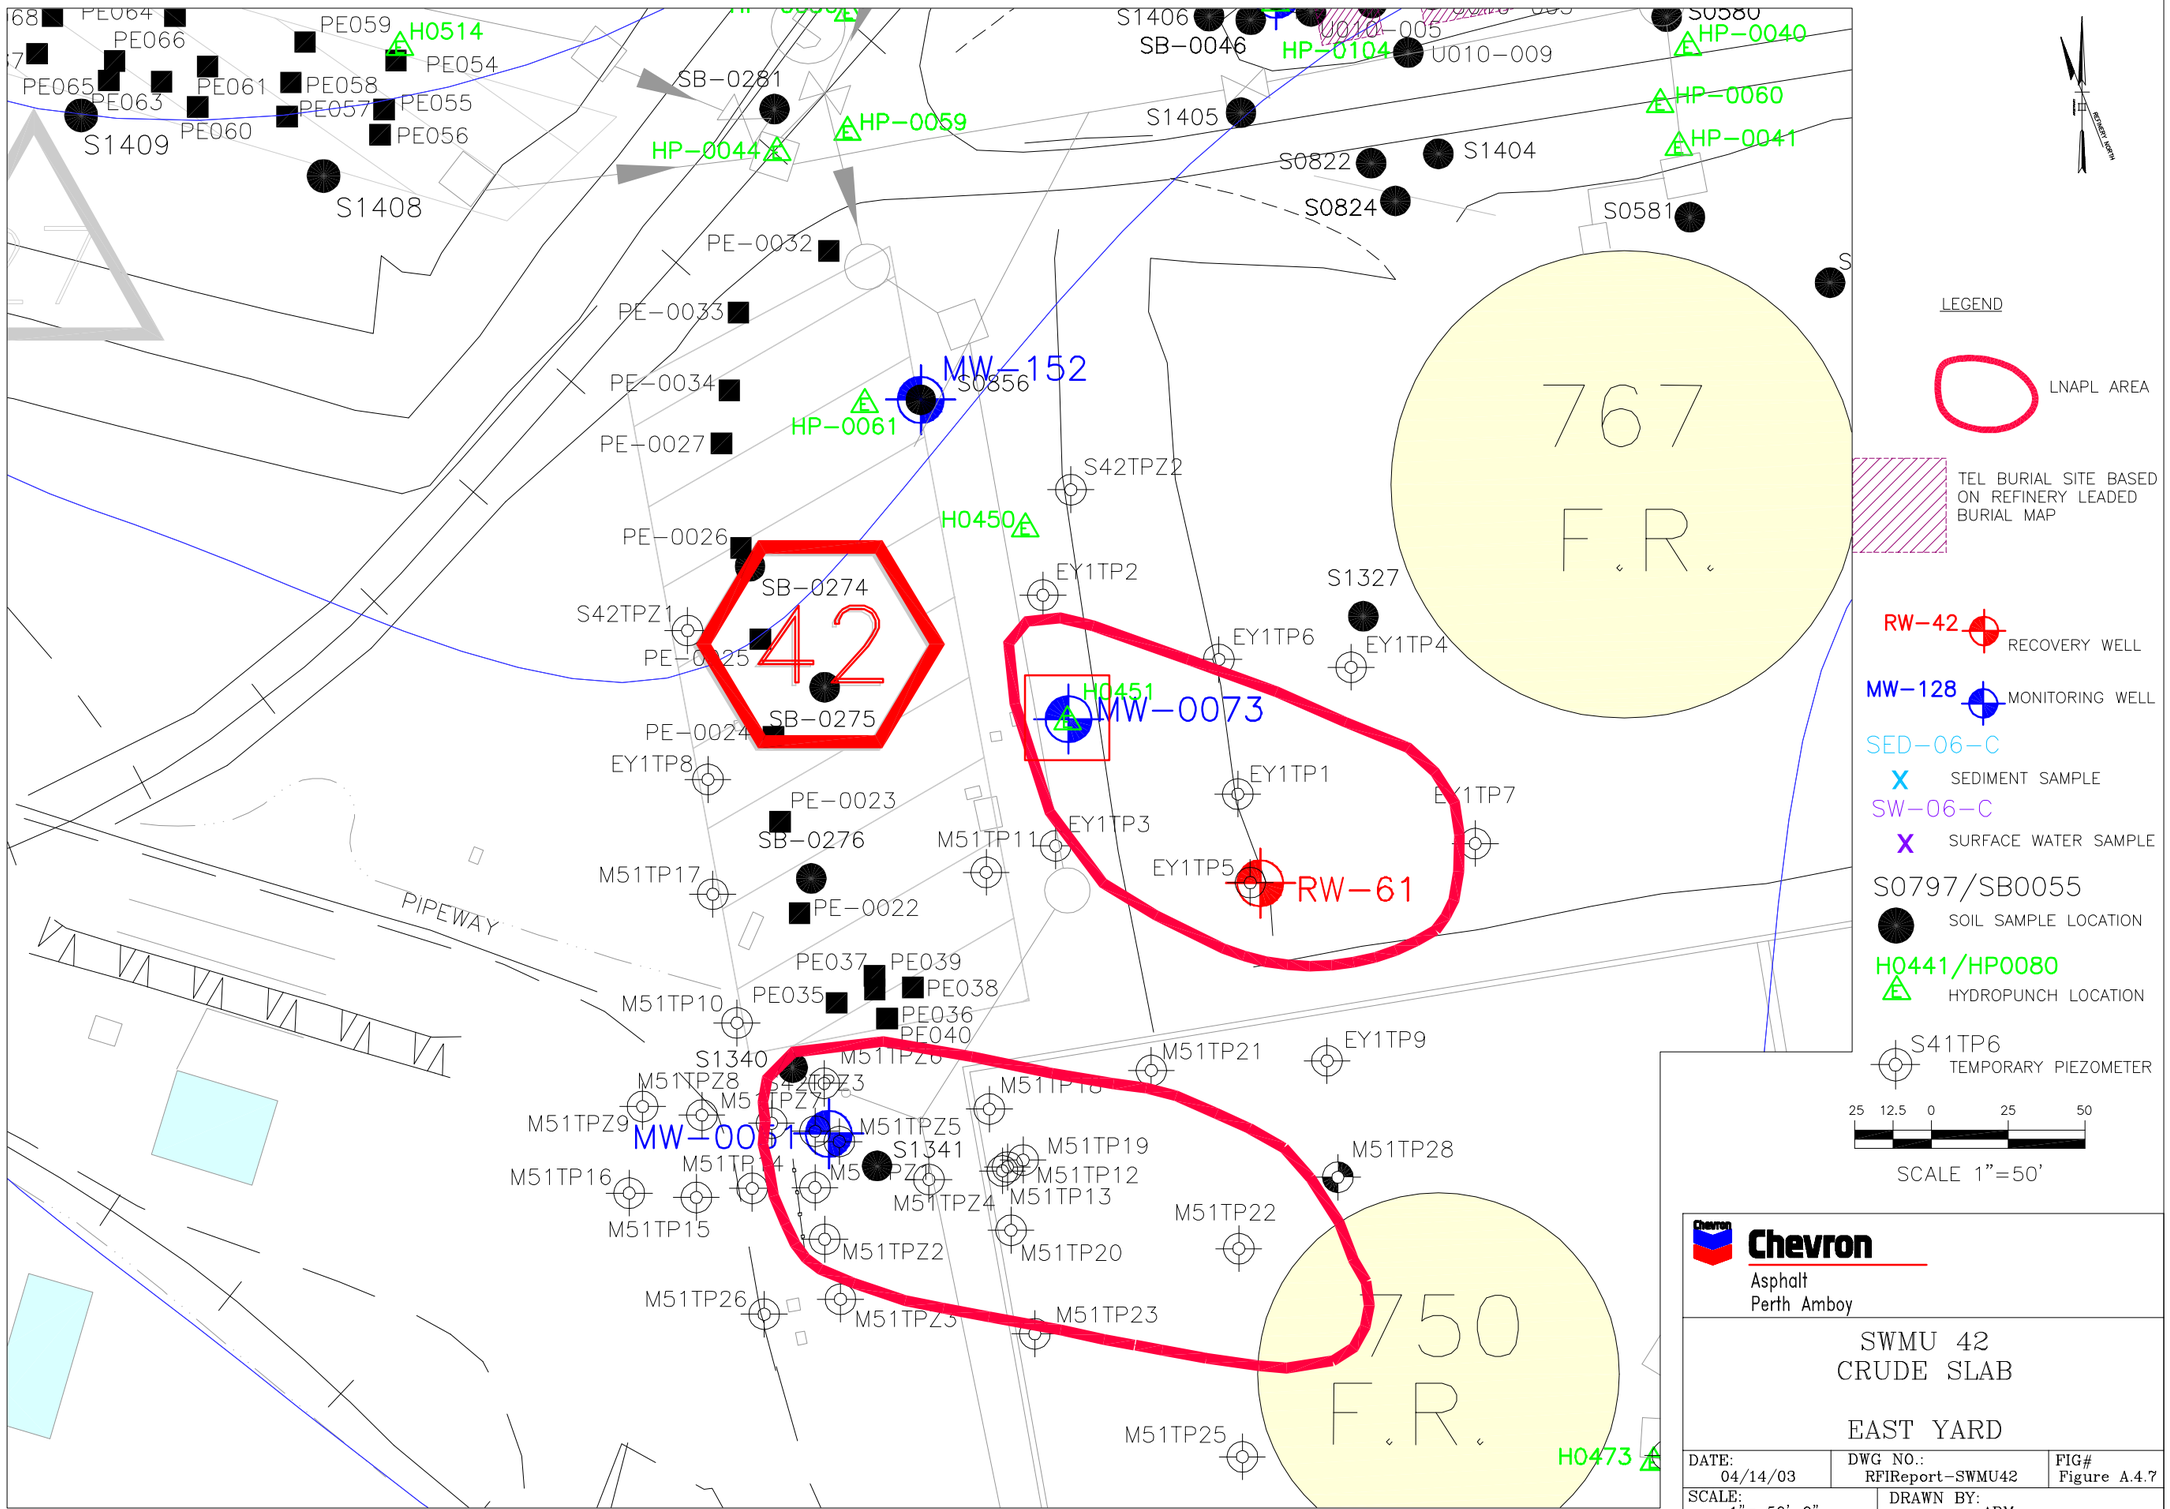

Chevron
Asphalt
Perth Amboy

SWMU 42
CRUDE SLAB

EAST YARD

DATE: 04/14/03	DWG NO.: RFIReport-SWMU42	FIG# Figure A.4.7
SCALE: 1"= 50'-0"	DRAWN BY: ARM	
REVISED BY:	APPROVED BY: SLR	REV: 0