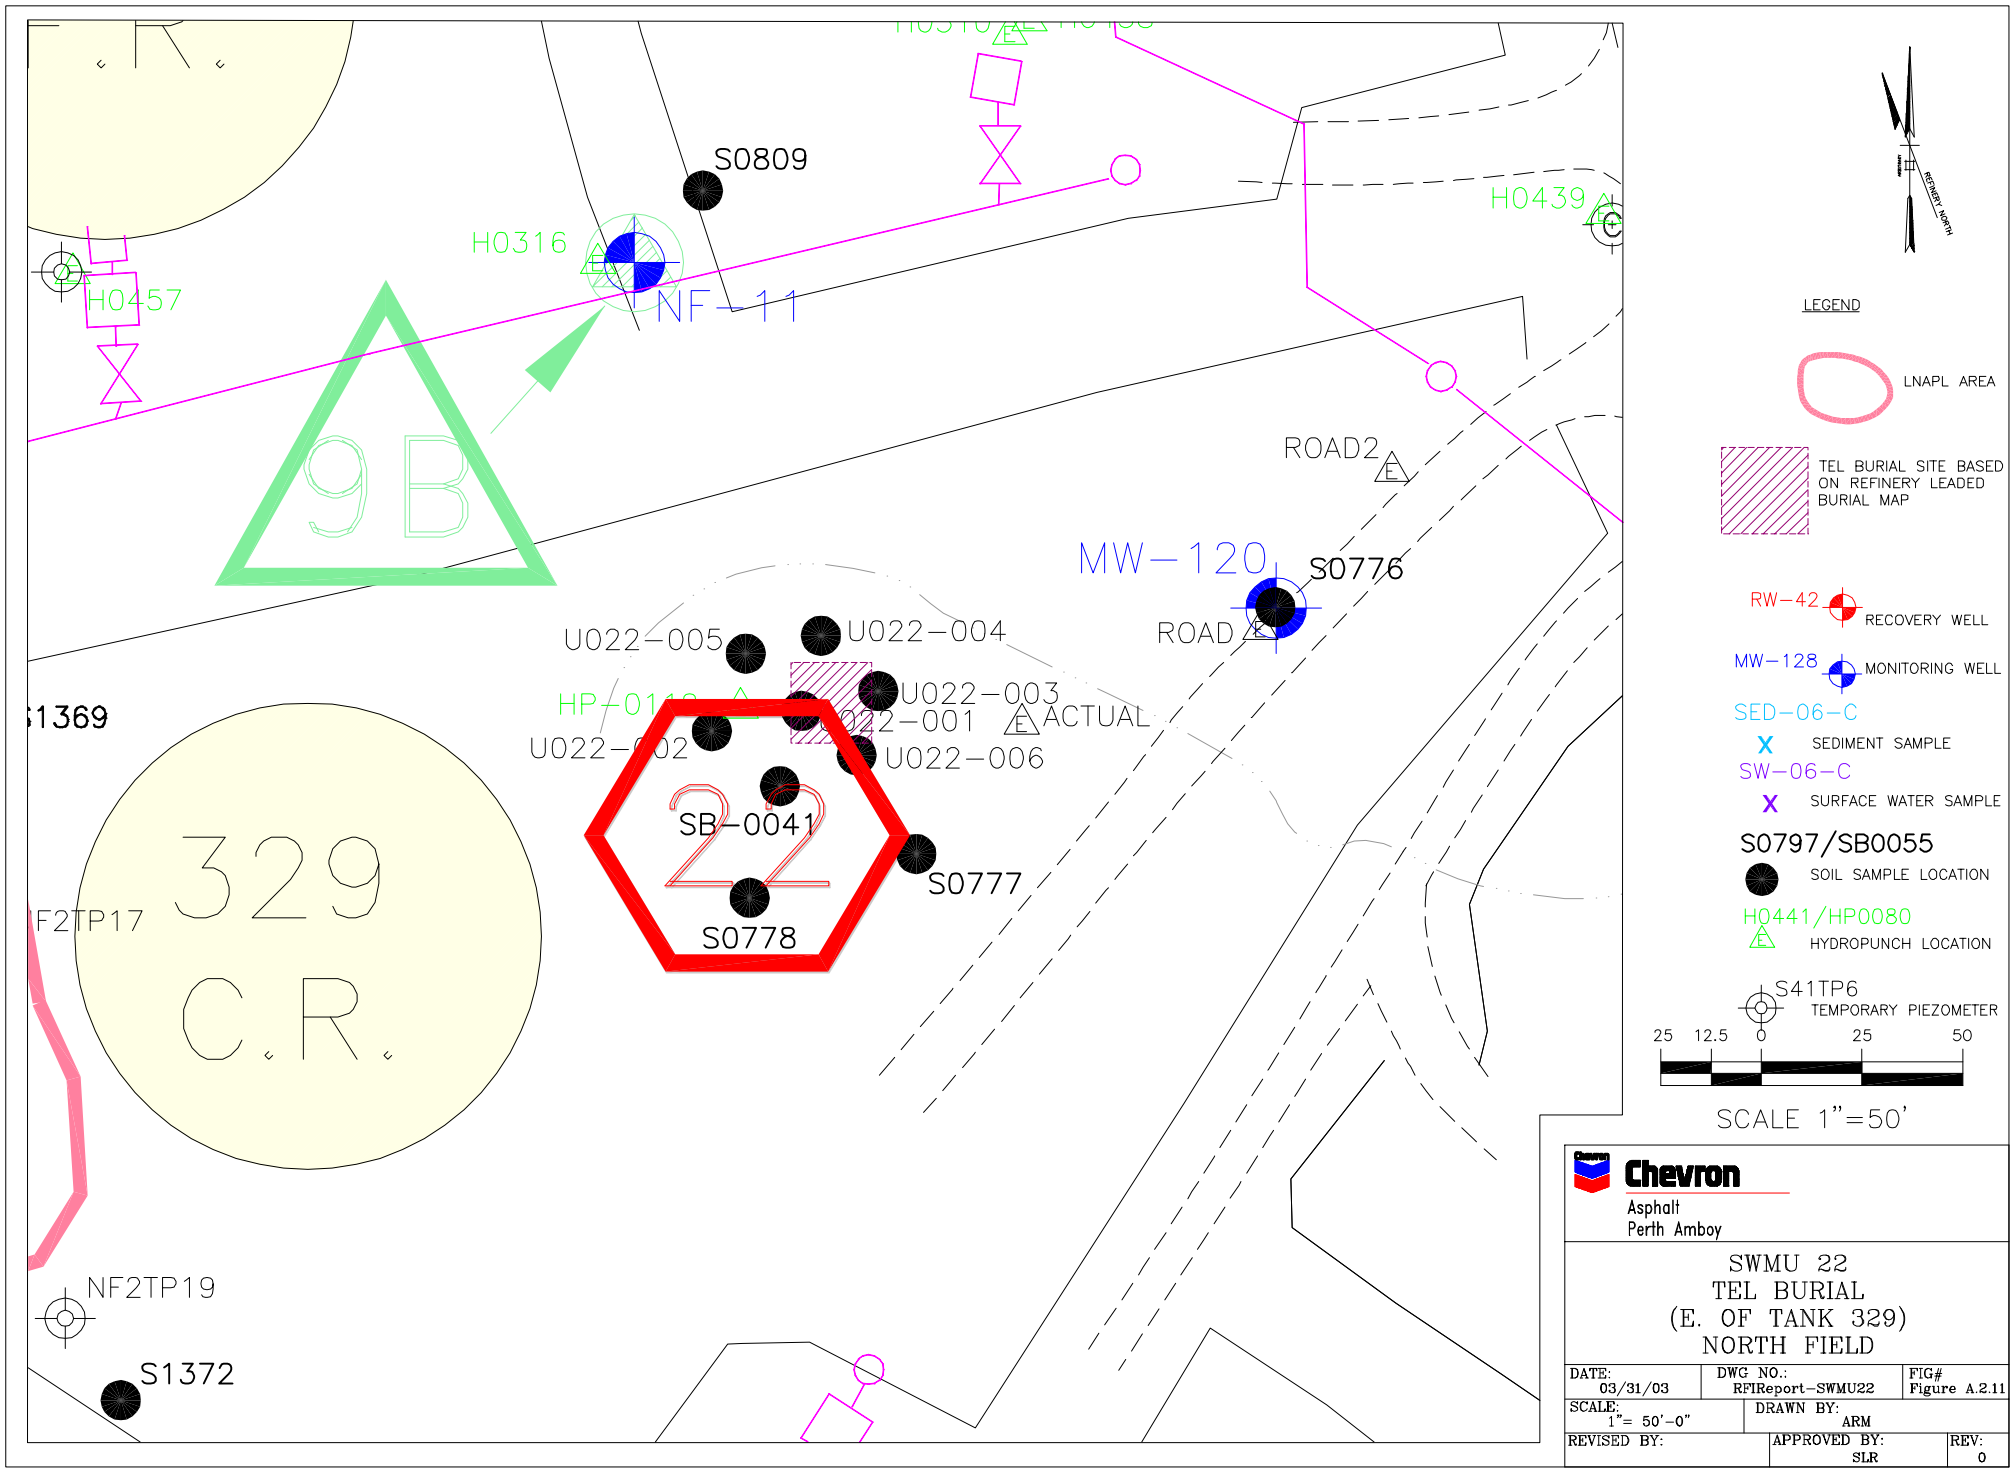
S0809
H0316
NF-11
H0457
9B
H0439
ROAD2
MW-120
S0776
ROAD
U022-005
U022-004
U022-003
ACTUAL
U022-001
U022-006
SB-0041
22
S0777
S0778
329
C.R.
NF2TP17
NF2TP19
S1372
LEGEND
LNAPL AREA
TEL BURIAL SITE BASED ON REFINERY LEADED BURIAL MAP
RW-42
RECOVERY WELL
MW-128
MONITORING WELL
SED-06-C
SEDIMENT SAMPLE
SW-06-C
SURFACE WATER SAMPLE
S0797/SB0055
SOIL SAMPLE LOCATION
H0441/HP0080
HYDROPUNCH LOCATION
S41TP6
TEMPORARY PIEZOMETER
25 12.5 0 25 50
SCALE 1"=50'
Chevron
Asphalt
Perth Amboy
SWMU 22
TEL BURIAL
(E. OF TANK 329)
NORTH FIELD
DATE: 03/31/03
DWG NO.: RFIReport-SWMU22
FIG# Figure A.2.11
SCALE: 1"= 50'-0"
DRAWN BY: ARM
REVISED BY:
APPROVED BY: SLR
REV: 0