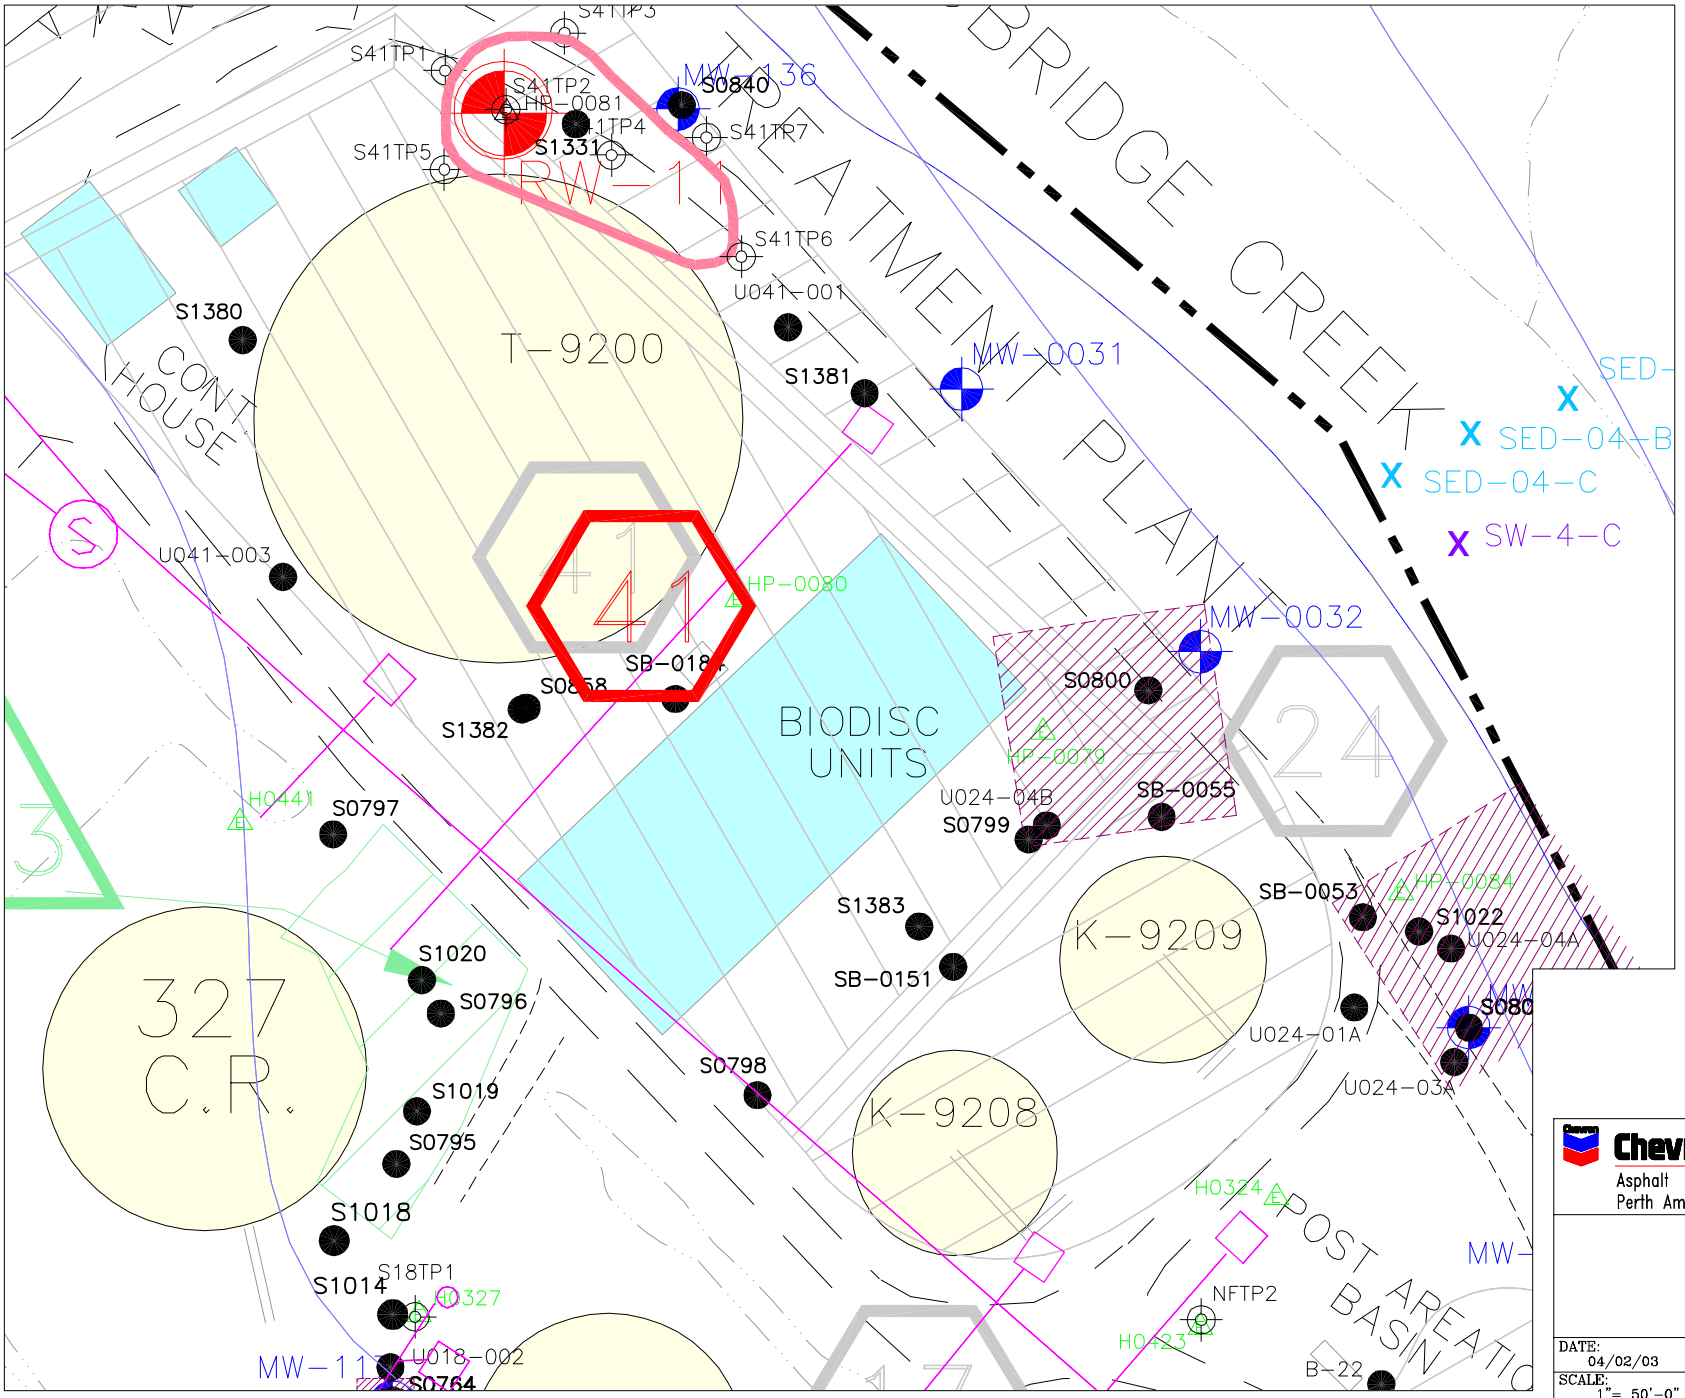

Chevron
Asphalt
Perth Amboy

SWMU 41
DRYING AREA

NORTH FIELD

DATE: 04/02/03	DWG NO.: RFIReport-SWMU41	FIG# Figure A.2.15
SCALE: 1"= 50'-0"	DRAWN BY: ARM	
REVISED BY:	APPROVED BY: SLR	REV: 0