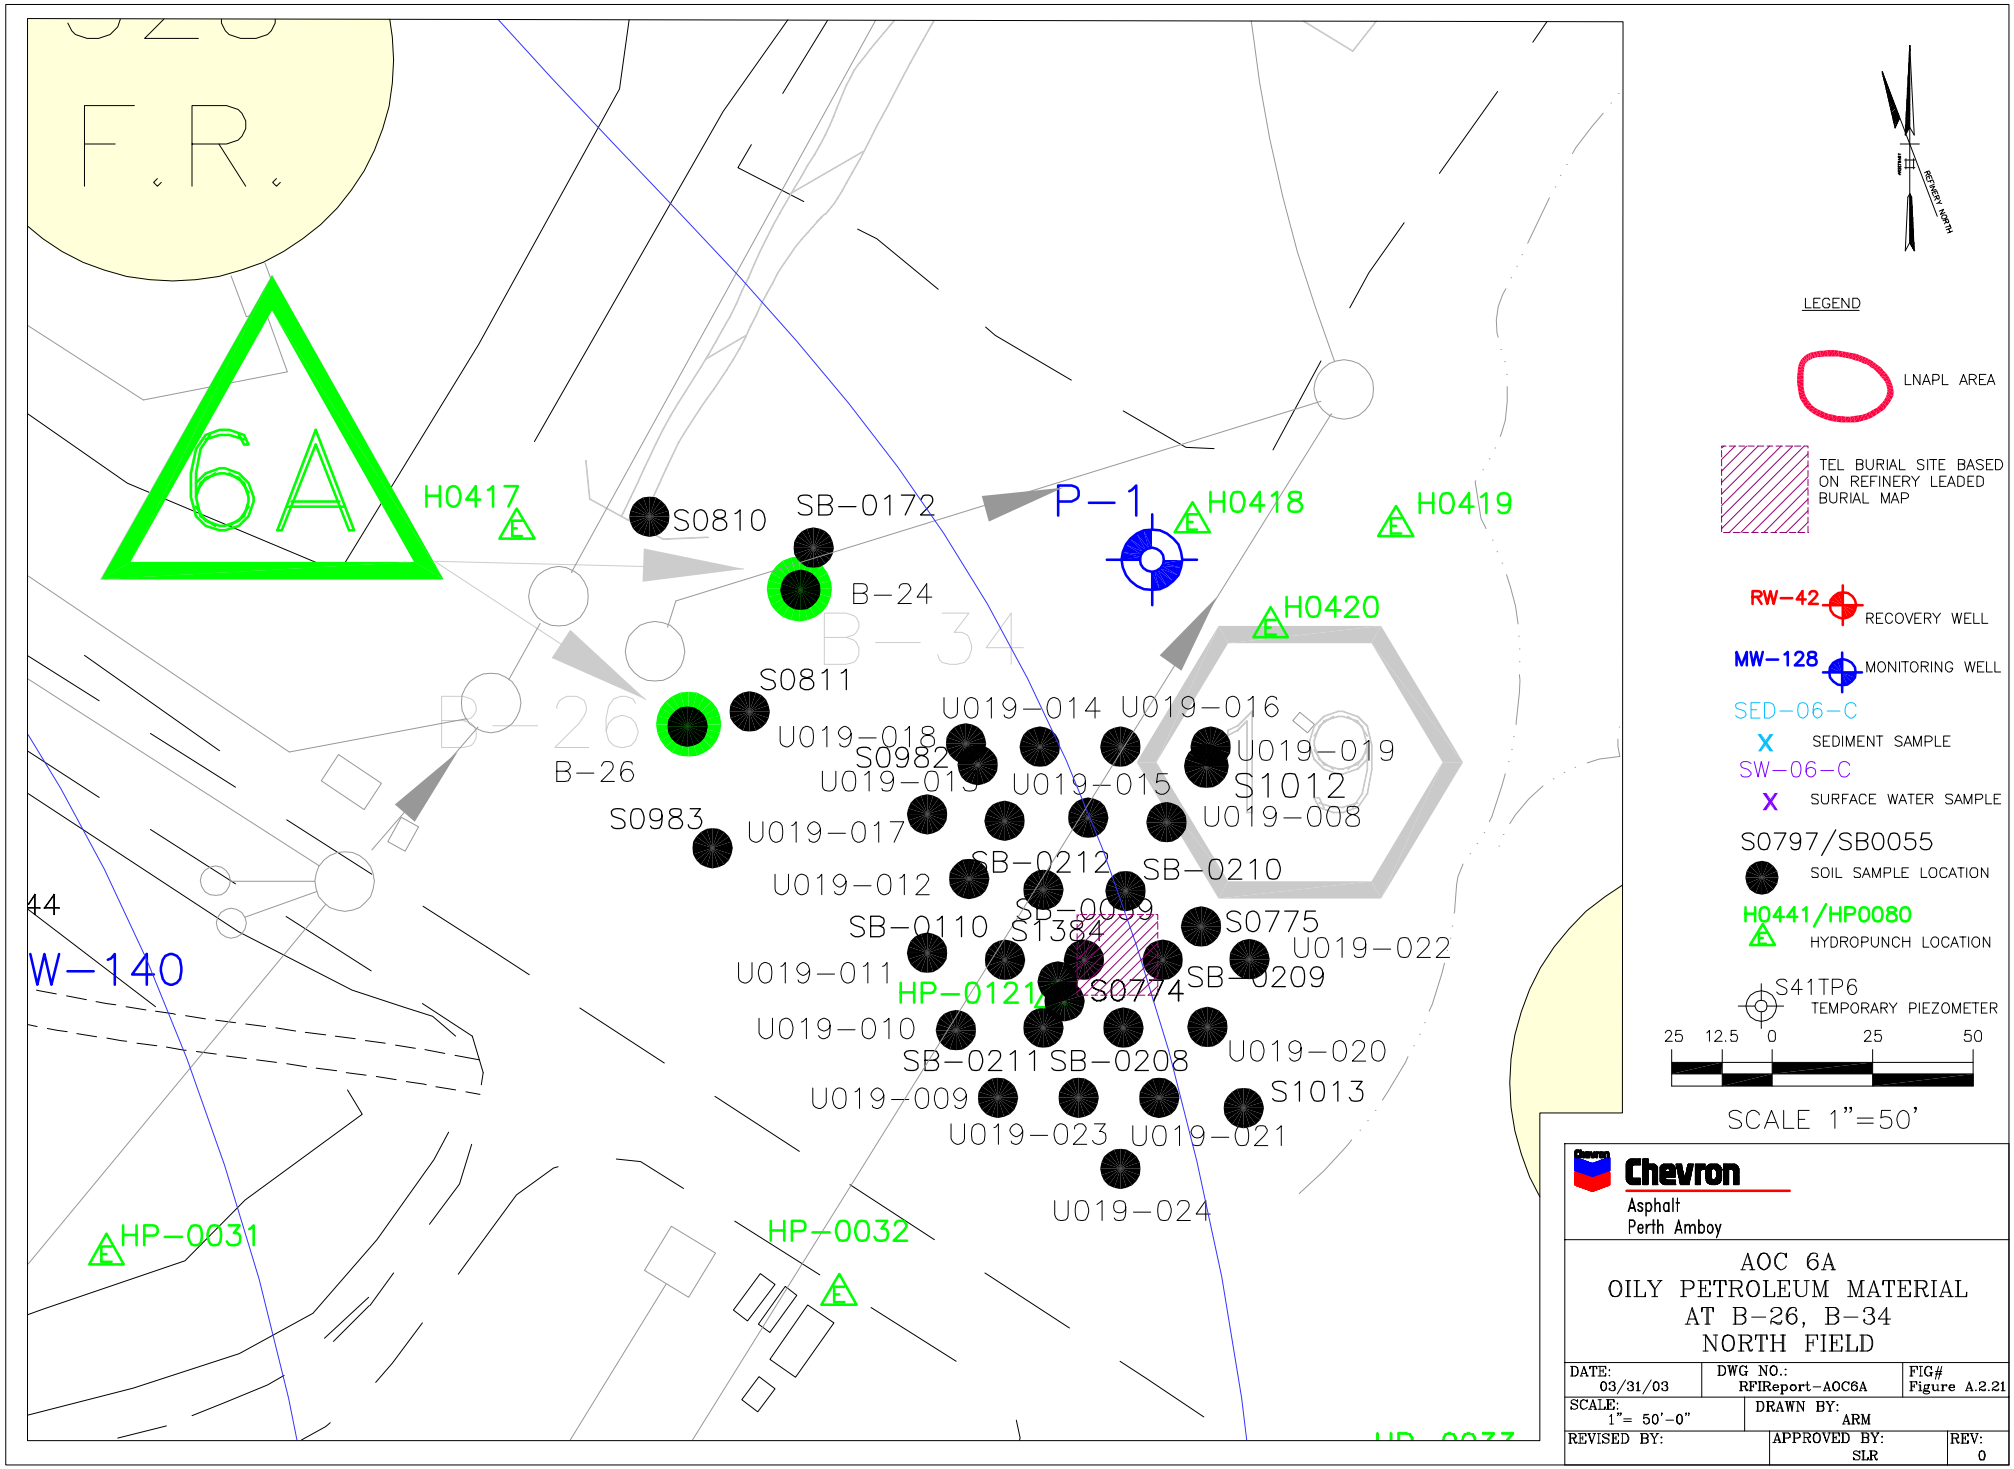

Chevron
Asphalt
Perth Amboy

AOC 6A
OILY PETROLEUM MATERIAL
AT B-26, B-34
NORTH FIELD

DATE: 03/31/03	DWG NO.: RFIReport-AOC6A	FIG# Figure A.2.21
SCALE: 1"= 50'-0"	DRAWN BY: ARM	
REVISED BY:	APPROVED BY: SLR	REV: 0