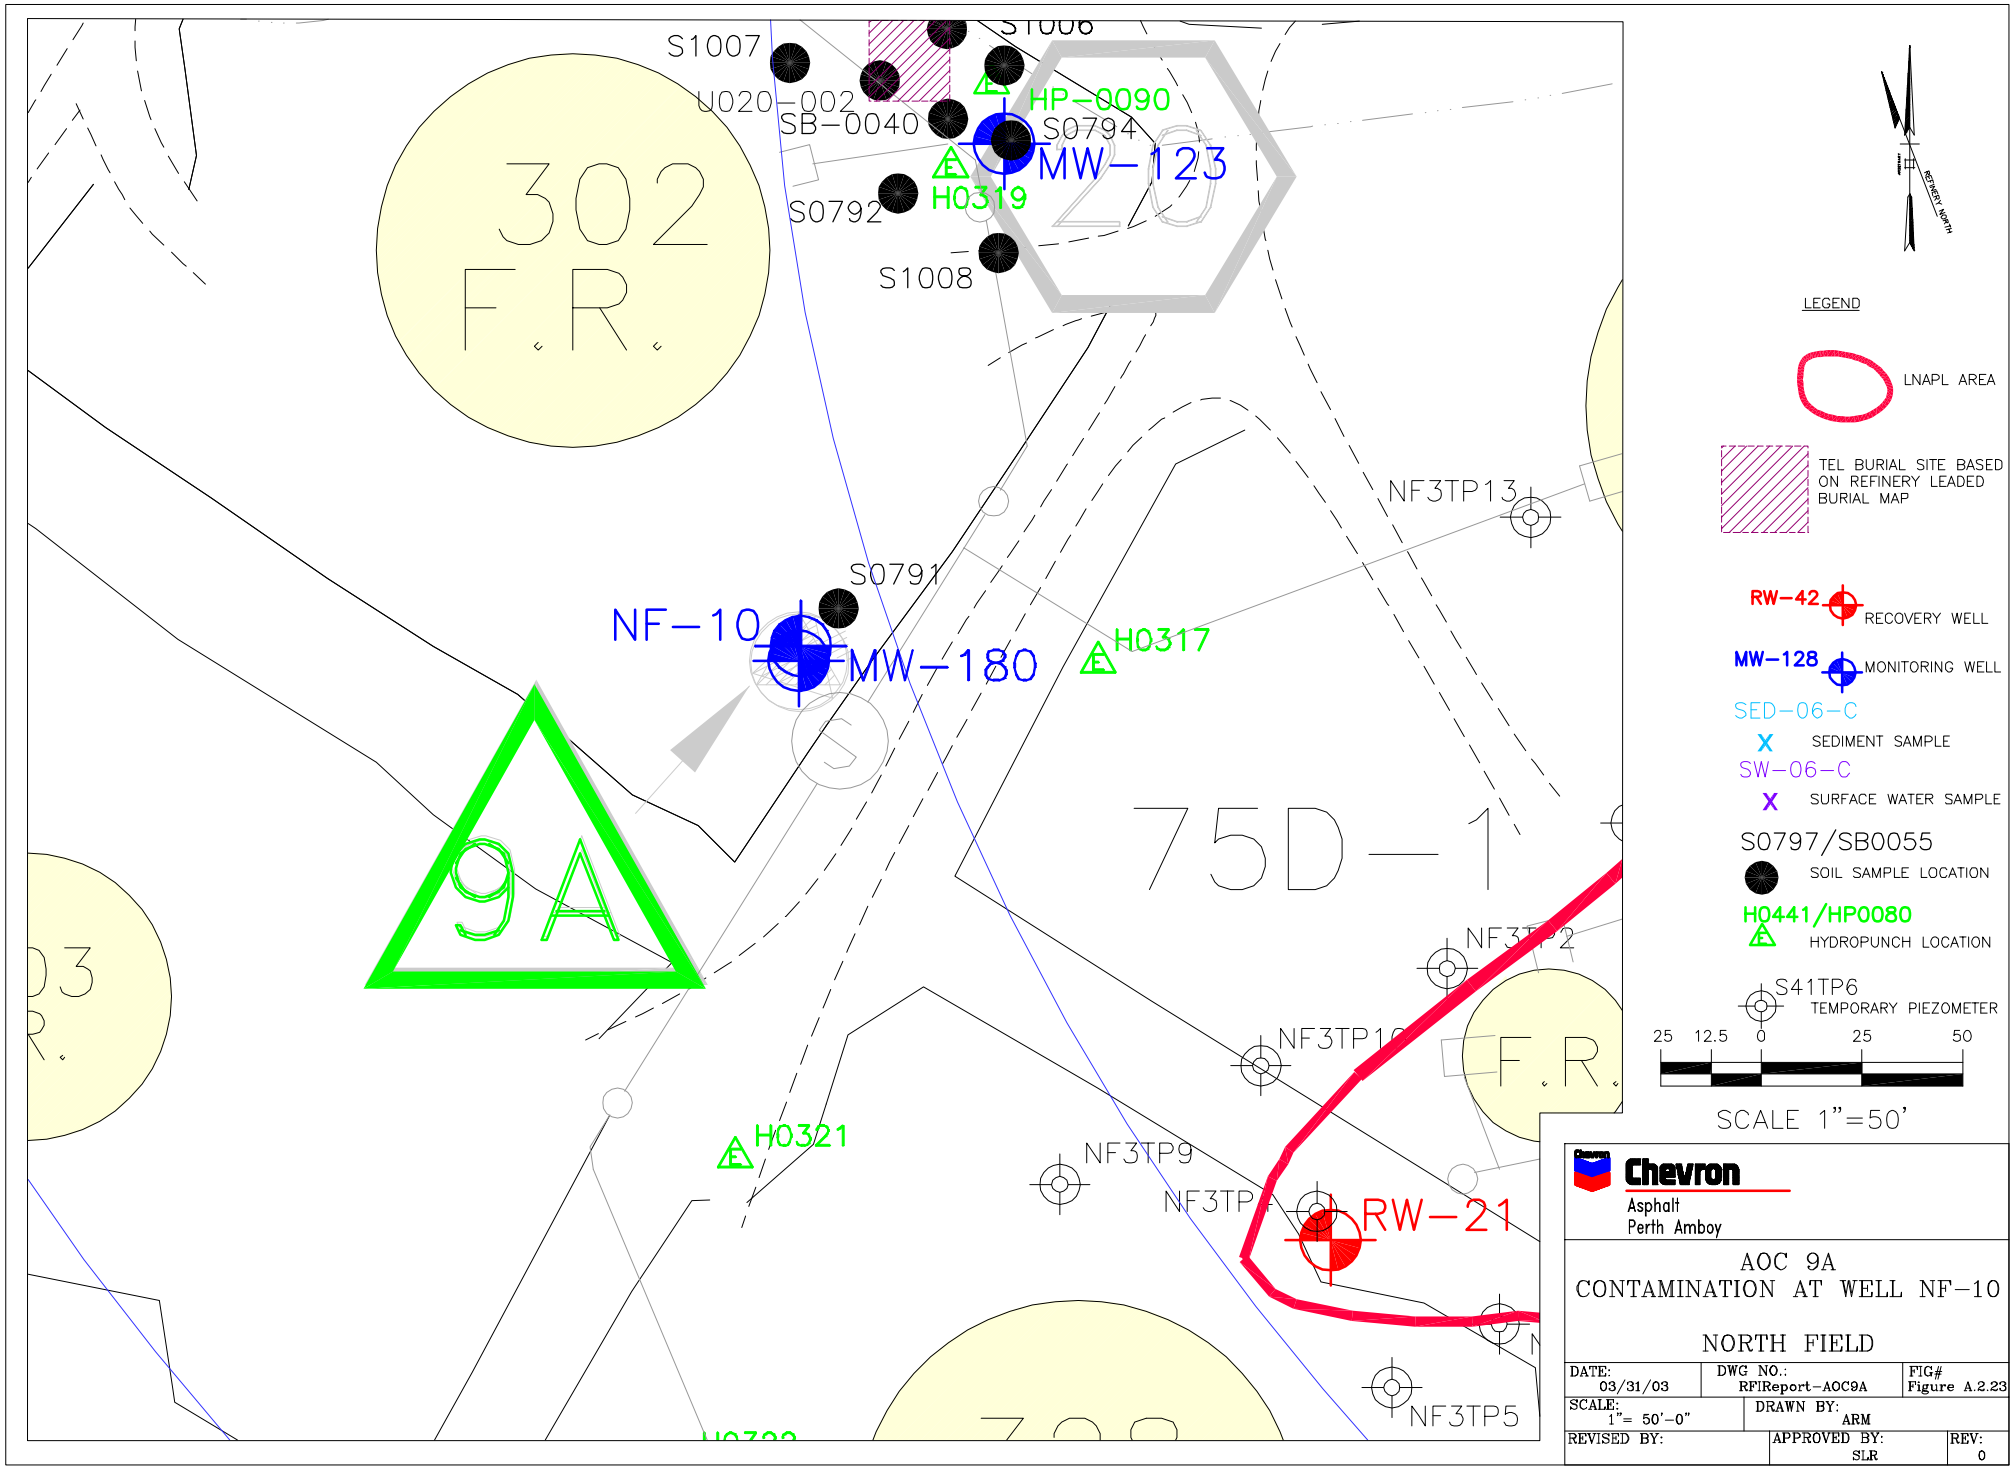
S1007
U020-002
SB-0040
HP-0090
S0794
MW-123
H0319
S0792
S1008
302
F.R.
20
NF3TP13
S0791
NF-10
MW-180
H0317
9A
75D-1
NF3TP2
NF3TP10
F.R.
H0321
NF3TP9
NF3TP4
RW-21
NF3TP5
LEGEND
LNAPL AREA
TEL BURIAL SITE BASED ON REFINERY LEADED BURIAL MAP
RW-42
RECOVERY WELL
MW-128
MONITORING WELL
SED-06-C
SEDIMENT SAMPLE
SW-06-C
SURFACE WATER SAMPLE
S0797/SB0055
SOIL SAMPLE LOCATION
H0441/HP0080
HYDROPUNCH LOCATION
S41TP6
TEMPORARY PIEZOMETER
25 12.5 0 25 50
SCALE 1"=50'
Chevron
Asphalt
Perth Amboy
AOC 9A
CONTAMINATION AT WELL NF-10
NORTH FIELD
DATE: 03/31/03
DWG NO.: RFI\Report-AOC9A
FIG# Figure A.2.23
SCALE: 1"= 50'-0"
DRAWN BY: ARM
REVISED BY:
APPROVED BY: SLR
REV: 0