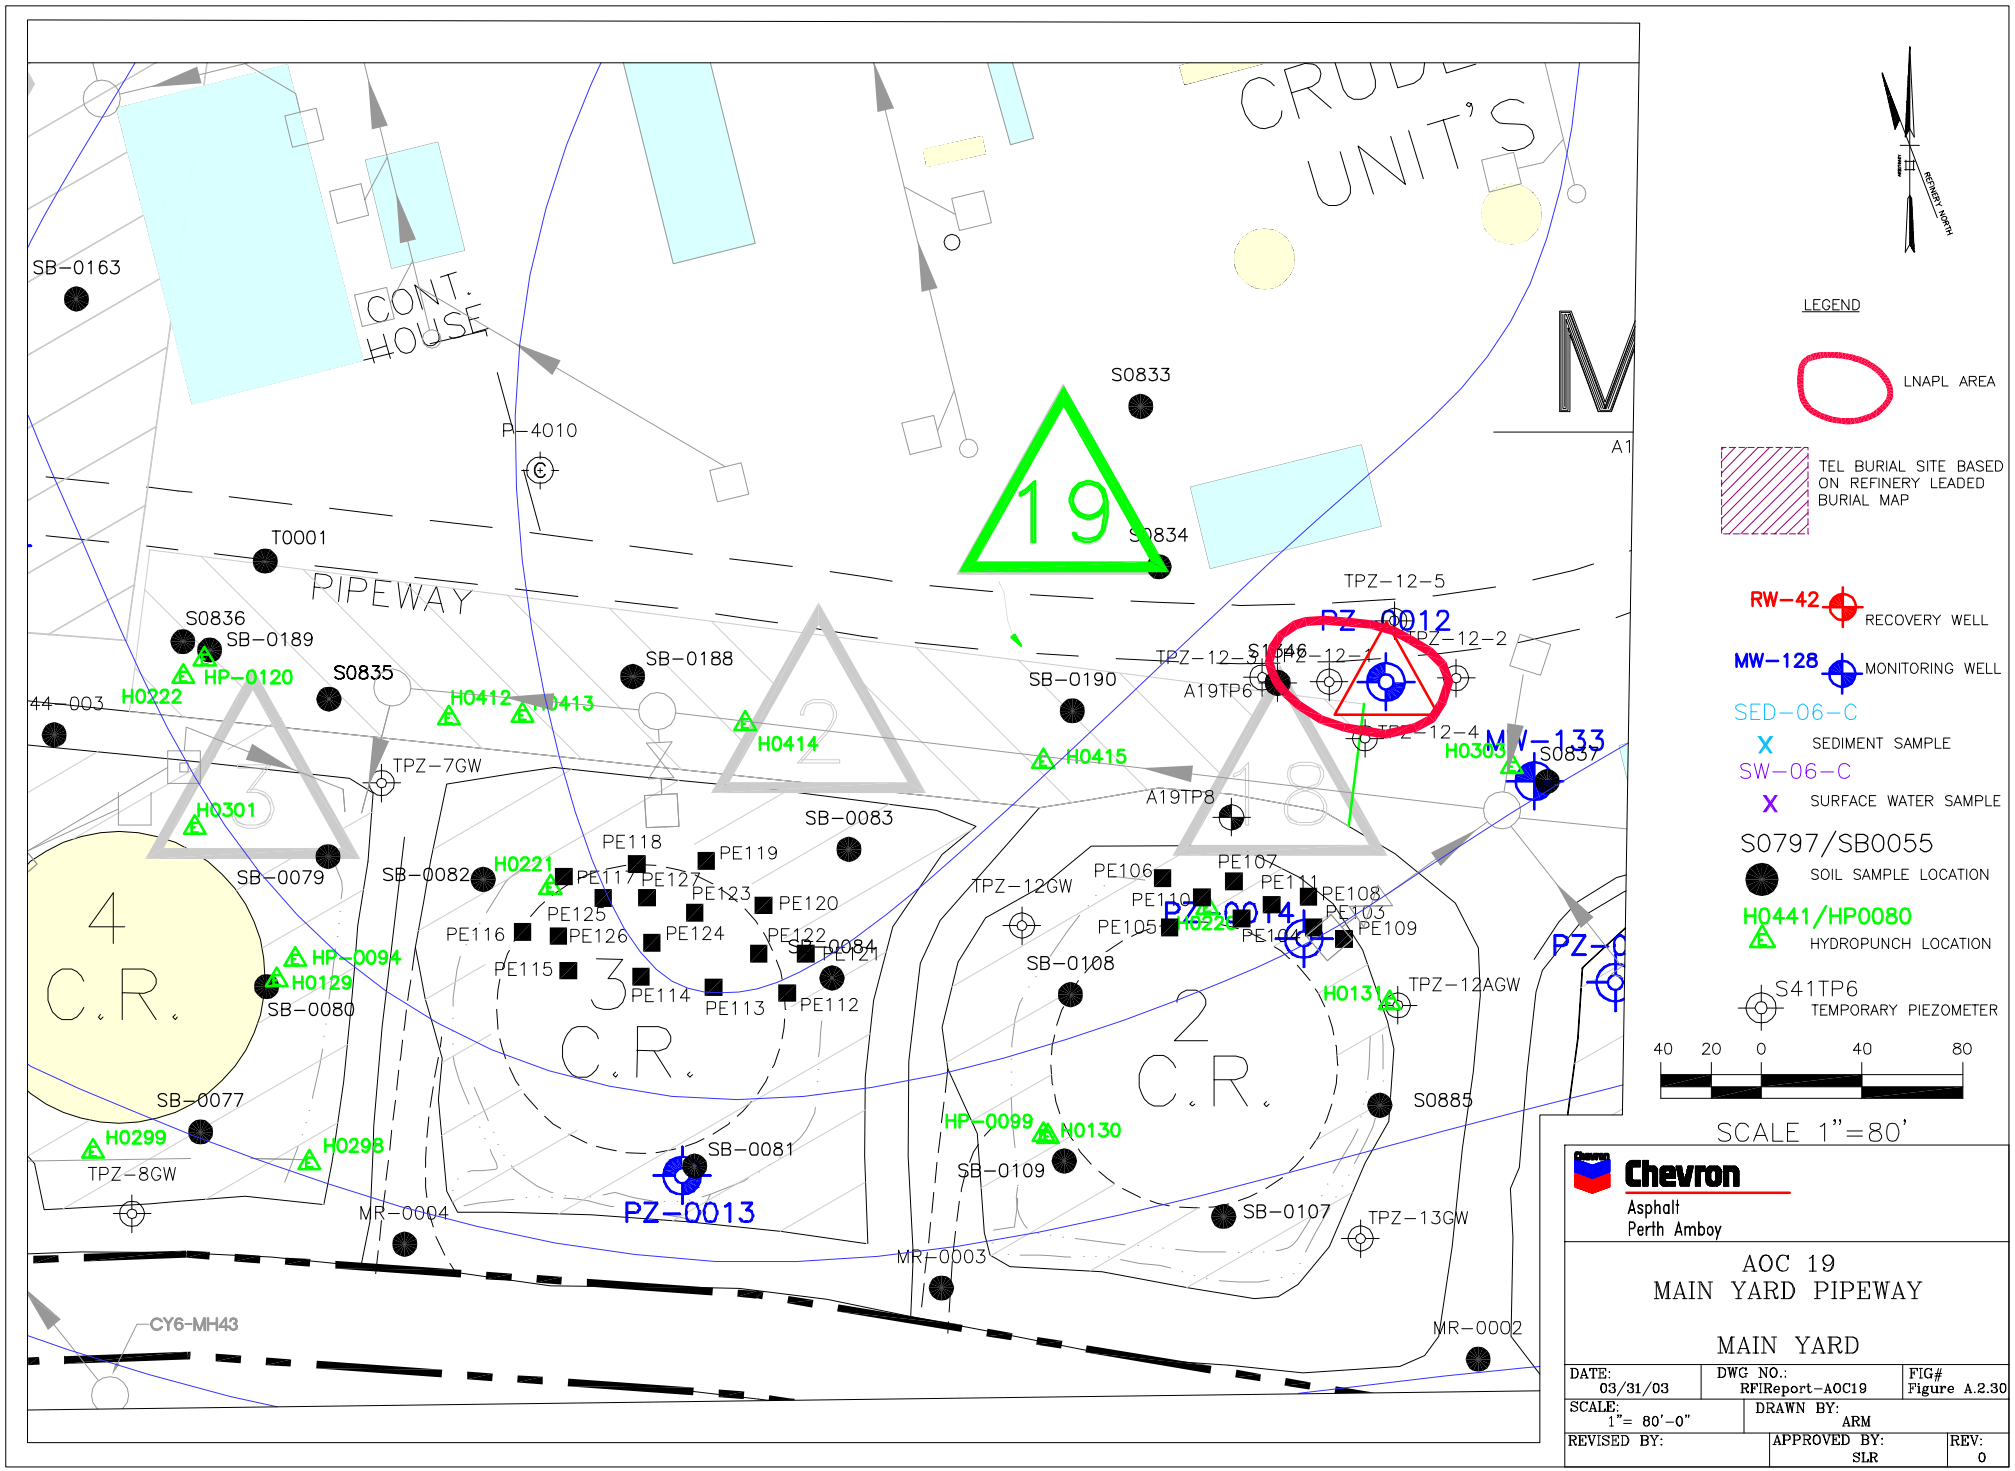

Chevron
Asphalt
Perth Amboy

AOC 19
MAIN YARD PIPEWAY

MAIN YARD

DATE: 03/31/03	DWG NO.: RFIReport-AOC19	FIG# Figure A.2.30
SCALE: 1"= 80'-0"	DRAWN BY: ARM	
REVISED BY:	APPROVED BY: SLR	REV: 0