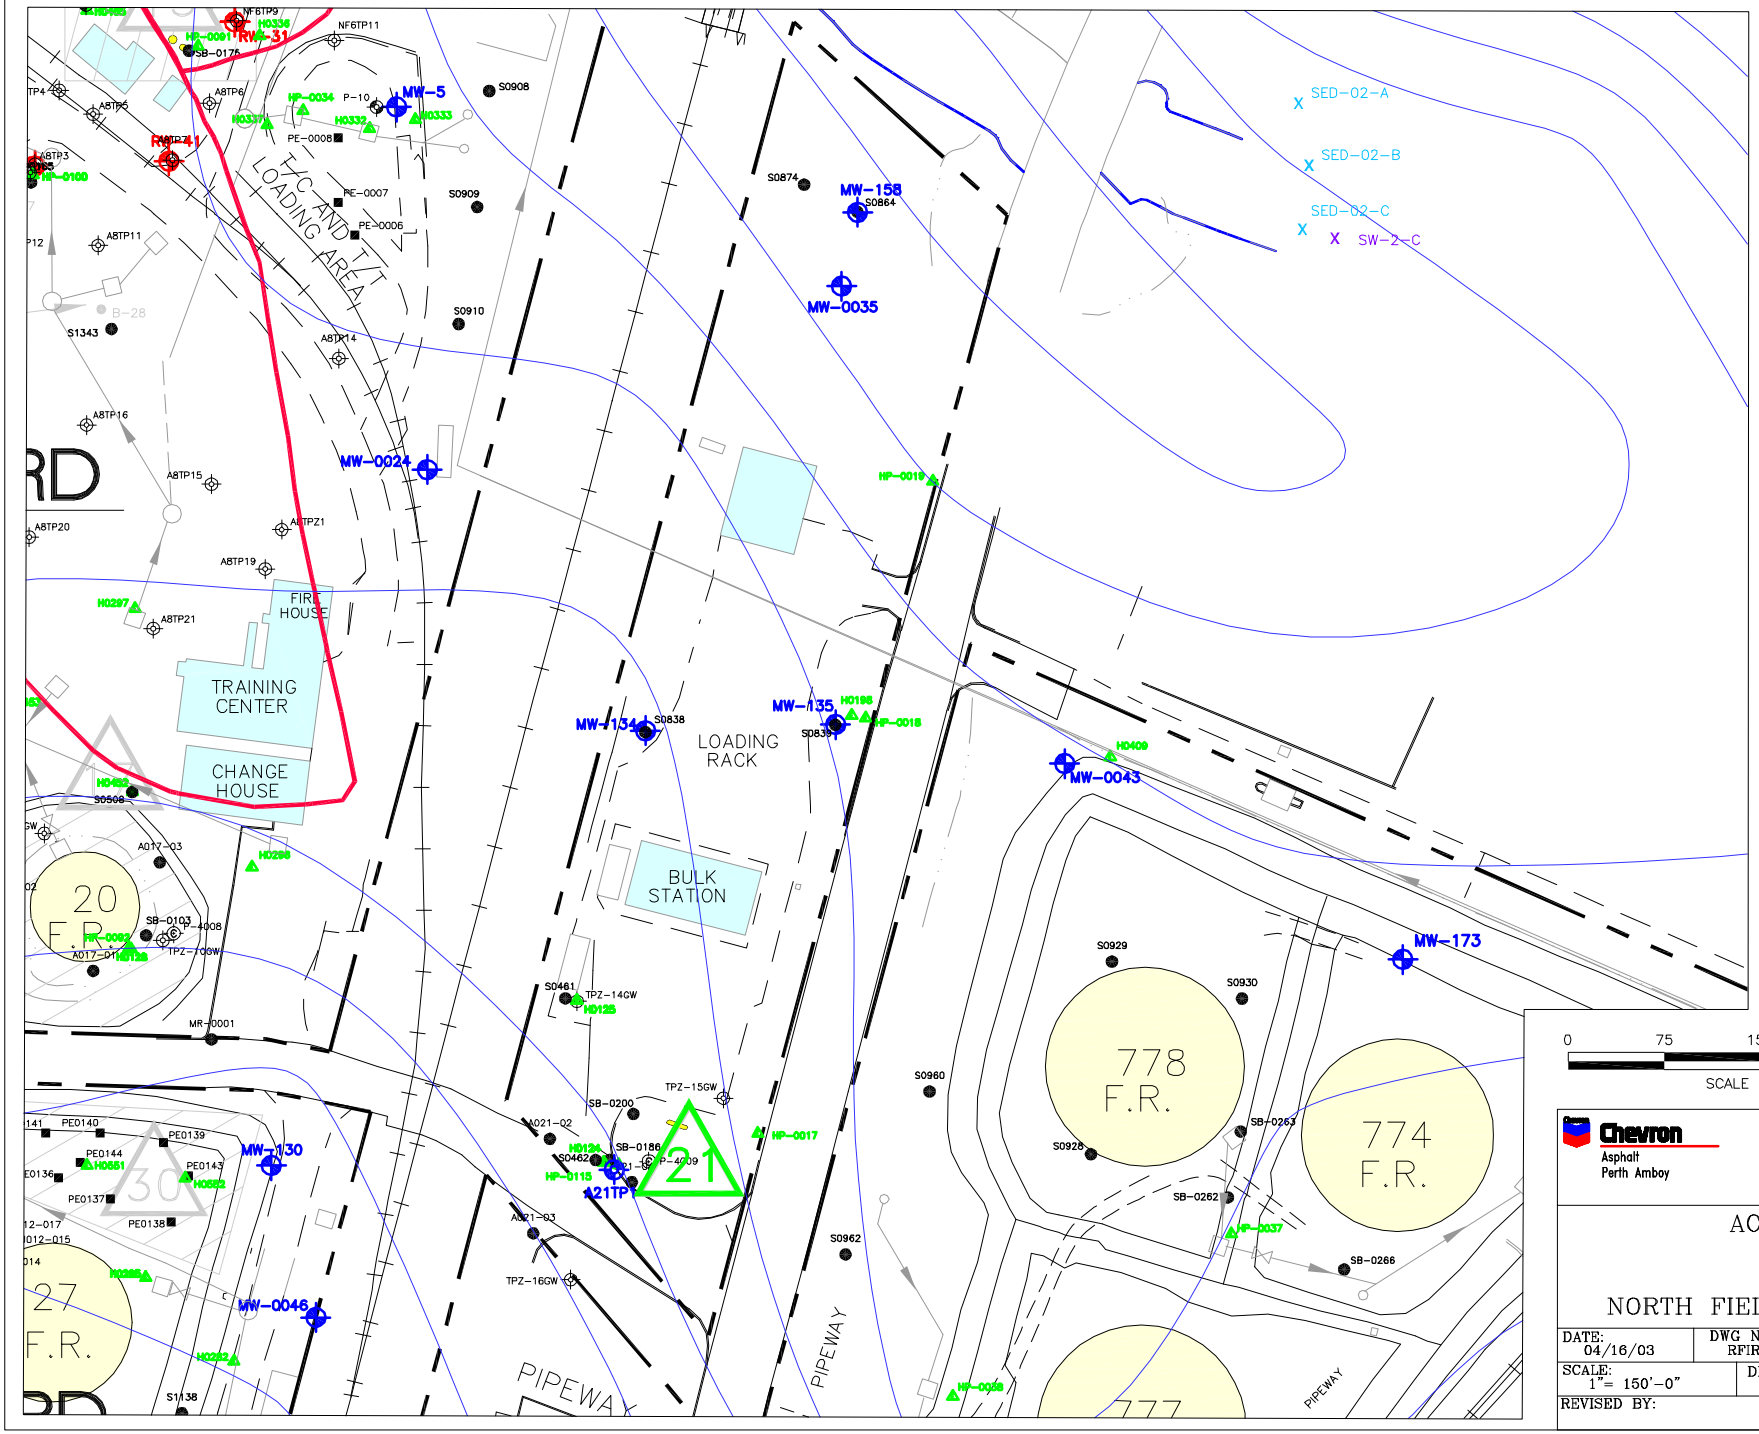
T/C AND T/T LOADING AREA
TRAINING CENTER
CHANGE HOUSE
FIRE HOUSE
LOADING RACK
BULK STATION
PIPEWAY
20 F.R.
30
27 F.R.
778 F.R.
774 F.R.
21
MW-5
MW-158
MW-0035
MW-0024
MW-134
MW-135
MW-0043
MW-173
MW-130
MW-0046
RW-31
RW-41
SED-02-A
SED-02-B
SED-02-C
SW-2-C
LEGEND
LNAPL AREA
RW-42 RECOVERY WELL
MW-128 MONITORING WELL
TEL BURIAL SITE BASED ON REFINERY LEADED BURIAL MAP
SED-06-C SEDIMENT SAMPLE
SW-06-C SURFACE WATER SAMPLE
S0797/SB0055 SOIL SAMPLE LOCATION
H0441/HP0080 HYDROPUNCH LOCATION
S41TP6 TEMPORARY PIEZOMETER
0 75 150 300
SCALE IN FEET
Chevron
Asphalt
Perth Amboy
AOC 21
NORTH FIELD MAIN YARD
DATE: 04/16/03
DWG NO.: RFIReport-AOC21
FIG# Figure A.2.3
SCALE: 1"= 150'-0"
DRAWN BY: ARM
REVISED BY:
APPROVED BY: SLR
REV: 0