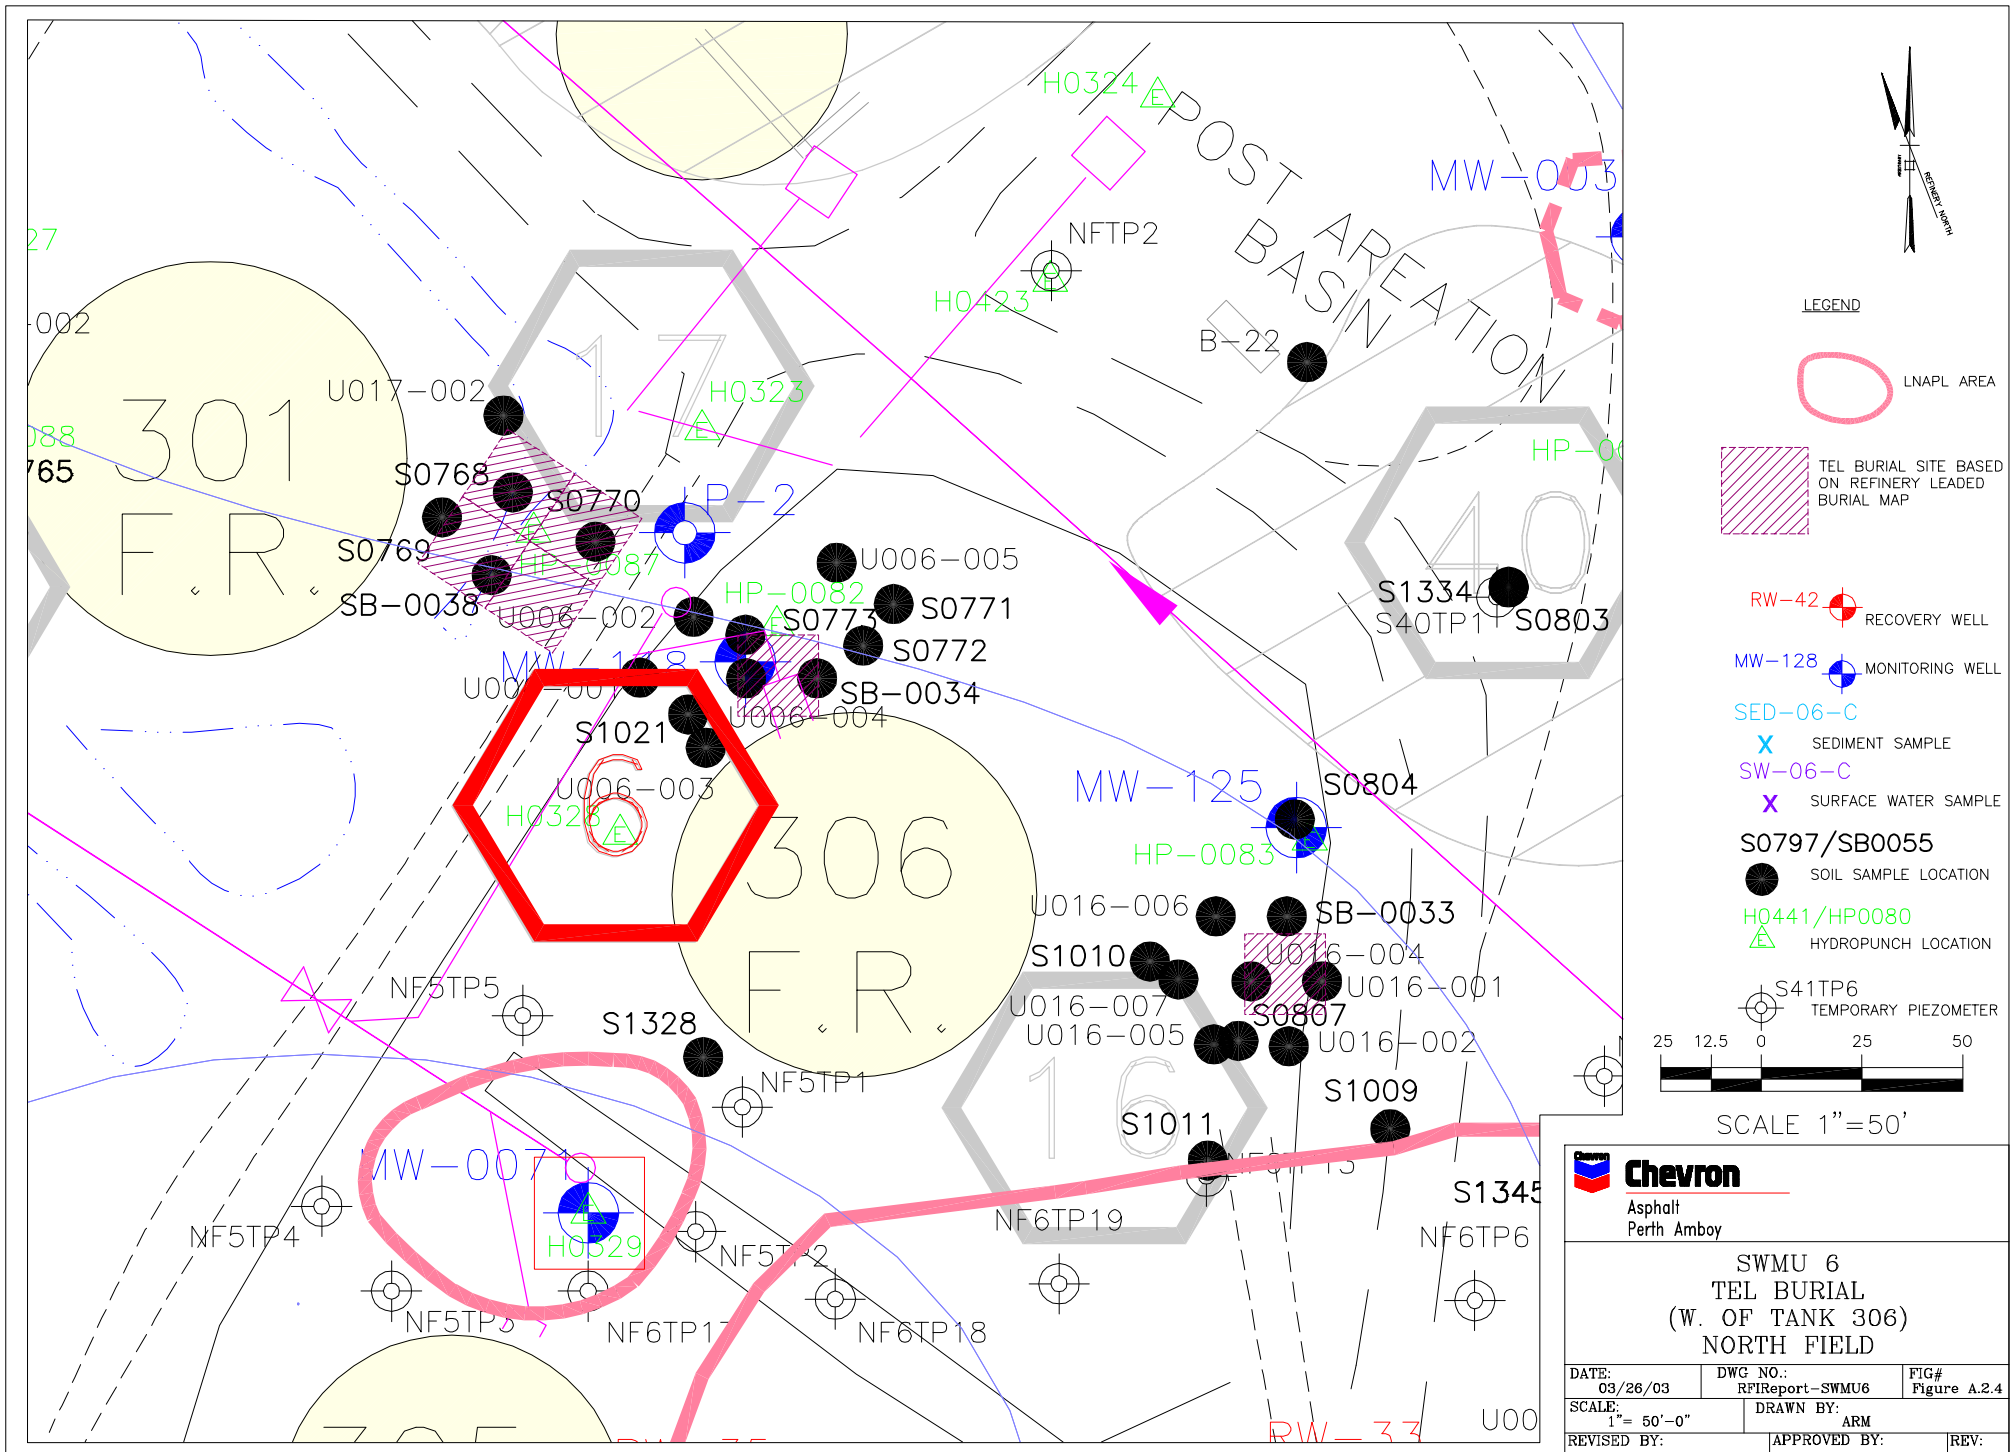

Chevron
Asphalt
Perth Amboy

SWMU 6
TEL BURIAL
(W. OF TANK 306)
NORTH FIELD

DATE: 03/26/03	DWG NO.: RFIReport-SWMU6	FIG# Figure A.2.4
SCALE: 1"= 50'-0"	DRAWN BY: ARM	
REVISED BY:	APPROVED BY: SLR	REV: 0