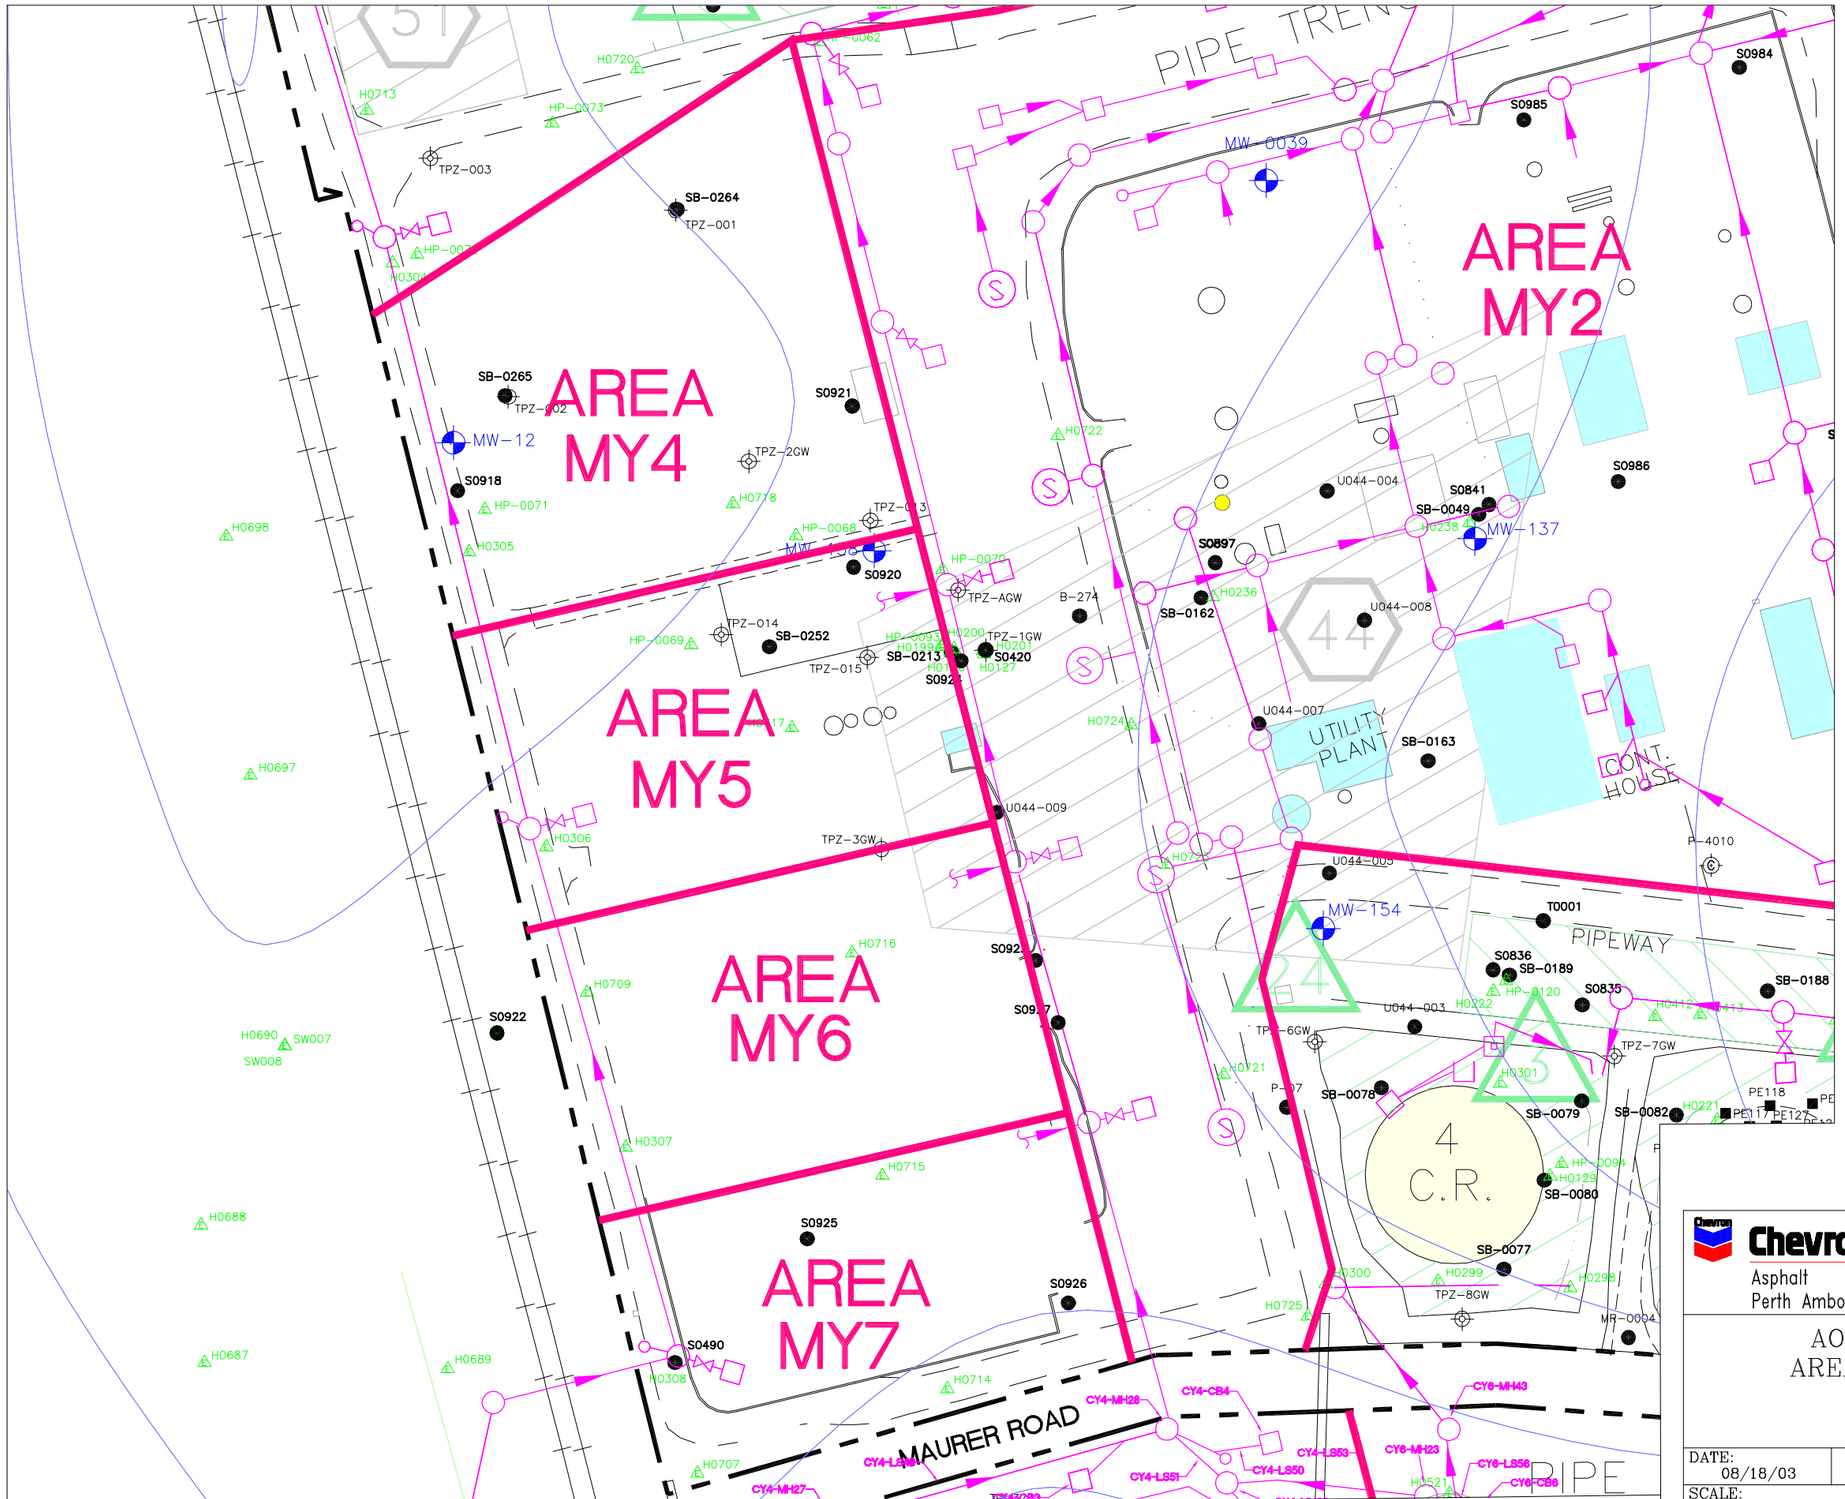

Chevron
Asphalt
Perth Amboy

AOC 16 – OWSS
AREAS MY4 – MY7

MAIN YARD

DATE: 08/18/03	DWG NO.: OWSSMYAREAMY4-7.DWG	FIG# Figure A.2.27i
SCALE: 1"= 100'-0"	DRAWN BY: ARM	
REVISED BY:	APPROVED BY: SLR	REV: 0