DRAWING NUMBER 03360E20

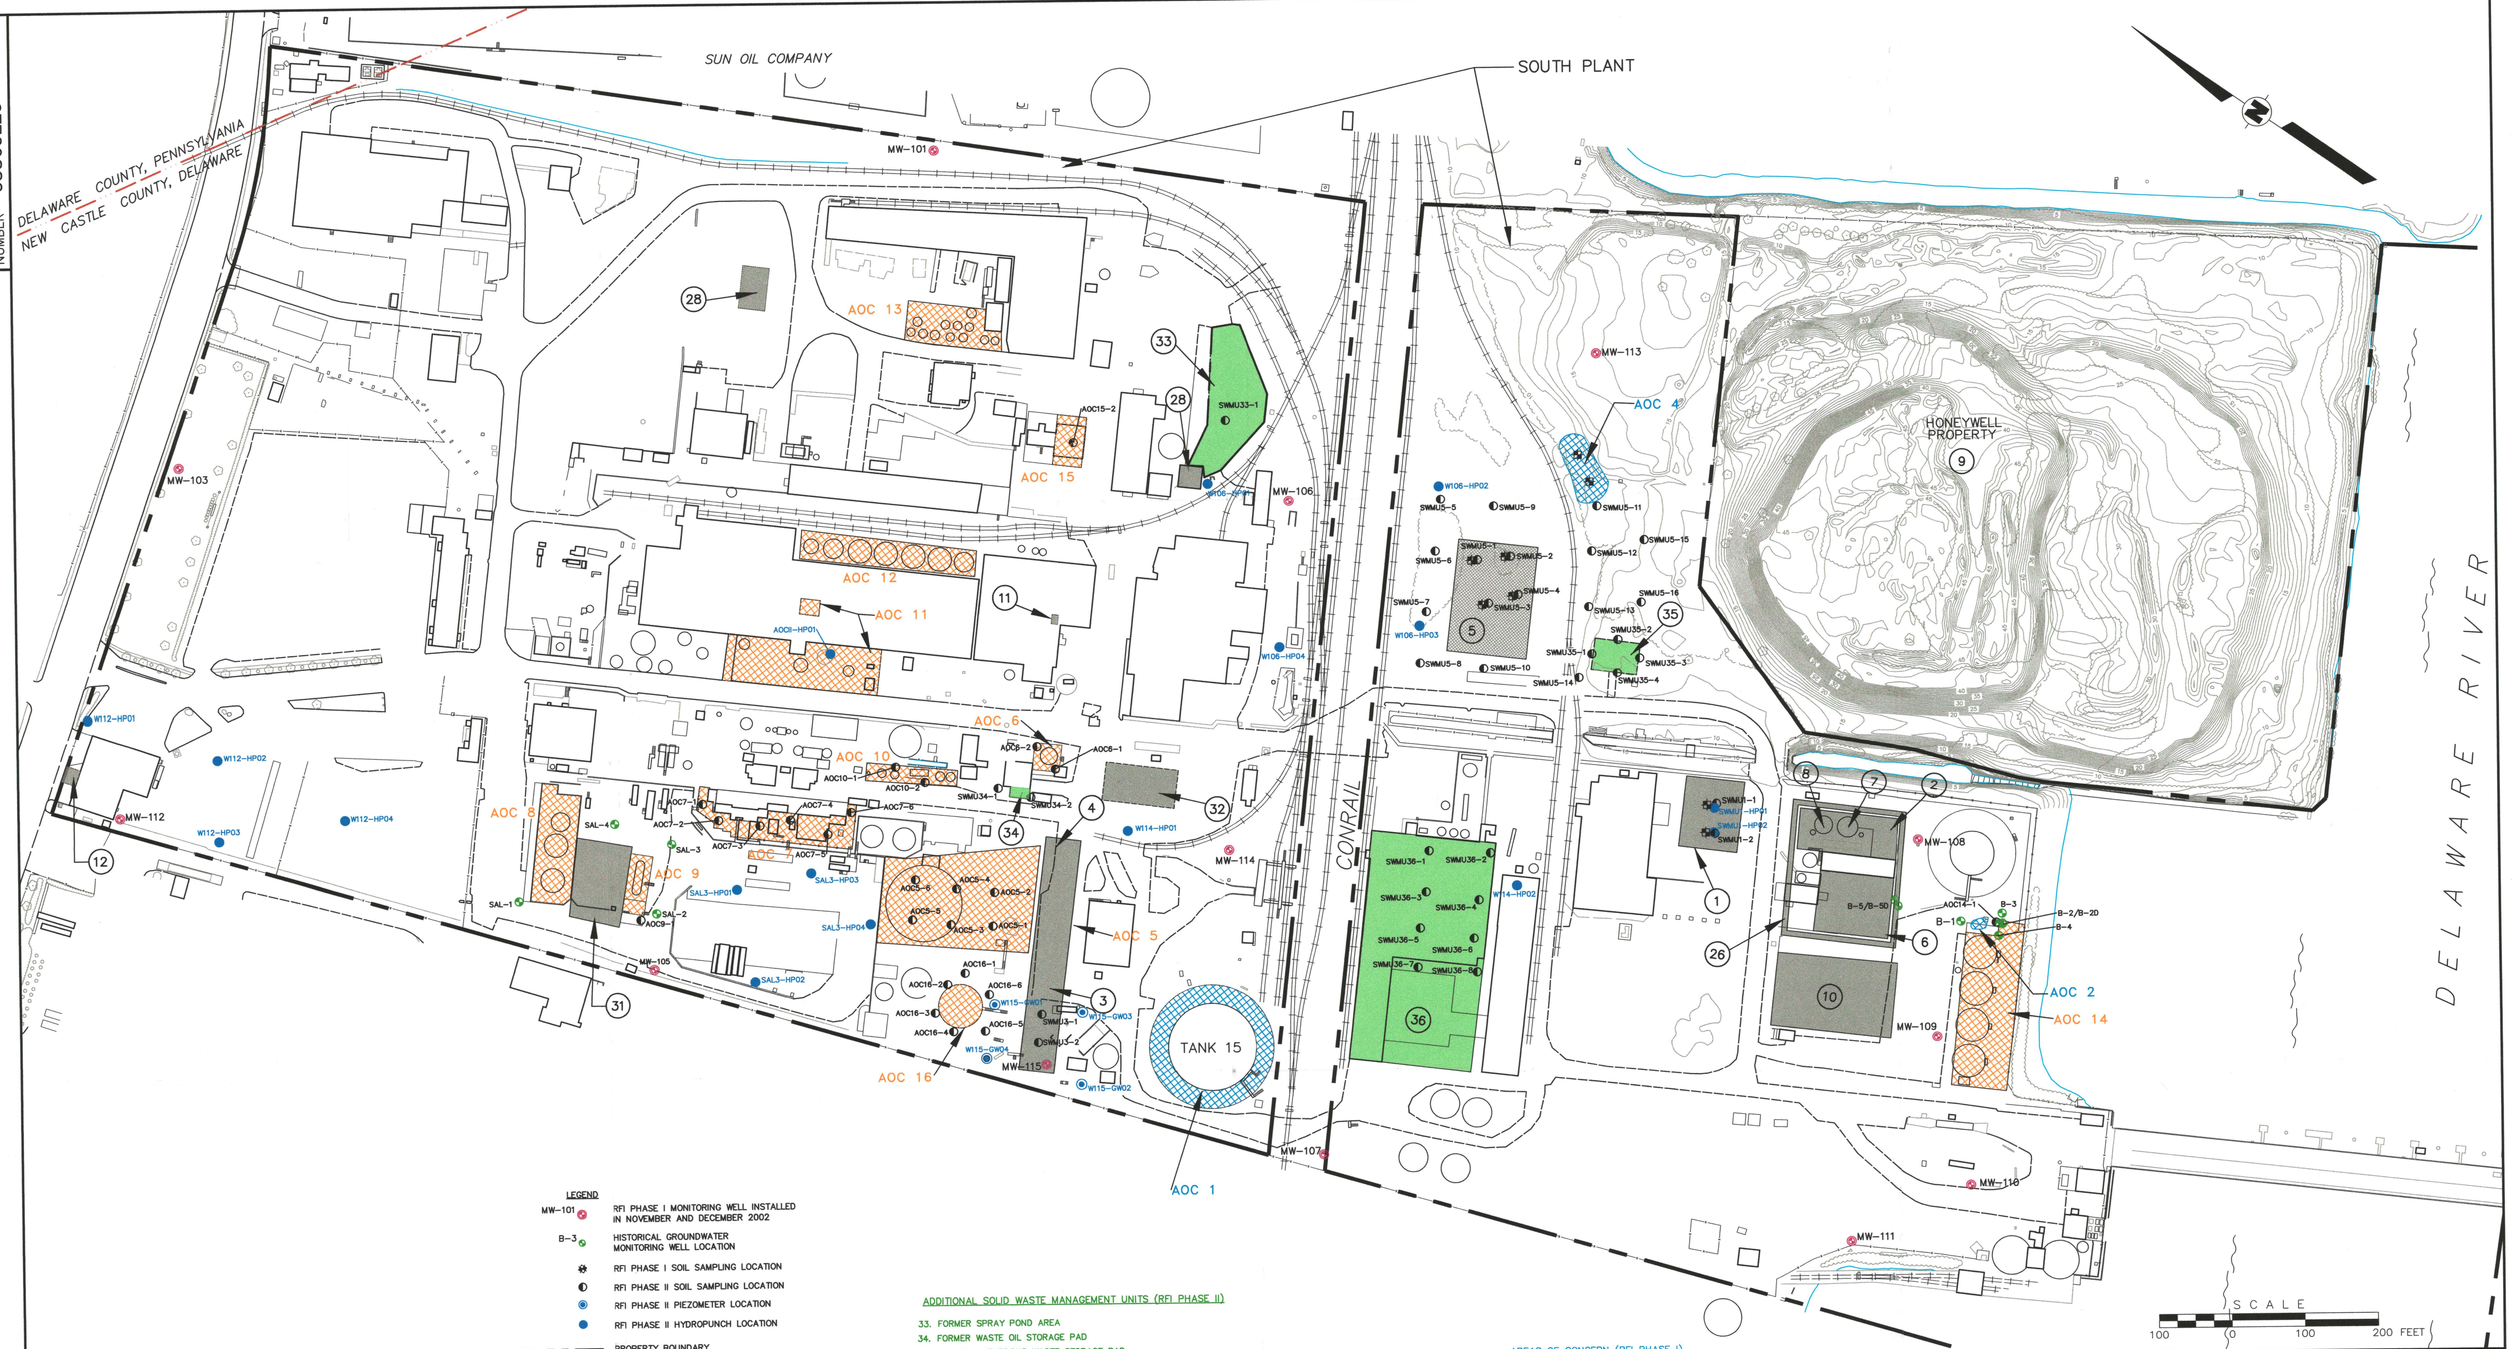

LEGEND

- MW-101 — RFI PHASE I MONITORING WELL INSTALLED IN NOVEMBER AND DECEMBER 2002
- B-3 — HISTORICAL GROUNDWATER MONITORING WELL LOCATION
- RFI PHASE I SOIL SAMPLING LOCATION
- RFI PHASE II SOIL SAMPLING LOCATION
- RFI PHASE II PIEZOMETER LOCATION
- RFI PHASE II HYDROPUNCH LOCATION
- PROPERTY BOUNDARY
- TOPOGRAPHIC CONTOURS
- RFI PHASE I SOLID WASTE MANAGEMENT UNITS
- RFI PHASE II SOLID WASTE MANAGEMENT UNITS
- RFI PHASE I AREA OF CONCERN (AOC)
- RFI PHASE II AREA OF CONCERN (AOC)

NOTE

1. FACILITY GRID IS BASED ON DELAWARE STATE PLANE MERIDIAN, NAD 27.

REFERENCE: EARTH SCIENCES CONSULTANTS, INC. DRAWING NO. 5455415.

ADDITIONAL SOLID WASTE MANAGEMENT UNITS (RFI PHASE II)

33. FORMER SPRAY POND AREA
34. FORMER WASTE OIL STORAGE PAD
35. FORMER HAZARDOUS WASTE STORAGE PAD
36. FORMER ALUM PLANT AREA/DEBRIS STAGING AREA

ADDITIONAL AREAS OF CONCERN (RFI PHASE II)

AOC 5 – FORMER SULFUR STORAGE TANK SPILL
AOC 6 – FORMER ABOVEGROUND FUEL STORAGE TANK A
AOC 7 – FORMER SULFURIC ACID PLANT–UNPAVED AREA
AOC 8 – FORMER SPENT SULFURIC ACID LOADING/UNLOADING AREA SUMPS
AOC 9 – FORMER SPENT SULFURIC ACID STORAGE AREA SUMPS
AOC 10 – FORMER SULFURIC ACID PLANT AREA – ACID AND CAUSTIC STORAGE TANK AREA SUMPS
AOC 11 – FORMER CONTACT SULFURIC ACID PLANT AREA A – AST AREA SUMPS AND BUILDING SUMP
AOC 12 – FORMER CONTACT SULFURIC ACID PLANT AREA B – AST AREA SUMPS
AOC 13 – FORMER PHOTOSALTS PLANT STORAGE TANK AREA SUMPS
AOC 14 – FORMER SULFURIC ACID STORAGE TANK AREA SUMP
AOC 15 – FORMER ACID LOADING/UNLOADING AREA SUMPS
AOC 16 – FORMER ABOVEGROUND FUEL OIL STORAGE TANK C

AREAS OF CONCERN (RFI PHASE I)

AOC 1 – TANK 15 SPILL AREA
AOC 2 – ACID SPILL AREA
AOC 4 – CONRAIL FUEL SPILL AREA

SOLID WASTE MANAGEMENT UNITS (RFI PHASE I)

1. NORTH PHOSPHORIC ACID POND
2. SOUTH PHOSPHORIC ACID POND
3. RED MUD SLURRY POND A
4. RED MUD SLURRY POND B
5. SPAR BUILDING STORAGE AREA
6. SOUTH TREATMENT PLANT, DRUM STORAGE
7. EFFLUENT CLARIFIER
8. EFFLUENT CLARIFIER
10. SOUTH WASTE TREATMENT STORAGE PAD
11. WASTE OIL AST
12. WASTE OIL UST
26. SOUTH WASTE TREATMENT PLANT
28. HYPO MUDS ACCUMULATION (2 AREAS)
31. FORMER SPENT ACID LAGOON
32. FORMER UST AREA

REVISIONS

REV.	DESCRIPTION	DATE	APPROVED

CUMMINGS RITER CONSULTANTS, INC.
CORPORATE HEADQUARTERS
10 Duff Road
Duff Office Center, Suite 500
Pittsburgh, PA 15235
(412) 241-4500
Fax: (412) 241-7500

FIGURE 2-3

SOIL SAMPLE LOCATION MAP

DELAWARE VALLEY WORKS (SOUTH PLANT)
CLAYMONT, DELAWARE

PREPARED FOR
GENTEK, INC.
PARSIPPANY, NEW JERSEY

SIZE E | SCALE: 1" = 100' | REV. –

DRAWN BY: T.N. Fitzroy DATE: 4-17-07
CHECKED BY: M.J. Valentine DATE: 6-15-07
APPROVED BY: R.C. Hendricks DATE: 6-15-07

DRAWING NUMBER 03360E20

PLOT SCALE: 1=1