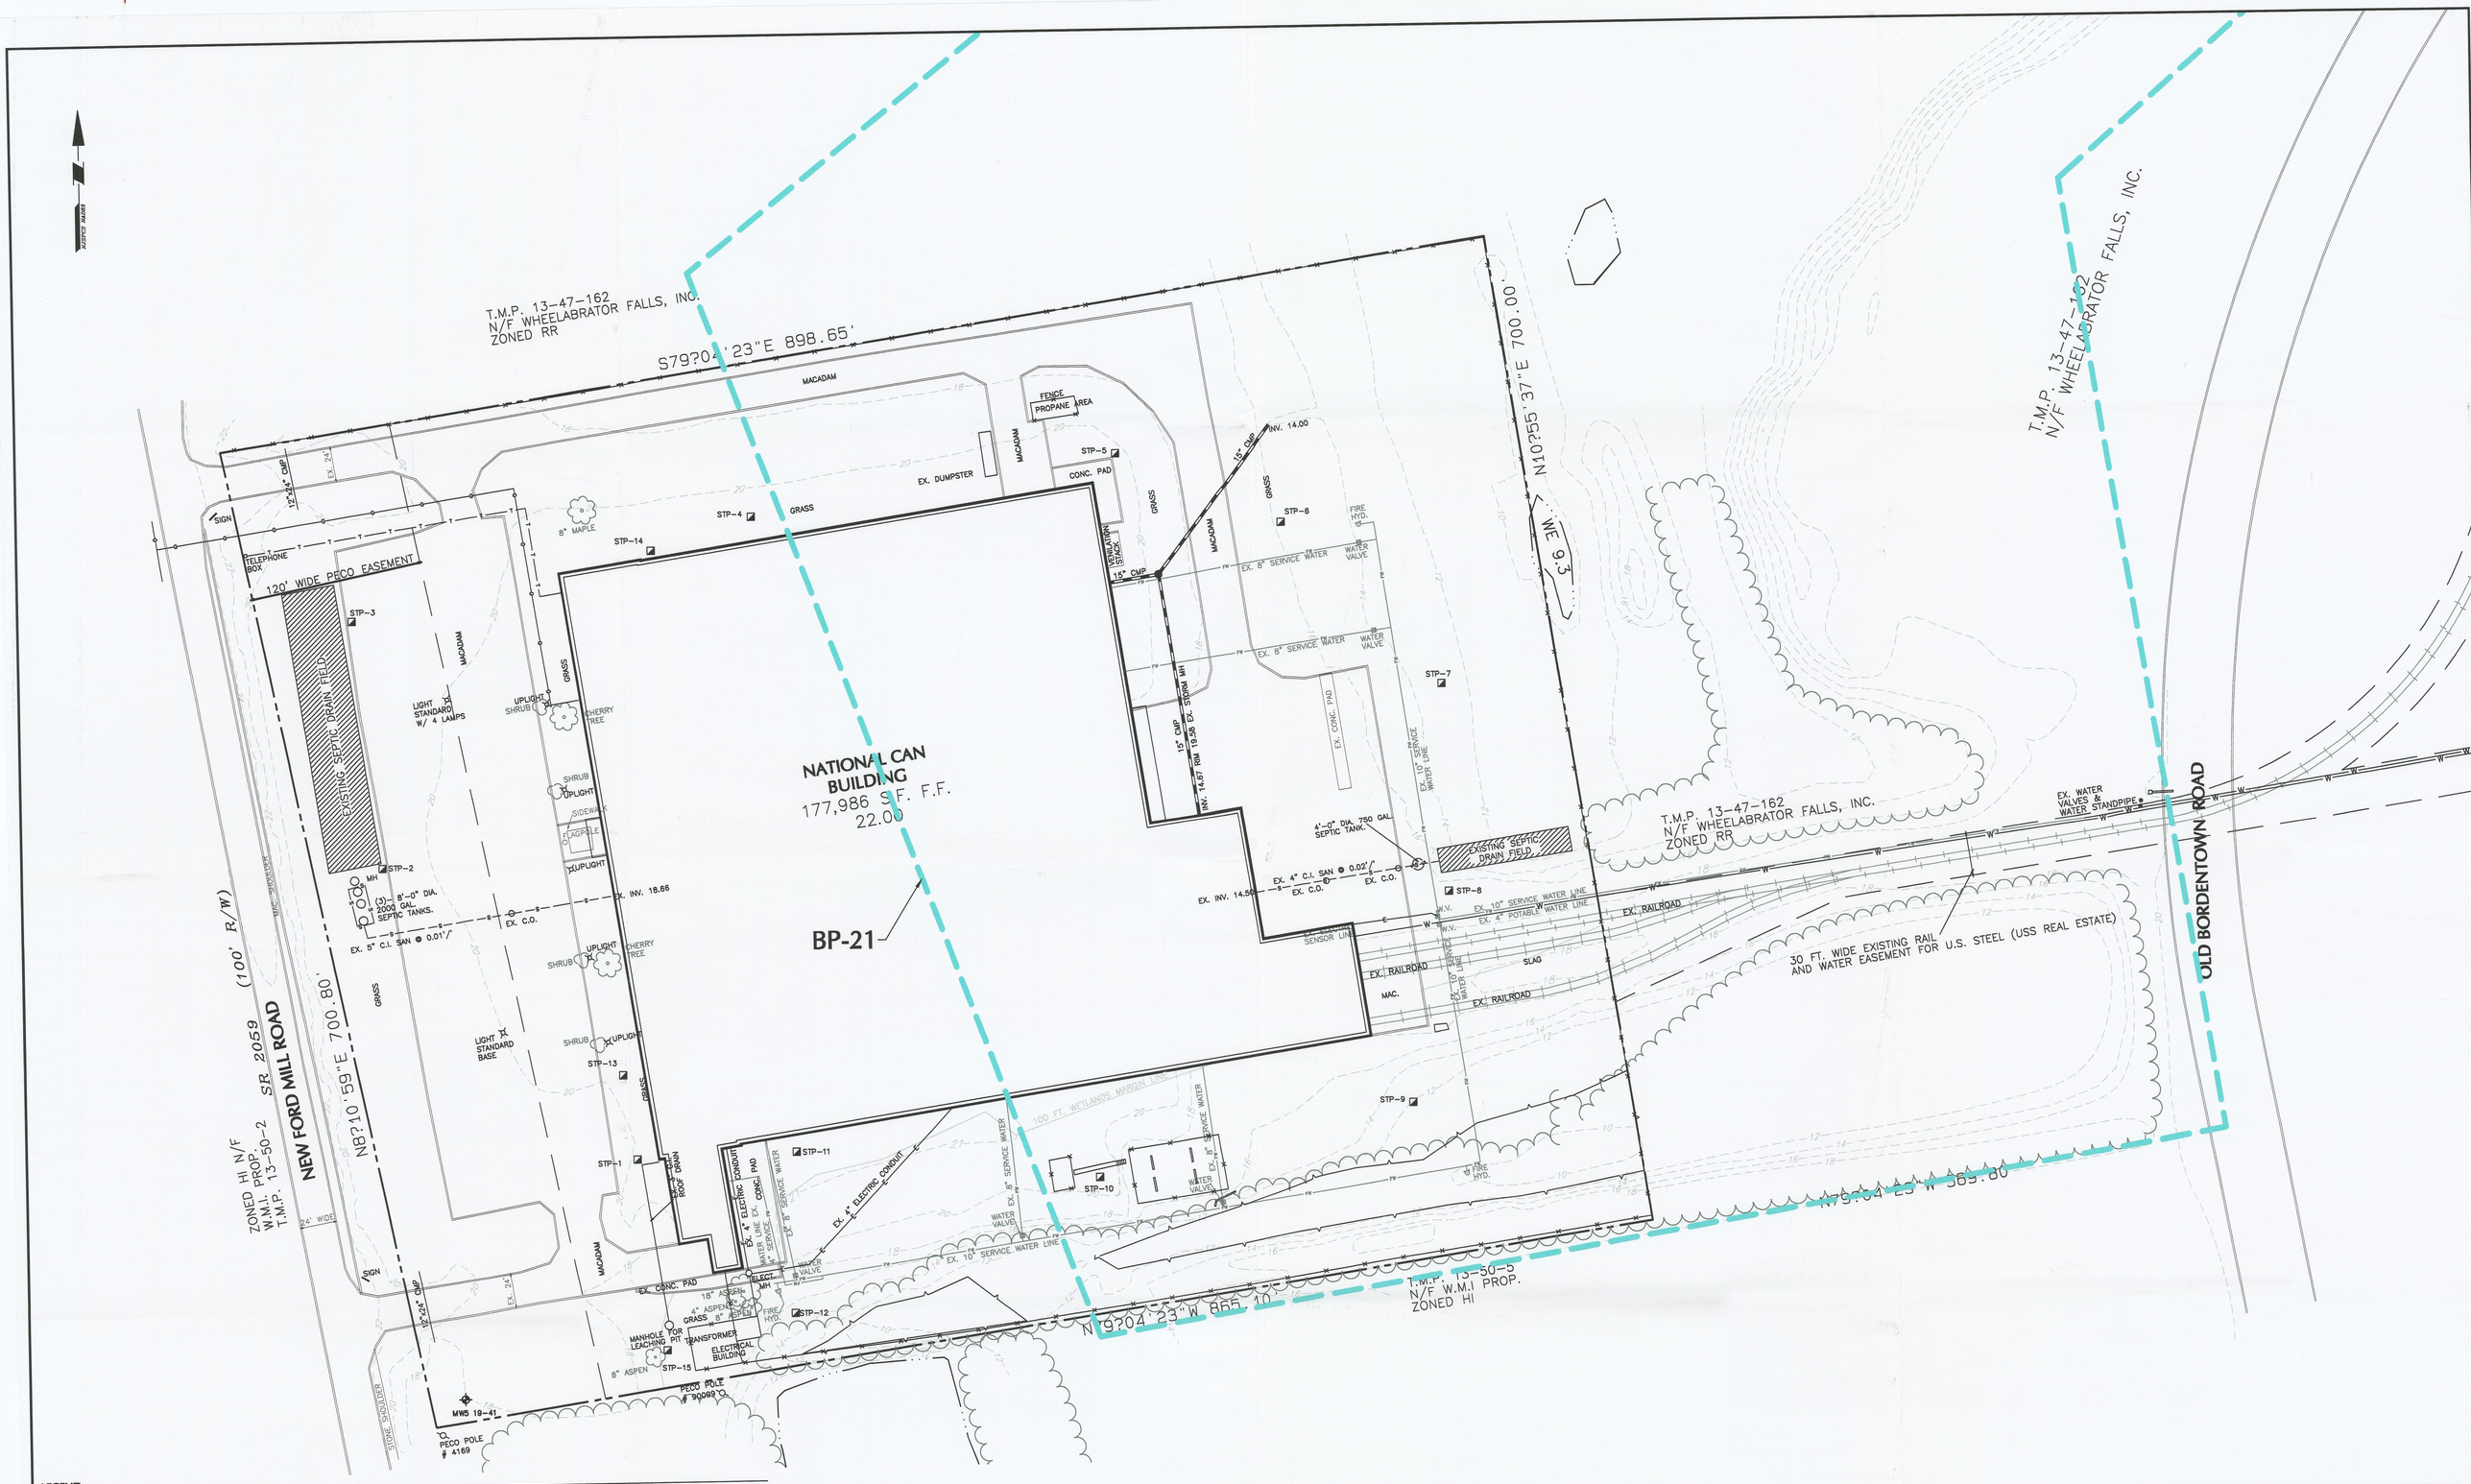

LEGEND

- PROPERTY BOUNDARY
- EXISTING BUILDING
- CURB
- FENCE
- TOPO
- TREELINE
- EDGE OF WATER
- RAILROAD TRACKS
- EASEMENT
- WATER LINE
- FIRE WATER LINE
- GAS LINE
- STORMWATER PIPING
- SANITARY LINE
- TELEPHONE LINE
- ELECTRIC LINE
- WETLANDS
- DRAIN FIELD
- APPROXIMATE BORROW PIT (BP-21) BOUNDARY
- TREE
- MONITORING WELL LOCATION
- TEST PIT LOCATION

50 0 25 50
SCALE IN FEET

LANGAN
ENGINEERING & ENVIRONMENTAL SERVICES
Mailing Address: P.O. Box 1569 Doylestown, PA 18901-0219
Shipping Address: Stone Manor Corporate Center 2700 Kelly Road, Suite 200 Warrington, PA 18976
T: 215.491 6500 F: 215.491 6501 www.langan.com
NEW JERSEY PENNSYLVANIA NEW YORK CONNECTICUT FLORIDA NEVADA
NJ Certificate of Authorization No: 24GA27996400

Project
KEYSTONE INDUSTRIAL PORT COMPLEX
FAIRLESS HILLS PENNSYLVANIA

Drawing Title
Sample Location Plan with Utility Overlay

Project No.	2614001
Date	12/05/07
Scale	1" = 50'
Drn. By	TAB
Last Revised	12/12/07

Drawing No. 4 Of