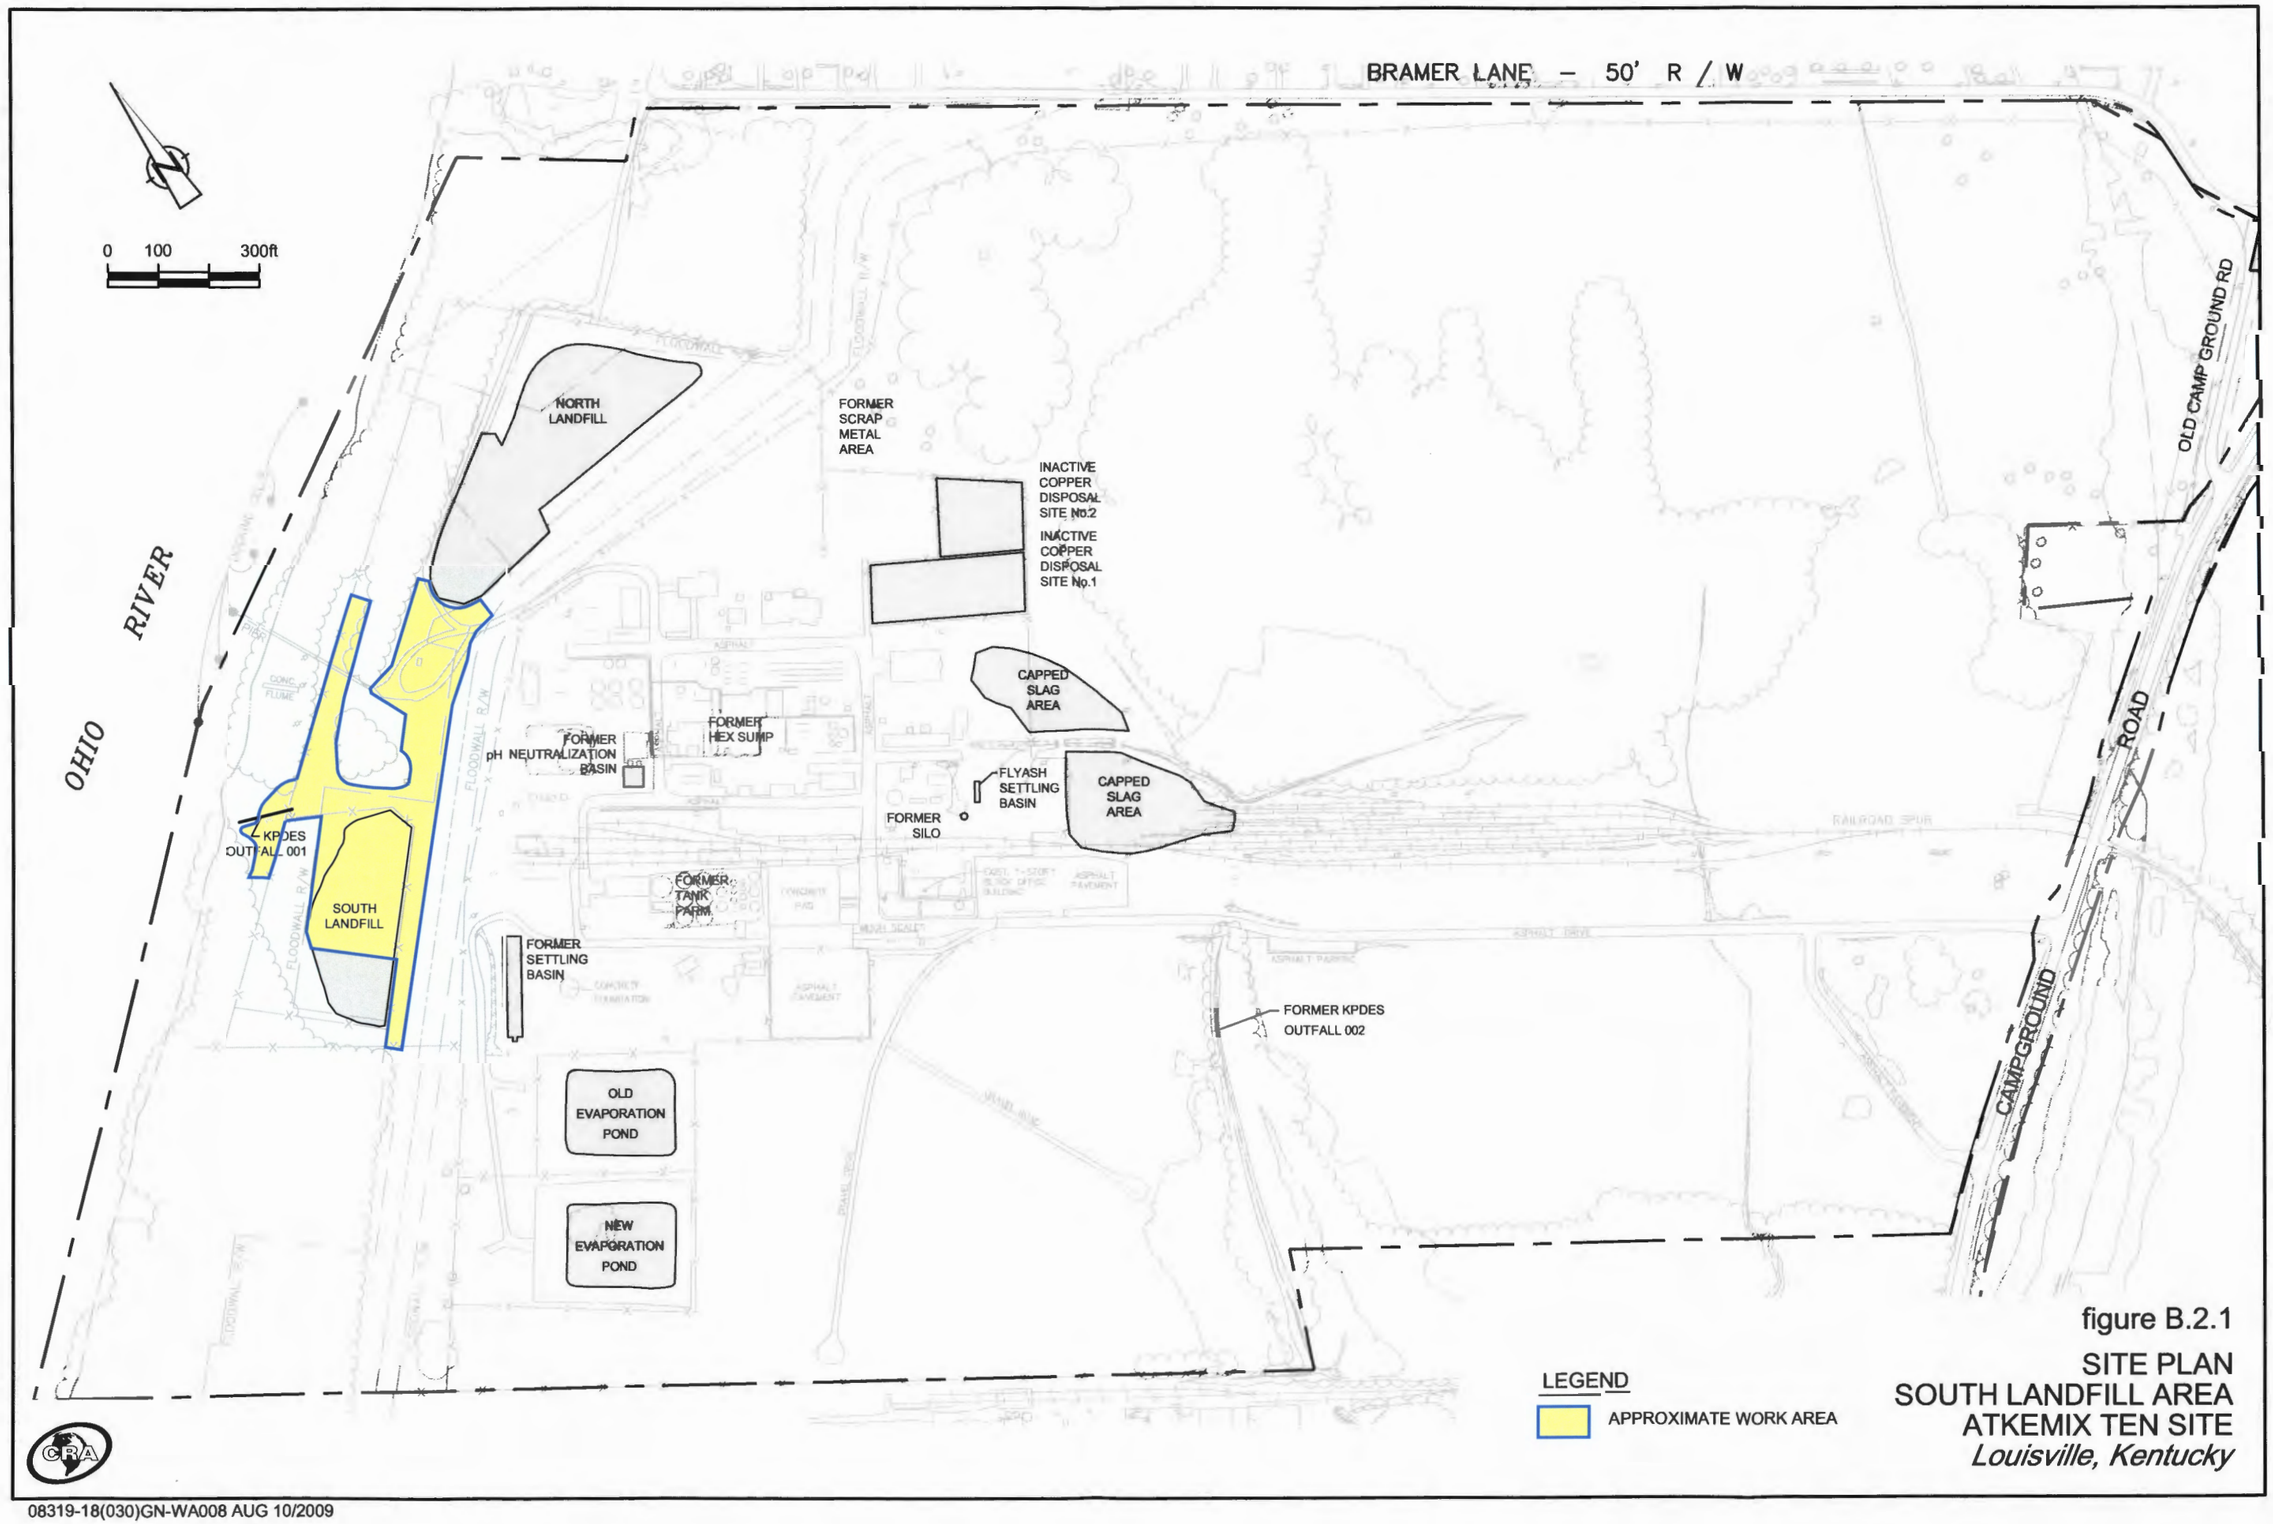

figure B.2.1

SITE PLAN
SOUTH LANDFILL AREA
ATKEMIX TEN SITE
Louisville, Kentucky

08319-18(030)GN-WA008 AUG 10/2009

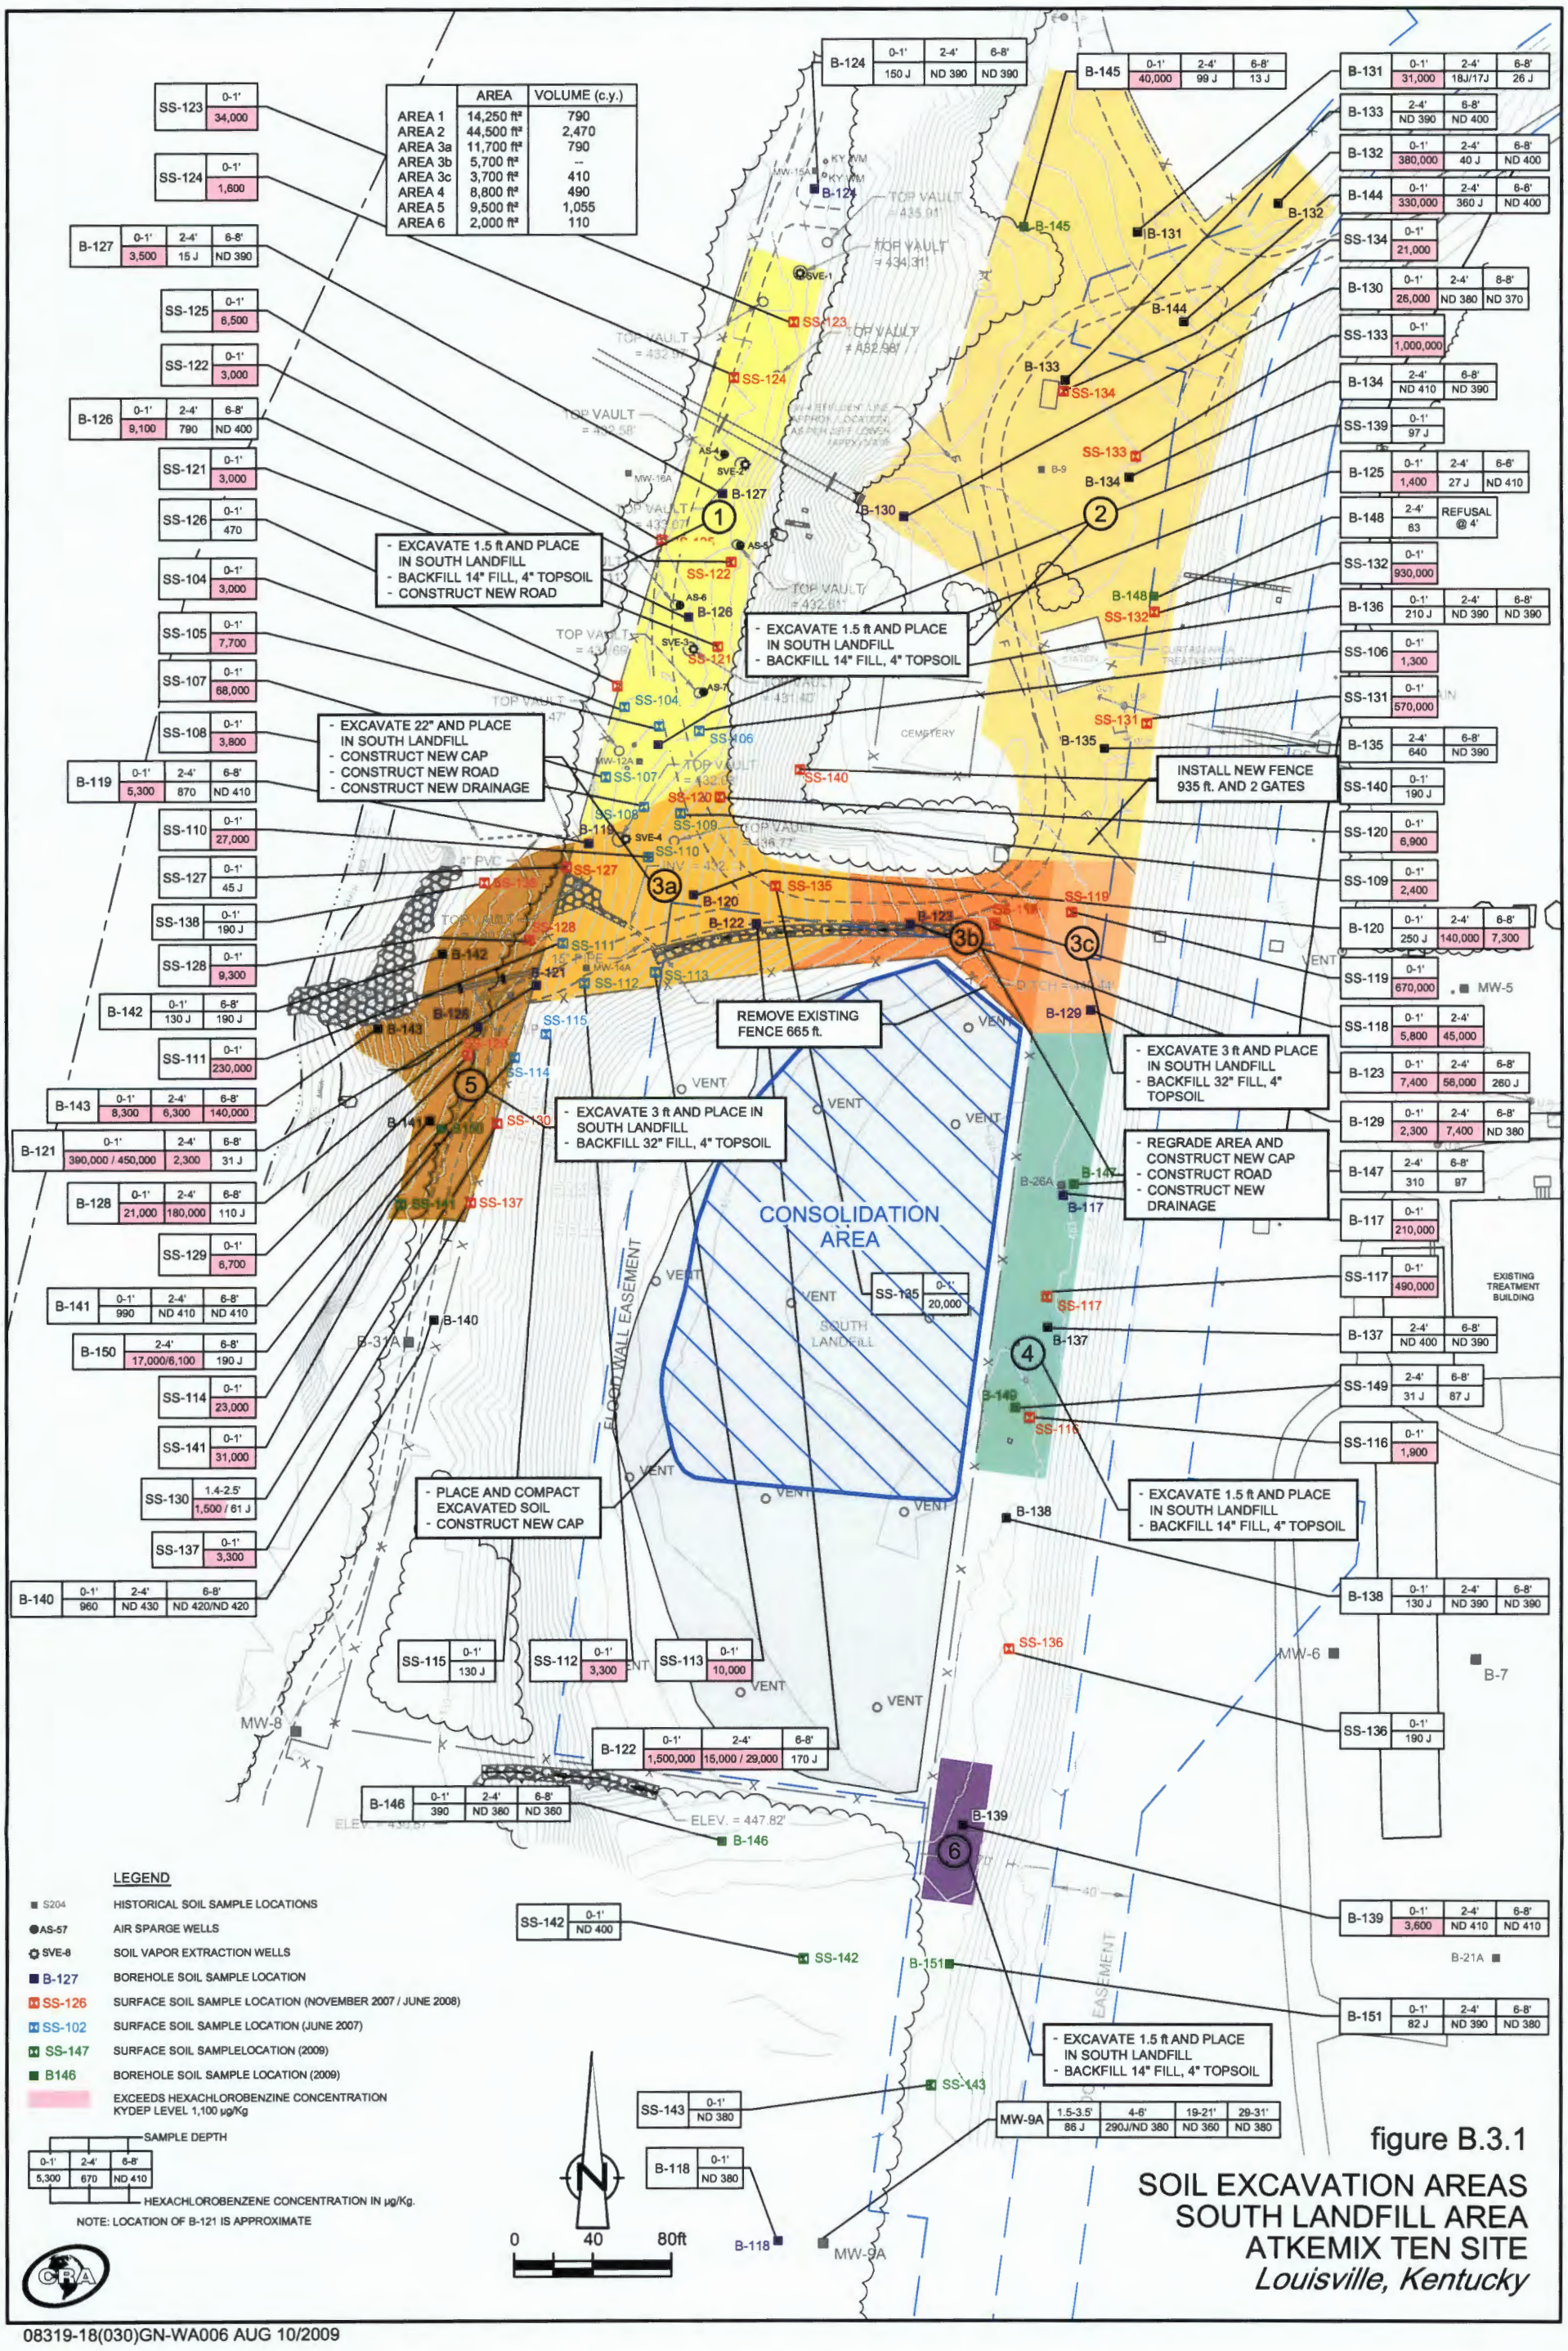

figure B.3.1

SOIL EXCAVATION AREAS
SOUTH LANDFILL AREA
ATKEMIX TEN SITE
Louisville, Kentucky

08319-18(030)GN-WA006 AUG 10/2009

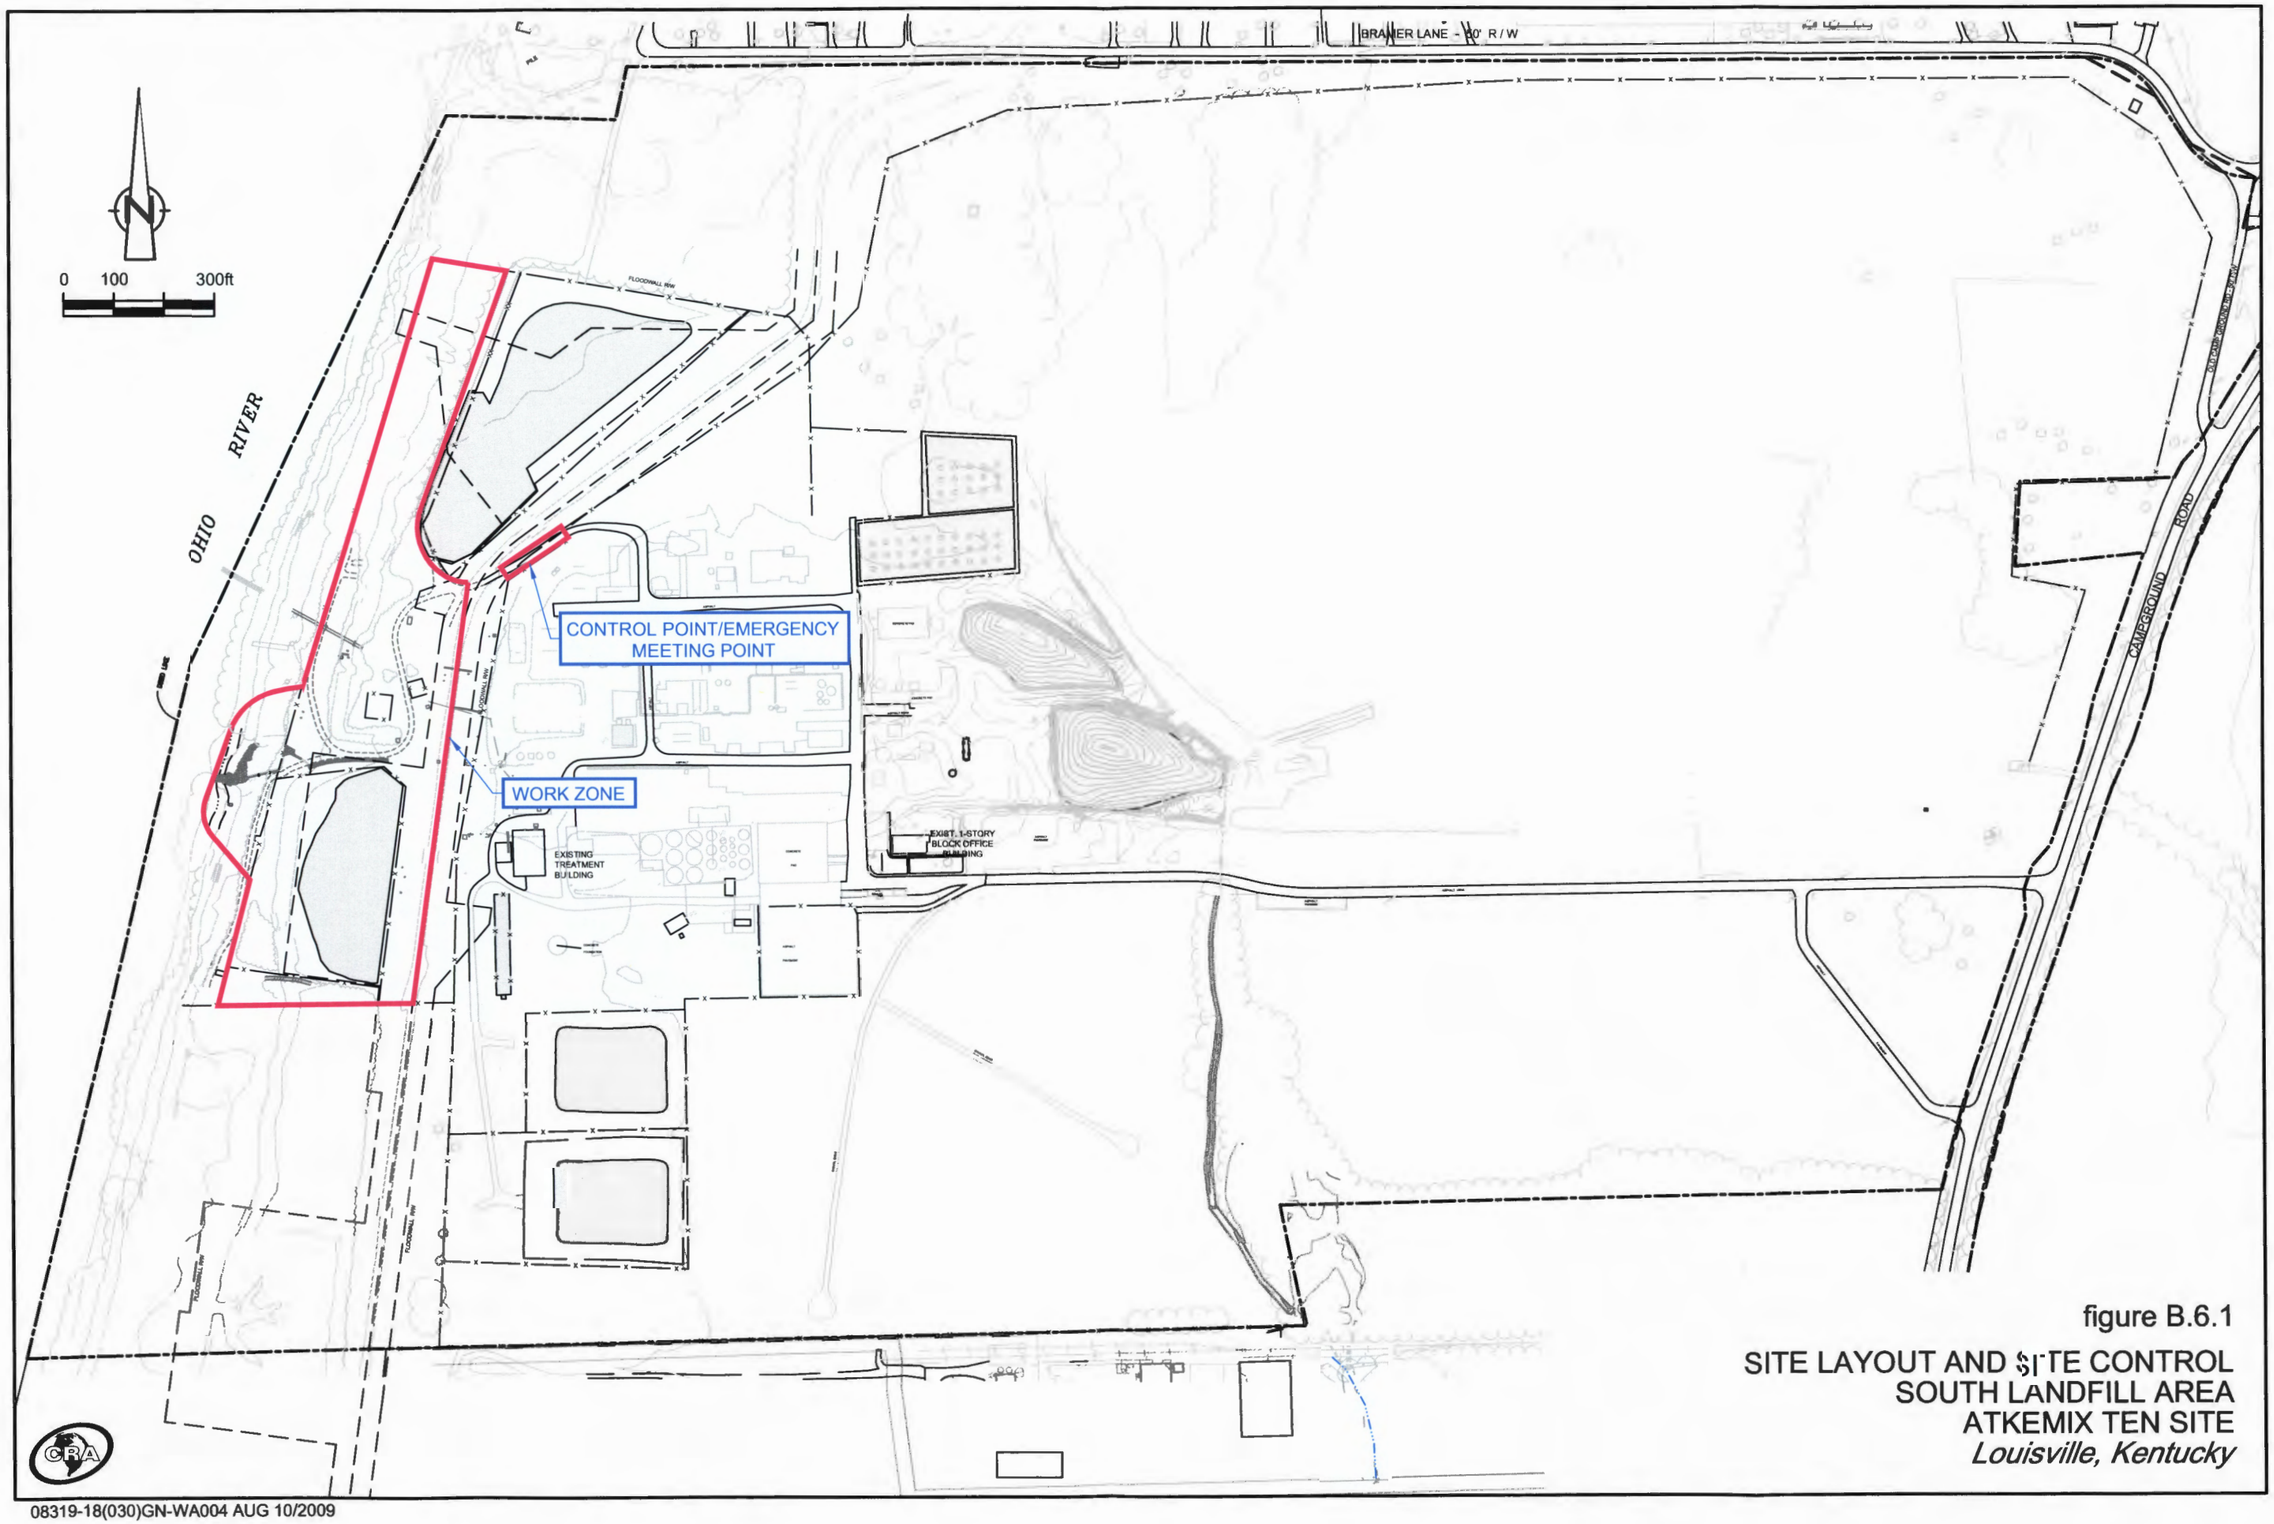

figure B.6.1

SITE LAYOUT AND SITE CONTROL
SOUTH LANDFILL AREA
ATKEMIX TEN SITE
Louisville, Kentucky

08319-18(030)GN-WA004 AUG 10/2009