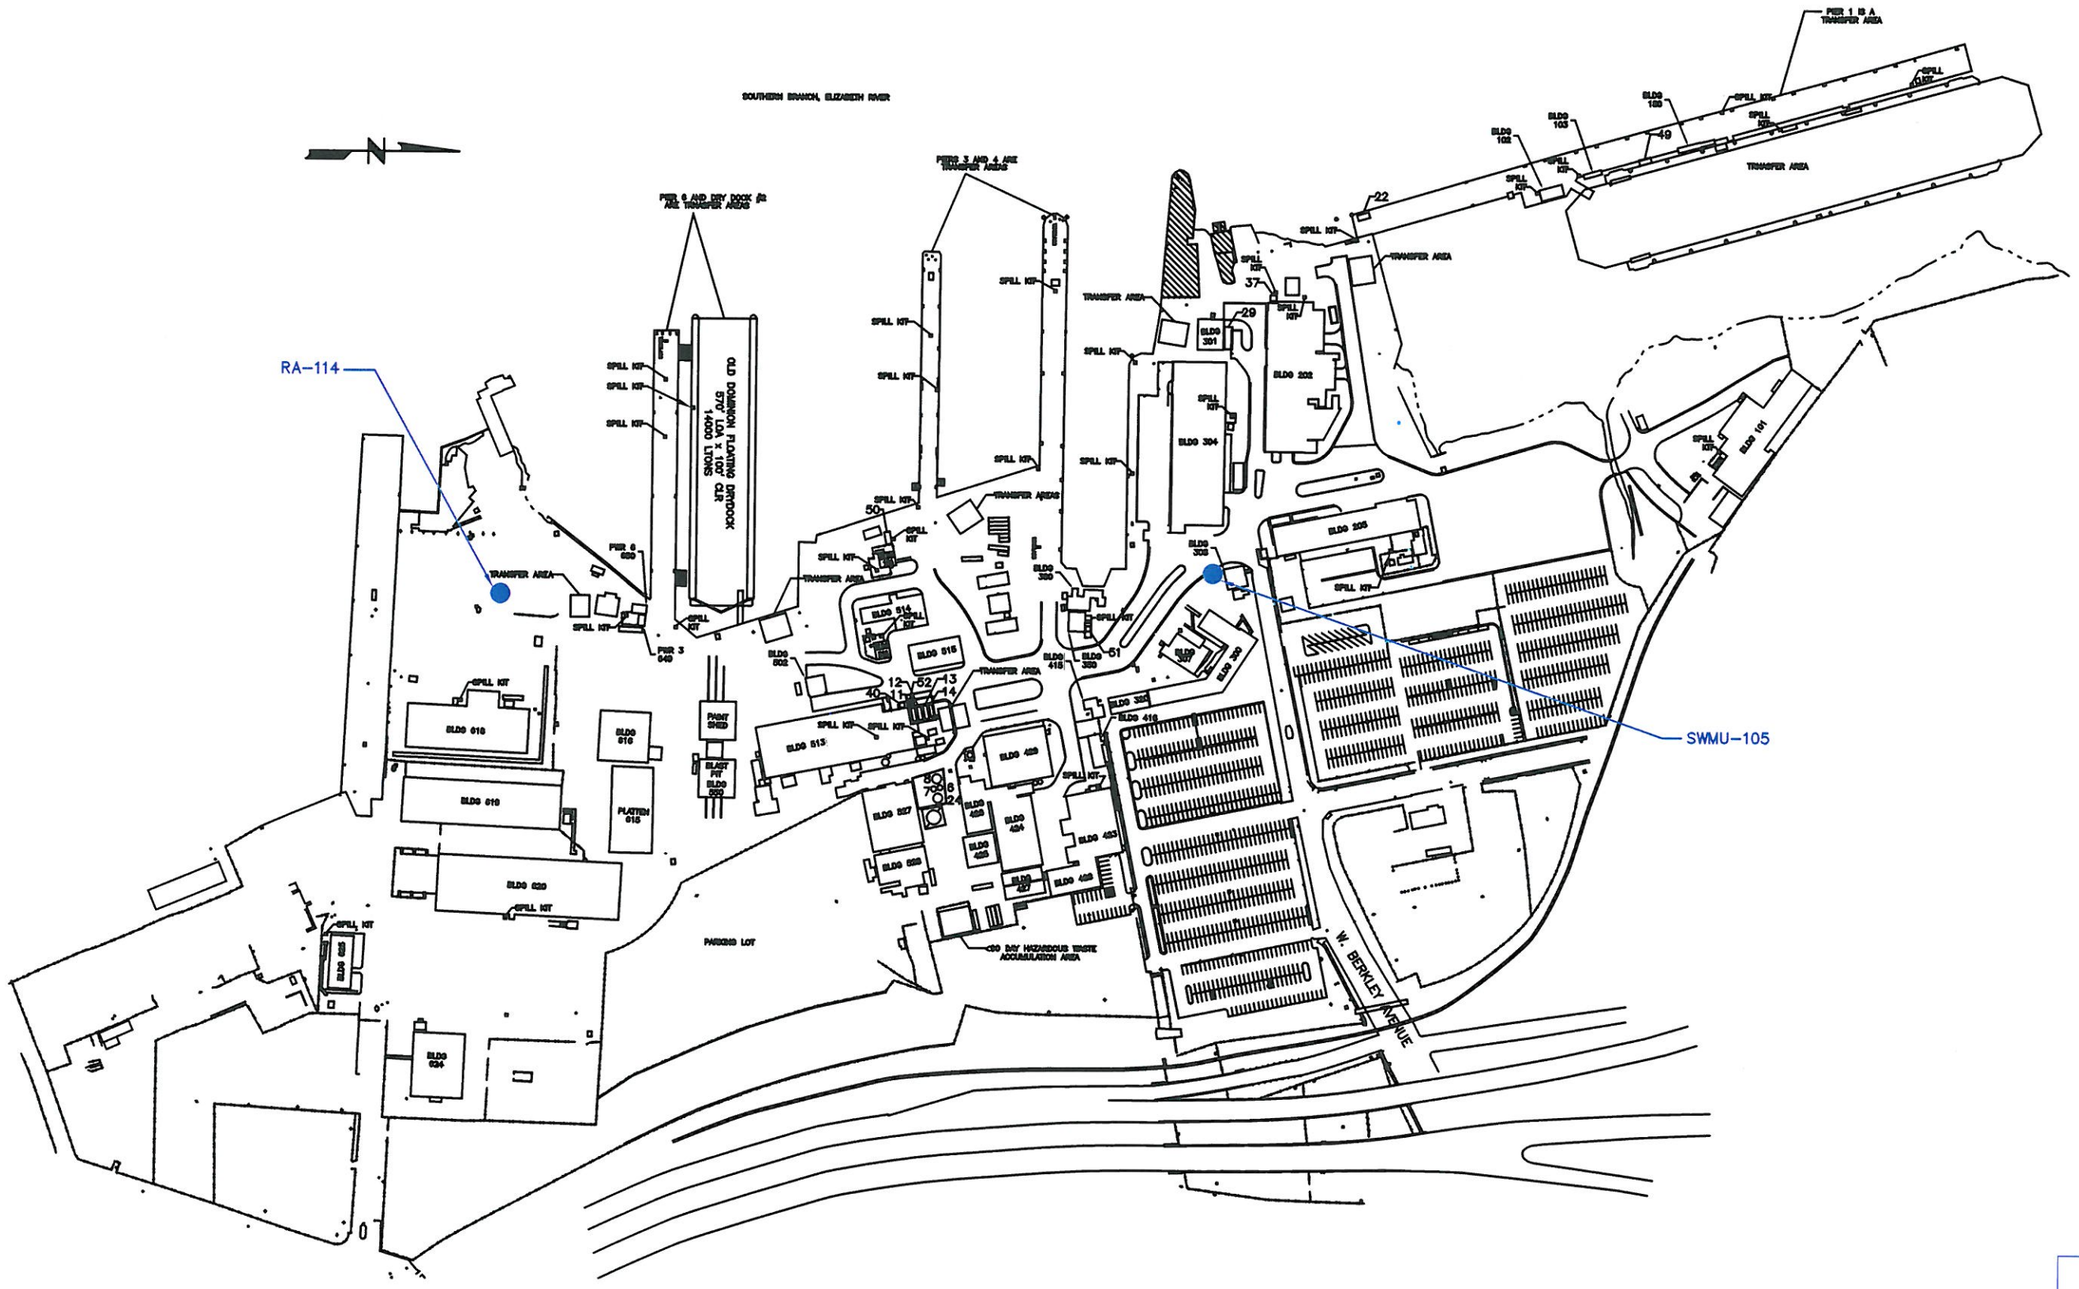

SITE PLAN		
BAE SYSTEMS, NORFOLK SHIP REPAIR		
DRAWN BY: SRB	ACAD FILE: SITE_PLAN	
09/2011		