TAG	CLASS OF EQUIPMENT	TYPICAL MODEL	MOUNTING OR ARRANGEMENT	ELEC. HEATING REQ'TS KW	VOLTS	PHASE	CYCLE	DIMENSIONS LENGTH	DEPTH	HEIGHT	ADDITIONAL REQUIREMENTS AND ACCESSORIES
SLH-1	SILL-LINE HEATER	CHROMALOX SLH-321	WALL	2.1	265	1	60	38"	5¼"	24"	INTEGRAL THERMOSTAT
SLH-2	SILL-LINE HEATER	CHROMALOX SLH-428	WALL	2.8	265	1	60	50"	5½"	24"	
SLH-3	SILL-LINE HEATER	CHROMALOX SLH-642	WALL	4.2	265	1	60	74"	5¼"	24"	
SLH-4	SILL-LINE HEATER	CHROMALOX SLS-818	WALL	1.8	265	1	60	98"	3"	11"	
SLH-5	SILL-LINE HEATER	CHROMALOX SLM-414	WALL	1.4	265	1	60	50"	4¼"	14"	
SLH-6	SILL-LINE HEATER	CHROMALOX SLM-828	WALL	2.8	265	1	60	98"	4¼"	14"	
SLH-7	SILL-LINE HEATER	CHROMALOX SLS-511	WALL	1.1	265	1	60	62"	3"	11"	
UWH-1	UTILITY WALL HEATER	CHROMALOX HVT-2411	WALL	1.0	120	1	60	26⅜	-	-	INTEGRAL THERMOSTAT

UNIT HEATER SCHEDULE

TAG	UH-1	UH-2	UH-3			CUH-1	CUH-2	CUH-3		
TYPE	HORIZ. BLOW	HORIZ. BLOW	HORIZ. BLOW			CAB	CAB	CAB		
MODEL No.	UB-32	UB-1002	UB-1502			CUH-5FB SER. 1000	CUH-5FB SER. 2000	CUH-5FB SER. 1000		
MOUNT	CEIL. BRKT	CEIL. BRKT	CEIL. BRKT			WALL	CEIL	WALL		
MIN. CFM	316	1180	1330			250	500	250		
FAN RPM	1550	1000	1000			1050	1050	1050		
MOTOR HP	1/70	1/20	1/20			F.R.	F.R.	F.R.		
ELEM. K.W.	3.0	10.0	15.0			4.0	5.0	3.0		

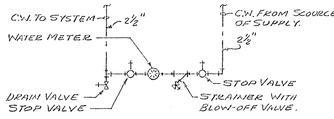

WATER SERVICE DETAIL
NOT TO SCALE

NOTES:

1. REFER TO CHROMALOX CATALOG FOR MODEL SHOWN.
2. HEATING ELEMENTS FOR EQUIPMENT ABOVE SHALL BE FOR 265V 60CY 1PH. OPERATION EXCEPT, UH-2, & UH-3, SHALL BE FOR 265V-60CY-3PH. OPERATION.
3. UH-1, UH-2, & UH-3 SHALL BE EQUIPPED WITH STEP DOWN TRANSFORMER, POWER RELAY, & THERMOSTAT.

DUCT HEATER SCHEDULE

TAG	DH-1	DH-2	DH-3	
TYPE	COIL	COIL	COIL	
MODEL				
MOUNT	IN DUCT	IN DUCT	IN DUCT	
ELEM. K.W.	40.0	100.0	30.0	
VOLTS	460	460	460	
PHASE	3	3	3	
LENGTH	12"	46½"	32"	
DEPTH	AS REQUIRED			
HEIGHT	16"	34"	18"	

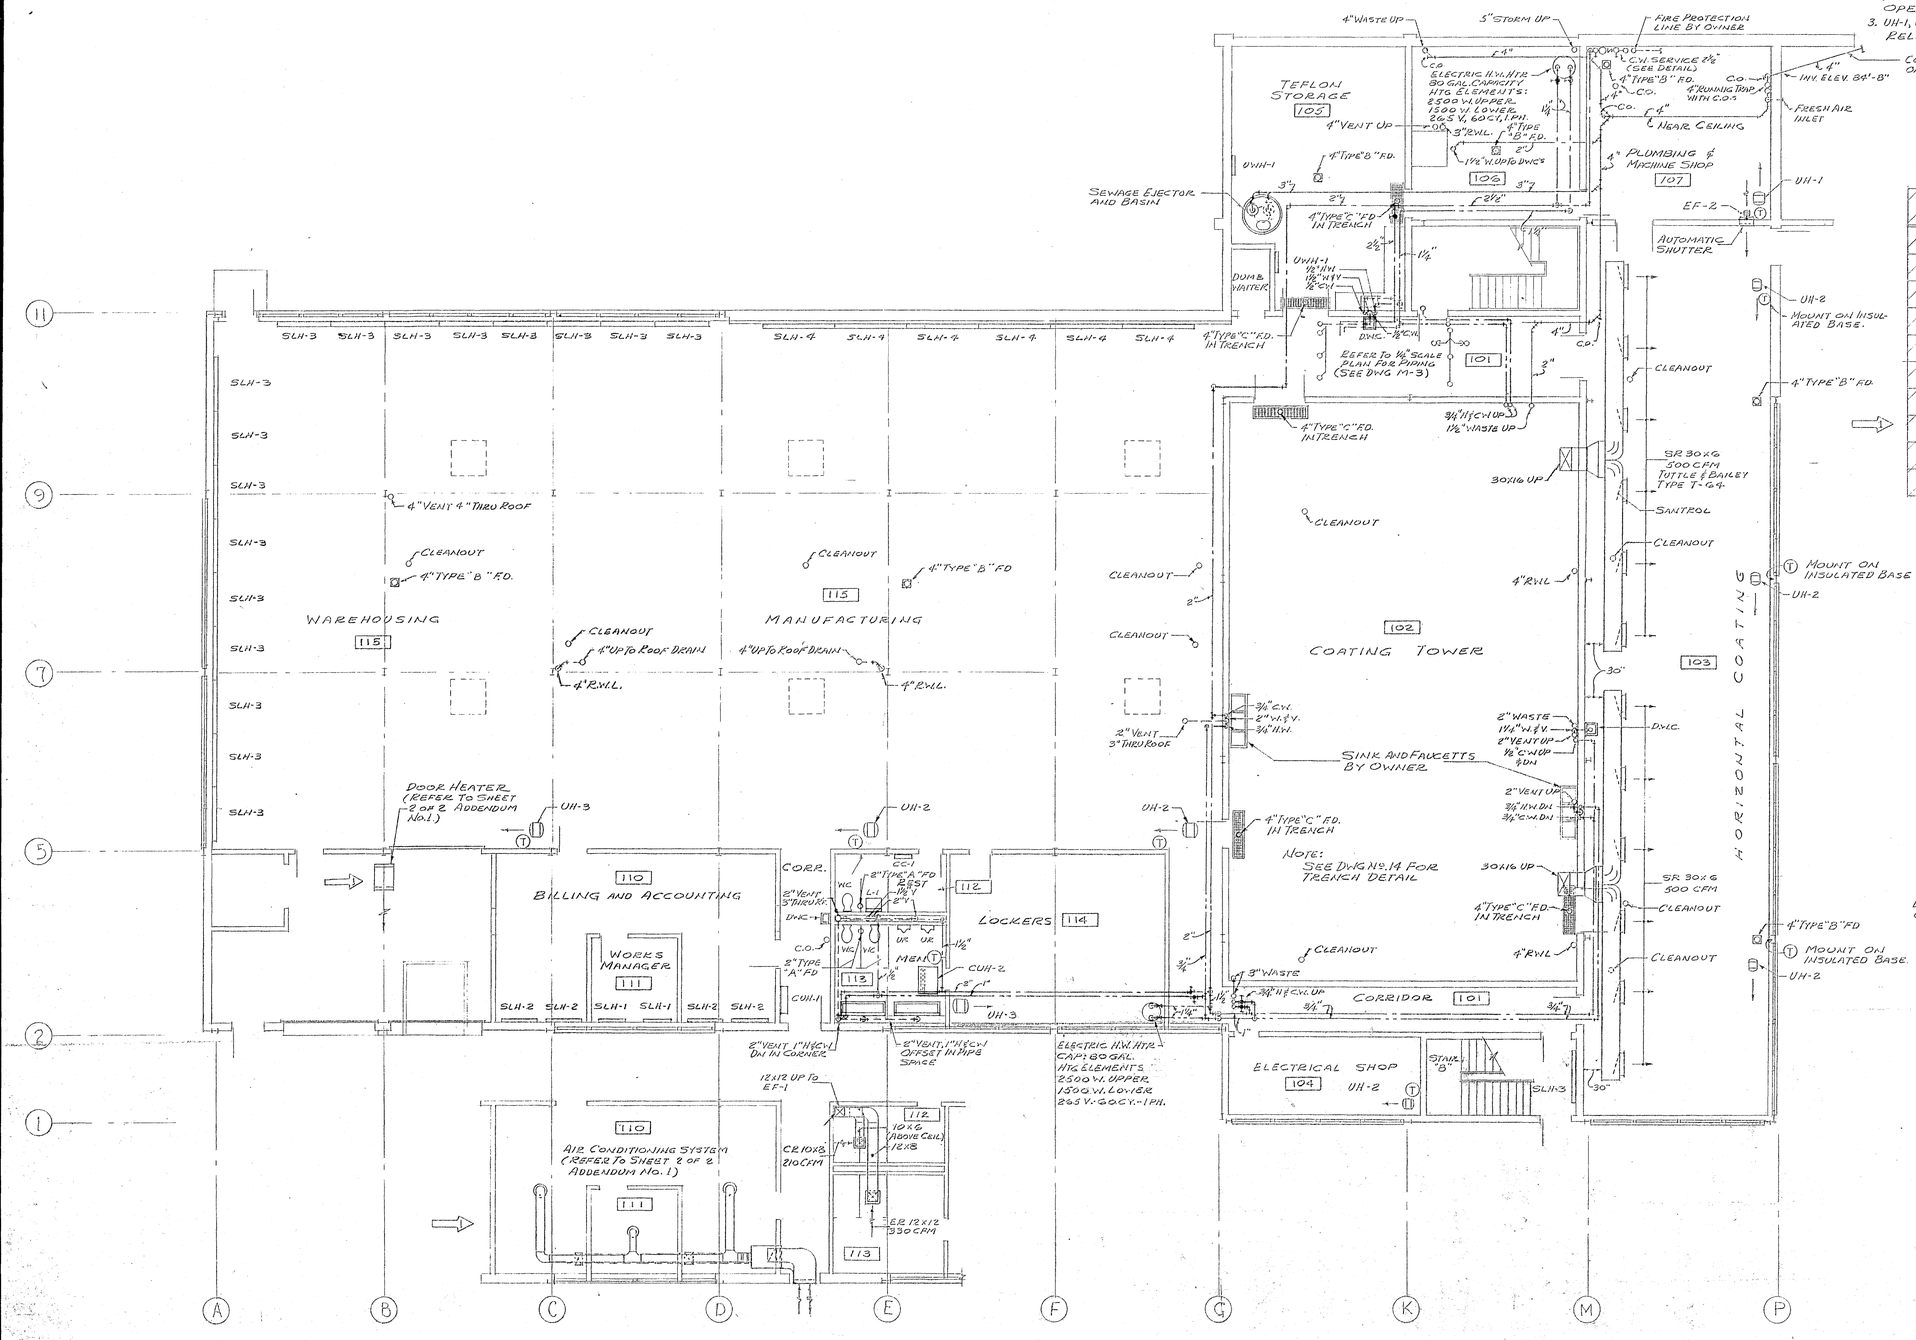

1ST FLOOR PLAN
SCALE: 1/8" = 1'-0"

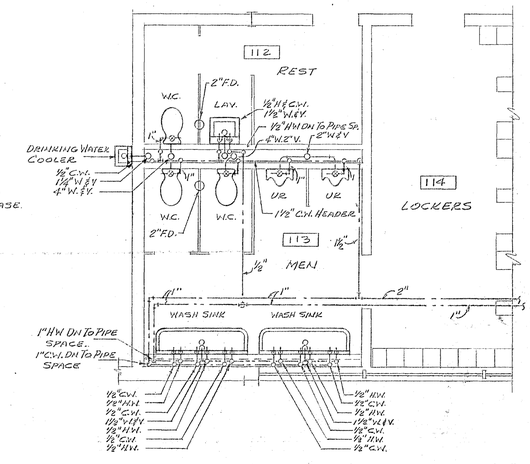

TOILET ROOM DETAIL
SCALE: 1/2" = 1'-0"

REVISIONS	No	DATE	DESCRIPTION
	1	8-19-66	GENERAL REVISIONS

FIRST FLOOR PLAN

ADDITION TO McCAFFREY STREET PLANT
DODGE FIBERS CORPORATION
HOOSICK FALLS NEW YORK

JOHN T. PERCY & ASSOCIATES
LATHAM, NEW YORK

DRAWN: R.E.H. | SCALE: AS NOTED
CHECKED: | DATE: JUNE 1, 1966

DFC - 2

M2