UNITED STATES
ENVIRONMENTAL PROTECTION AGENCY
REGION V
111 West Jackson Blvd.
CHICAGO, ILLINOIS 60604

REPLY TO ATTENTION OF:
RCRA ACTIVITIES

David Tice, Maintenance Supt.
Hamilton Industries
1316 18th Street P. O. Box 137
Two Rivers, Wisconsin 54241

RE: Interim Status Acknowledgement USEPA ID No. WI D000808398
FACILITY NAME: Hamilton Industries

Dear Mr. Tice:

This is to acknowledge that the U.S. Environmental Protection Agency (USEPA) has completed processing your Part A Hazardous Waste Permit Application. It is the opinion of this office that the information submitted is complete and that you, as an owner or operator of a hazardous waste management facility, have met the requirements of Section 3005(e) of the Resource Conservation and Recovery Act (RCRA) for interim status. However, should USEPA obtain information which indicates that your application was incomplete or inaccurate, you may be requested to provide further documentation of your claim for interim status. Our opinion will be reevaluated on the basis of this information.

The State of Wisconsin has received Phase I interim authorization under Section 3006 of RCRA. Because of this authorization you are required to comply with standards prescribed in the Wisconsin Administrative Code, NR-181, in lieu of the standards in 40 CFR 265. In addition, you are reminded that operating under interim status does not relieve you of the need to comply with other applicable Federal, State and local requirements.

The printout enclosed with this letter identifies the limit(s) of the process design capacities your facility may use during the interim status period. This information was obtained from the Part A permit application that was sent to USEPA. If you wish to handle new wastes, to change processes, to increase the design capacity of existing processes, or to change ownership or operational control of the facility, you may do so only as provided in 40 CFR 122.23 and as State regulations allow.

As stated in the first paragraph of this letter, you have met the requirements of 40 CFR 122.23; your facility may operate under interim status until such time as an RCRA permit is issued or denied. This will be preceded by a request from this office or the Wisconsin Department of Natural Resources for Part B of your application. Please contact Arthur Kawatachi of my staff at (312) 886-7449, if you have any questions concerning this letter or the enclosure.

Sincerely yours,

Karl J. Klepitsch Jr

Karl J. Klepitsch, Jr., Chief
Waste Management Branch

P. Kal 11/17/82
11/17/82

Enclosure

cc: Thomas R. Pearson, Vice President - Mfg.

new owner

Please print or type with ELITE type (12 characters per inch) in the unshaded areas only

Form Approved. OMB No. 2050-0028. expires 6-31-93
GSA No. 0246-EPA-OT

Please refer to the *instructions for Filing Notification* before completing this form. The information requested here is required by law (*Section 3010 of the Resource Conservation and Recovery Act*).

EPA Notification of Regulated Waste Activity

United States Environmental Protection Agency

Date Received (For Official Use Only)
AUG 27 1993

I. Installation's EPA ID Number (*Mark 'X' in the appropriate box*)

☐ A. First Notification ☒ B. Subsequent Notification (*complete item C*)

C. Installation's EPA ID Number: WID000608398

II. Name of Installation (*Include company and specific site name*)

HAMILTON SCIENTIFIC INC.

III. Location of Installation (*Physical address not P.O. Box or Route Number*)

Street: 1316 18TH STREET

RECEIVED OCT 1 0 1993 RECORDS CENTER

Street (continued):

City or Town: TWO RIVERS | State: WI | ZIP Code: 54241-

County Code: 036 | County Name: MANITOWOC

IV. Installation Mailing Address (*See instructions*)

Street or P.O. Box:

City or Town: | State: | ZIP Code: -

SEP 23 1993

V. Installation Contact (*Person to be contacted regarding waste activities at site*)

Name (*last*): TICE (*first*): DAVID

Job Title: SUPERINTENDENT | Phone Number (*area code and number*): 414-794-6326

VI. Installation Contact Address (*See instructions*)

A. Contact Address: Location [X] Mailing [X]

B. Street or P.O. Box:

City or Town: | State: | ZIP Code: -

VII. Ownership (*See instructions*)

A. Name of Installation's Legal Owner: APEX INC.

Street, P.O. Box, or Route Number: LIBERTY LANE

City or Town: HAMPTON | State: NH | ZIP Code: 03842-

Phone Number (*area code and number*): 603-926-5911

B. Land Type: P

C. Owner Type: P

D. Change of Owner Indicator: Yes [X] No [ ]

(Date Changed) Month 01 Day 01 Year 93

Please print or type with ELITE type (12 characters per inch) in the unshaded areas only

Form Approved. OMB No. 2050-0028. expires 6-31-93
GSA No. 0246-EPA-OT

ID - For Official Use Only

VIII. Type of Regulated Waste Activity *(Mark 'X' in the appropriate boxes. Refer to instructions.)*

A. Hazardous Waste Activity

1. Generator (See Instructions)
   - [X] a. Greater than 1000kg/mo (2,200 lbs.)
   - [ ] b. 100 to 1000 kg/mo (220 - 2,200 lbs.)
   - [ ] c. Less than 100 kg/mo (220 lbs.)
2. Transporter (Indicate Mode in boxes 1-5 below)
   - [ ] a. For own waste only
   - [ ] b. For commercial purposes

   Mode of Transportation
   - [ ] 1. Air
   - [ ] 2. Rail
   - [ ] 3. Highway
   - [ ] 4. Water
   - [ ] 5. Other - specify
3. [ ] Treater, Storer, Disposer (at installation) Note: A permit is required for this activity; see instructions.
4. Hazardous Waste Fuel
   - [ ] a. Generator Marketing to Burner
   - [ ] b. Other Marketers
   - [ ] c. Boiler and/or Industrial Furnace
     - [ ] 1. Smelter Deferral
     - [ ] 2. Small Quantity Exemption

     Indicate Type of Combustion Device(s)
     - [ ] 1. Utility Boiler
     - [ ] 2. Industrial Boiler
     - [ ] 3. Industrial Furnace
5. [ ] Underground Injection Control

B. Used Oil Fuel Activities

1. Off-Specification Used Oil Fuel
   - [ ] a. Generator Marketing to Burner
   - [ ] b. Other Marketer
   - [ ] c. Burner - Indicate device(s) - Type of Combustion Device
     - [ ] 1. Utility Boiler
     - [ ] 2. Industrial Boiler
     - [ ] 3. Industrial Furnace
2. [ ] Specification Used Oil Fuel Marketer (or On-site Burner) Who First Claims the Oil Meets the Specification

IX. Description of Regulated Wastes *(Use additional sheets if necessary)*

A. Characteristics of Nonlisted Hazardous Wastes. Mark 'X' in the boxes corresponding to the characteristics of nonlisted hazardous wastes your installation handles. *(See 40 CFR Parts 261.20 - 261.24)*

1. Ignitable *(D001)*	2. Corrosive *(D002)*	3. Reactive *(D003)*	4. Toxicity Characteristic *(D000)*	(List specific EPA hazardous waste number(s) for the Toxicity characteristic contaminant(s))			
X							

B. Listed Hazardous Wastes. (See 40 CFR 261.31 - 33. See instructions if you need to list more than 12 waste codes.)

1	2	3	4	5	6
D005	F003				
7	**8**	**9**	**10**	**11**	**12**

C. Other Wastes. (State or other wastes requiring a handler to have an I.D. number. See instructions.)

1	2	3	4	5	6

X. Certification

I certify under penalty of law that this document and all attachments were prepared under my direction or supervision in accordance with a system designed to assure that qualified personnel properly gather and evaluate the information submitted. Based on my inquiry of the person or persons who manage the system, or those persons directly responsible for gathering the information, the information submitted is, to the best of my knowledge and belief, true, accurate, and complete. I am aware that there are significant penalties for submitting false information, including the possibility of fine and imprisonment for knowing violations.

Signature	Name and Official Title *(type or print)*	Date Signed
David Tice	David Tice Superintendent	8-19-93

XI. Comments

Note: Mail completed form to the appropriate EPA Regional or State Office. (See Section III of the booklet for addresses.)

EPA

ACKNOWLEDGEMENT OF NOTIFICATION OF HAZARDOUS WASTE ACTIVITY
(VERIFICATION)

This is to acknowledge that you have filed a Notification of Hazardous Waste Activity for the installation located at the address shown in the box below to comply with Section 3010 of the Resource Conservation and Recovery Act *(RCRA)*. Your EPA Identification Number for that installation appears in the box below. The EPA Identification Number must be included on all shipping manifests for transporting hazardous wastes; on all Annual Reports that generators of hazardous waste, and owners and operators of hazardous waste treatment, storage and disposal facilities must file with EPA; on all applications for a Federal Hazardous Waste Permit; and other hazardous waste management reports and documents required under Subtitle C of RCRA.

EPA I.D. NUMBER → WID000608398 REACKNOWLEDGEMENT

AMERICAN HAMILTON
1316 18TH STREET
TWO RIVERS WI 54241

INSTALLATION ADDRESS → 1316 18TH STREET
TWO RIVERS WI 54241

EPA Form 8700-12B (4-80) 08/13/81

Please print or type with ELITE type (12 characters/in) in the unshaded areas only.

Approved OMB No. 158-S79016
G. No. 0246-EPA-OT

U.S. ENVIRONMENTAL PROTECTION AGENCY

EPA NOTIFICATION OF HAZARDOUS WASTE ACTIVITY

INSTALLATION'S EPA I.D. NO.	WID049019284
NAME OF INSTALLATION	
II. INSTALLATION MAILING ADDRESS	AMERICAN HOSPITAL SUPPLY CORP 1316 18TH ST TWO RIVERS, WI 54241
III. LOCATION OF INSTALLATION	1316 18TH ST TWO RIVERS, WI 54241

000027 JUL 30 80

INSTRUCTIONS: If you received a preprinted label, affix it in the space at left. If any of the information on the label is incorrect, draw a line through it and supply the correct information in the appropriate section below. If the label is complete and correct, leave Items I, II, and III below blank. If you did not receive a preprinted label, complete all items. "Installation" means a single site where hazardous waste is generated, treated, stored and/or disposed of, or a transporter's principal place of business. Please refer to the INSTRUCTIONS FOR FILING NOTIFICATION before completing this form. The information requested herein is required by law *(Section 3010 of the Resource Conservation and Recovery Act).*

FOR OFFICIAL USE ONLY

COMMENTS: C

INSTALLATION'S EPA I.D. NUMBER	APPROVED	DATE RECEIVED (yr., mo., & day)
F WID049019284 T/A 1	A	800730

MAIL TO: [illegible]

I. NAME OF INSTALLATION

AMERICAN HAMILTON

II. INSTALLATION MAILING ADDRESS

STREET OR P.O. BOX: 3 1316 18th Street

CITY OR TOWN	ST.	ZIP CODE
4 Two Rivers	WI	54241

III. LOCATION OF INSTALLATION

STREET OR ROUTE NUMBER: 5 1316 18th Street

CITY OR TOWN	ST.	ZIP CODE
6 Two Rivers	WI	54241

IV. INSTALLATION CONTACT

NAME AND TITLE (last, first, & job title)	PHONE NO. (area code & no.)
2 Charles Kasal	414-793-1121

V. OWNERSHIP

A. NAME OF INSTALLATION'S LEGAL OWNER: 8 AMERICAN HOSPITAL SUPPLY CORP

B. TYPE OF OWNERSHIP (enter the appropriate letter into box): M

F = FEDERAL
M = NON-FEDERAL

VI. TYPE OF HAZARDOUS WASTE ACTIVITY (enter "X" in the appropriate box(es))

- [X] A. GENERATION
- [ ] B. TRANSPORTATION (complete item VII)
- [ ] C. TREAT/STORE/DISPOSE
- [ ] D. UNDERGROUND INJECTION

VII. MODE OF TRANSPORTATION (transporters only – enter "X" in the appropriate box(es))

- [ ] A. AIR
- [ ] B. RAIL
- [ ] C. HIGHWAY
- [ ] D. WATER
- [ ] E. OTHER (specify):

VIII. FIRST OR SUBSEQUENT NOTIFICATION

Mark "X" in the appropriate box to indicate whether this is your installation's first notification of hazardous waste activity or a subsequent notification. If this is not your first notification, enter your Installation's EPA I.D. Number in the space provided below.

- [ ] A. FIRST NOTIFICATION
- [X] B. SUBSEQUENT NOTIFICATION (complete item C)

C. INSTALLATION'S EPA I.D. NO.: WID000608398

IX. DESCRIPTION OF HAZARDOUS WASTES

Please go to the reverse of this form and provide the requested information.

JUL 30 1980

CONTINUE ON REVERSE

I.D. – FOR OFFICIAL USE ONLY

S													T/A	C
W	W	I	D	0	0	0	6	0	8	3	9	8	2	1
1	2											13	14	15

IX. DESCRIPTION OF HAZARDOUS WASTES *(continued from front)*

A. HAZARDOUS WASTES FROM NON–SPECIFIC SOURCES. Enter the four–digit number from 40 CFR Part 261.31 for each listed hazardous waste from non–specific sources your installation handles. Use additional sheets if necessary.

1: F017	2	3	4	5	6
7	8	9	10	11	12

B. HAZARDOUS WASTES FROM SPECIFIC SOURCES. Enter the four–digit number from 40 CFR Part 261.32 for each listed hazardous waste from specific industrial sources your installation handles. Use additional sheets if necessary.

13	14	15	16	17	18
19	20	21	22	23	24
25	26	27	28	29	30

C. COMMERCIAL CHEMICAL PRODUCT HAZARDOUS WASTES. Enter the four–digit number from 40 CFR Part 261.33 for each chemical substance your installation handles which may be a hazardous waste. Use additional sheets if necessary.

31	32	33	34	35	36
37	38	39	40	41	42
43	44	45	46	47	48

D. LISTED INFECTIOUS WASTES. Enter the four–digit number from 40 CFR Part 261.34 for each listed hazardous waste from hospitals, veterinary hospitals, medical and research laboratories your installation handles. Use additional sheets if necessary.

49	50	51	52	53	54

E. CHARACTERISTICS OF NON–LISTED HAZARDOUS WASTES. Mark "X" in the boxes corresponding to the characteristics of non–listed hazardous wastes your installation handles. *(See 40 CFR Parts 261.21 – 261.24.)*

☐ 1. IGNITABLE (D001) ☐ 2. CORROSIVE (D002) ☐ 3. REACTIVE (D003) ☐ 4. TOXIC (D000)

DETACH

X. CERTIFICATION

I certify under penalty of law that I have personally examined and am familiar with the information submitted in this and all attached documents, and that based on my inquiry of those individuals immediately responsible for obtaining the information, I believe that the submitted information is true, accurate, and complete. I am aware that there are significant penalties for submitting false information, including the possibility of fine and imprisonment.

DETACH

SIGNATURE	NAME & OFFICIAL TITLE *(type or print)*	DATE SIGNED
Charles H. Kasal	Director, Mfg. Eng. Services	7/28/80

GSA No. 12345-XX
Form Approved OMB No. 155-R00XX

Please print or type with ELITE type (12 characters/inch) in the shaded area only.

EPA — U.S. ENVIRONMENTAL PROTECTION AGENCY
NOTIFICATION OF HAZARDOUS WASTE ACTIVITY

INSTALLATION'S EPA I.D. NO.
I. NAME OF INSTALLATION
II. INSTALLATION MAILING ADDRESS
III. LOCATION OF INSTALLATION

American Hamilton
1316 - 18th Street
Two Rivers, WI 54241

INSTRUCTIONS: If you received a preprinted label, affix it in the space at left. If any of the information on the label is incorrect, draw a line through it and supply the correct information in the appropriate section below. If the label is complete and correct, leave Items I, II, and III below blank. If you did not receive a preprinted label, complete all items. "Installation" means a single site where hazardous waste is generated, treated, stored and/or disposed of, or a transporter's principal place of business. Please refer to the INSTRUCTIONS FOR FILING NOTIFICATION before completing this form. The information requested herein is required by law *(Section 3010 of the Resource Conservation and Recovery Act)*.

FOR OFFICIAL USE ONLY

COMMENTS: C

INSTALLATION I.D. NUMBER: F WID 006083982 (TA C 1) A — APPROVED — DATE RECEIVED (mo., day, & yr.): 800618

I. NAME OF INSTALLATION: AMERICAN HAMILTON

II. INSTALLATION MAILING ADDRESS

STREET OR P.O. BOX: 3 1316 18th Street

CITY OR TOWN: 4 Two Rivers — ST.: WI — ZIP CODE: 54241

III. LOCATION OF INSTALLATION

STREET OR ROUTE NUMBER: 5 1316 18th Street

CITY OR TOWN: 6 Two Rivers — ST.: WI — ZIP CODE: 54241

IV. INSTALLATION CONTACT

NAME AND TITLE *(last, first, & job title)*: 2 Charles H. Kasal

PHONE NO. *(area code & no.)*: 414-793-1121

V. OWNERSHIP

A. NAME OF INSTALLATION'S LEGAL OWNER: 7 AMERICAN HOSPITAL SUPPLY CORP.

B. TYPE OF OWNERSHIP *(enter the appropriate letter into box)*: F = FEDERAL M = NON-FEDERAL — M

VI. TYPE OF HAZARDOUS WASTE ACTIVITY

57 [X] A. GENERATION 58 [X] B. TRANSPORTATION *(complete item VII)*
59 [X] C. TREAT/STORE/DISPOSE 60 [ ] D. UNDERGROUND INJECTION

VII. MODE OF TRANSPORTATION *(transporters only)*

[ ] A. AIR 61 [ ] B. RAIL 62 [X] C. HIGHWAY 63 [ ] D. WATER 64 [ ] E. OTHER *(specify)*: Between our Plants 65

VIII. FIRST OR SUBSEQUENT NOTIFICATION

Mark 'X' in the appropriate box to indicate whether this is your installation's first notification of hazardous waste activity or a subsequent notification. If this is not your first notification, enter your installation's EPA I.D. number in the space provided below.

[X] A. FIRST NOTIFICATION [ ] B. SUBSEQUENT NOTIFICATION *(complete item C)*

C. INSTALLATION'S EPA I.D. NO.: WI WID 006083982

IX. DESCRIPTION OF HAZARDOUS WASTES

Please go to the reverse of this form and provide the requested information.

EPA Form 8700-12 (2-80)

CONTINUE ON REVERSE

I.D. NO. — FOR OFFICIAL USE ONLY

S W | W I | 0 0 0 6 0 8 3 7 8 | 2 | 1

IX. DESCRIPTION OF HAZARDOUS WASTES *(continued from front)*

A. HAZARDOUS WASTES FROM NON-SPECIFIC SOURCES. Enter the four-digit number from 40 CFR Part 261.31 for each listed hazardous waste from non-specific sources your installation handles. Use additional sheets if necessary.

1	2	3	4	5	6
F003	F005				
7	8	9	10	11	12

B. HAZARDOUS WASTES FROM SPECIFIC SOURCES. Enter the four-digit number from 40 CFR Part 261.32 for each listed hazardous waste from specific industrial sources your installation handles. Use additional sheets if necessary.

13	14	15	16	17	18
19	20	21	22	23	24
25	26	27	28	29	30

C. COMMERCIAL CHEMICAL PRODUCT HAZARDOUS WASTES. Enter the four-digit number from 40 CFR Part 261.33 for each chemical substance your installation handles which may be a hazardous waste. Use additional sheets if necessary.

31	32	33	34	35	36
U002	U031	U159	U220	U239	
37	38	39	40	41	42
43	44	45	46	47	48

D. LISTED INFECTIOUS WASTES. Enter the four-digit number from 40 CFR Part 261.34 for each listed hazardous waste from hospitals, veterinary hospitals, medical and research laboratories your installation handles. Use additional sheets if necessary.

49	50	51	52	53	54

E. CHARACTERISTICS OF NON-LISTED HAZARDOUS WASTES. Mark 'X' in the boxes corresponding to the characteristics of non-listed hazardous wastes your installation handles. *(See 40 CFR Parts 261.20 — 261.23.)*

☐ 1. IGNITABLE ☐ 2. CORROSIVE ☐ 3. REACTIVE ☐ 4. TOXIC

X. CERTIFICATION

I certify under penalty of law that I have personally examined and am familiar with the information submitted in this and all attached documents, and that based on my inquiry of those individuals immediately responsible for obtaining the information, I believe that the submitted information is true, accurate, and complete. I am aware that there are significant penalties for submitting false information, including the possibility of fine and imprisonment.

SIGNATURE	OFFICIAL TITLE	DATE SIGNED
Charles H. Kaul	Director, Mfg. Eng. Services	6/10/80

EPA Form 8700-12 (2-80) REVERSE

BILLING CODE 6560-01-C

JUN 18 1980

Please print or type in the unshaded areas only
(fill—in areas are spaced for elite type, i.e., 12 cha[illegible] /inch).

Form Approved OMB No. 158-R0175

FORM 1 GENERAL

EPA

/IRONMENTAL PROTECTION AGENCY

GENERAL INFORMATION

Consolidated Permits Program

(Read the "General Instructions" before starting.)

I. EPA I.D. NUMBER

S		T/A	C
F	W I D 0 0 0 6 0 8 3 9 8		D

GENERAL INSTRUCTIONS

If a preprinted label has been provided, affix it in the designated space. Review the information carefully; if any of it is incorrect, cross through it and enter the correct data in the appropriate fill—in area below. Also, if any of the preprinted data is absent *(the area to the left of the label space lists the information that should appear)*, please provide it in the proper fill—in area*(s)* below. If the label is complete and correct, you need not complete Items I, III, V, and VI *(except VI-B which must be completed regardless)*. Complete all items if no label has been provided. Refer to the instructions for detailed item descriptions and for the legal authorizations under which this data is collected.

LABEL ITEMS

I. EPA I.D. NUMBER	WID000608398
III. FACILITY NAME	Hamilton Industries, Inc.
V. FACILITY MAILING ADDRESS	1316 - 18th Street Two Rivers, WI 54241
VI. FACILITY LOCATION	1316 - 18th Street Two Rivers, WI 54241

II. POLLUTANT CHARACTERISTICS

INSTRUCTIONS: Complete A through J to determine whether you need to submit any permit application forms to the EPA. If you answer "yes" to any questions, you must submit this form and the supplemental form listed in the parenthesis following the question. Mark "X" in the box in the third column if the supplemental form is attached. If you answer "no" to each question, you need not submit any of these forms. You may answer "no" if your activity is excluded from permit requirements; see Section C of the instructions. See also, Section D of the instructions for definitions of **bold—faced terms.**

SPECIFIC QUESTIONS	MARK 'X' YES	NO	FORM ATTACHED
A. Is this facility a **publicly owned treatment works** which results in a **discharge** to **waters of the U.S.**? (FORM 2A)		X	
B. Does or will this facility *(either existing or proposed)* include a **concentrated animal feeding operation** or **aquatic animal production facility** which results in a **discharge to waters of the U.S.**? (FORM 2B)		X	
C. Is this a facility which currently results in **discharges** to **waters of the U.S.** other than those described in A or B above? (FORM 2C)		X	
D. Is this a proposed facility *(other than those described in A or B above)* which will result in a **discharge** to **waters of the U.S.**? (FORM 2D)		X	
E. Does or will this facility treat, store, or dispose of **hazardous wastes**? (FORM 3)	X		X
F. Do you or will you inject at this facility industrial or municipal effluent below the lowermost stratum containing, within one quarter mile of the well bore, underground sources of drinking water? (FORM 4)		X	
G. Do you or will you inject at this facility any produced water or other fluids which are brought to the surface in connection with conventional oil or natural gas production, inject fluids used for enhanced recovery of oil or natural gas, or inject fluids for storage of liquid hydrocarbons? (FORM 4)		X	
H. Do you or will you inject at this facility fluids for special processes such as mining of sulfur by the Frasch process, solution mining of minerals, in situ combustion of fossil fuel, or recovery of geothermal energy? (FORM 4)		X	
I. Is this facility a proposed **stationary source** which is one of the 28 industrial categories listed in the instructions and which will potentially emit 100 tons per year of any air pollutant regulated under the Clean Air Act and may affect or be located in an **attainment area**? (FORM 5)		X	
J. Is this facility a proposed **stationary source** which is NOT one of the 28 industrial categories listed in the instructions and which will potentially emit 250 tons per year of any air pollutant regulated under the Clean Air Act and may affect or be located in an **attainment area**? (FORM 5)		X	

III. NAME OF FACILITY

1 SKIP HAMILTON INDUSTRIES, INC.

IV. FACILITY CONTACT

A. NAME & TITLE *(last, first, & title)*	B. PHONE *(area code & no.)*
2 TICE, DAVID, SUPT. MAINTENANCE	414 793 1121

V. FACILITY MAILING ADDRESS

A. STREET OR P.O. BOX	B. CITY OR TOWN	C. STATE	D. ZIP CODE
3 1316 - 18TH STREET	4 TWO RIVERS	WI	54241

VI. FACILITY LOCATION

A. STREET, ROUTE NO. OR OTHER SPECIFIC IDENTIFIER	B. COUNTY NAME
5 1316 - 18TH STREET	MANITOWOC

C. CITY OR TOWN	D. STATE	E. ZIP CODE	F. COUNTY CODE *(if known)*
6 TWO RIVERS	WI	54241	36

CONTINUED FROM THE FRONT

VII. SIC CODES (4-digit, in order of priority)

A. FIRST	B. SECOND
C 7: 2522 (specify)	C 7: (specify)
C. THIRD	**D. FOURTH**
C 7: (specify)	C 7: (specify)

VIII. OPERATOR INFORMATION

A. NAME: C 8 HAMILTON INDUSTRIES, INC.

B. Is the name listed in Item VIII-A also the owner? [X] YES [ ] NO (66)

C. STATUS OF OPERATOR (Enter the appropriate letter into the answer box; if "Other", specify.)
F = FEDERAL
S = STATE
P = PRIVATE
M = PUBLIC (other than federal or state)
O = OTHER (specify)

Answer: P (specify)

D. PHONE (area code & no.): C A 414 793 1121

E. STREET OR P.O. BOX: 1316 - 18TH STREET

F. CITY OR TOWN: C B TWO RIVERS

G. STATE: WI

H. ZIP CODE: 54241

IX. INDIAN LAND

Is the facility located on Indian lands? [ ] YES [X] NO (52)

X. EXISTING ENVIRONMENTAL PERMITS

A. NPDES (Discharges to Surface Water)	C 9 T N I	0000655	
B. UIC (Underground Injection of Fluids)	C 9 T U I		
C. RCRA (Hazardous Wastes)	C 9 T R I		
D. PSD (Air Emissions from Proposed Sources)	C 9 T P I		
E. OTHER (specify)	C 9 T I	0026816	(specify) Discharge to surface water
E. OTHER (specify)	C 9 T I		(specify)

XI. MAP

Attach to this application a topographic map of the area extending to at least one mile beyond property bounderies. The map must show the outline of the facility, the location of each of its existing and proposed intake and discharge structures, each of its hazardous waste treatment, storage, or disposal facilities, and each well where it injects fluids underground. Include all springs, rivers and other surface water bodies in the map area. See instructions for precise requirements.

XII. NATURE OF BUSINESS (provide a brief description)

Professional and hospital furniture and equipment.

XIII. CERTIFICATION (see instructions)

I certify under penalty of law that I have personally examined and am familiar with the information submitted in this application and all attachments and that, based on my inquiry of those persons immediately responsible for obtaining the information contained in the application, I believe that the information is true, accurate and complete. I am aware that there are significant penalties for submitting false information, including the possibility of fine and imprisonment.

A. NAME & OFFICIAL TITLE (type or print)	B. SIGNATURE	C. DATE SIGNED
Charles H. Kasal Vice President, Engineering	Charles H. Kasal	8-8-84

COMMENTS FOR OFFICIAL USE ONLY

C

Please print or type in the unshaded areas only
(fill–in areas are spaced for elite type, i.e., 12 char/inch).

Form Approved OMB No. 158-R0175

FORM 1 GENERAL

EPA

ENVIRONMENTAL PROTECTION AGENCY

GENERAL INFORMATION

Consolidated Permits Program
(Read the "General Instructions" before starting.)

I. EPA I.D. NUMBER

S F W I D 0 0 0 8 0 8 3 9 8 T/A C D

LABEL ITEMS

I. EPA I.D. NUMBER	WID000808398
III. FACILITY NAME	Hamilton Industries
V. FACILITY MAILING ADDRESS	1316 - 18th Street Two Rivers, WI 54241
VI. FACILITY LOCATION	1316 - 18th Street Two Rivers, WI 54241

PLEASE PLACE LABEL IN THIS SPACE

GENERAL INSTRUCTIONS

If a preprinted label has been provided, affix it in the designated space. Review the information carefully; if any of it is incorrect, cross through it and enter the correct data in the appropriate fill–in area below. Also, if any of the preprinted data is absent *(the area to the left of the label space lists the information that should appear)*, please provide it in the proper fill–in area*(s)* below. If the label is complete and correct, you need not complete Items I, III, V, and VI *(except VI-B which must be completed regardless)*. Complete all items if no label has been provided. Refer to the instructions for detailed item descriptions and for the legal authorizations under which this data is collected.

II. POLLUTANT CHARACTERISTICS

INSTRUCTIONS: Complete A through J to determine whether you need to submit any permit application forms to the EPA. If you answer "yes" to any questions, you must submit this form and the supplemental form listed in the parenthesis following the question. Mark "X" in the box in the third column if the supplemental form is attached. If you answer "no" to each question, you need not submit any of these forms. You may answer "no" if your activity is excluded from permit requirements; see Section C of the instructions. See also, Section D of the instructions for definitions of **bold–faced terms.**

SPECIFIC QUESTIONS	MARK 'X' YES	NO	FORM ATTACHED	SPECIFIC QUESTIONS	MARK 'X' YES	NO	FORM ATTACHED
A. Is this facility a **publicly owned treatment works** which results in a **discharge** to **waters of the U.S.**? (FORM 2A)		X		B. Does or will this facility *(either existing or proposed)* include a **concentrated animal feeding operation** or **equatic animal production facility** which results in a **discharge to waters of the U.S.**? (FORM 2B)		X	
	16	17	18		19	20	21
C. Is this a facility which currently results in **discharges** to **waters of the U.S.** other than those described in A or B above? (FORM 2C)		X		D. Is this a proposed facility *(other than those described in A or B above)* which will result in a **discharge** to **waters of the U.S.**? (FORM 2D)		X	
	22	23	24		25	26	27
E. Does or will this facility treat, store, or dispose of **hazardous wastes**? (FORM 3)	X		X	F. Do you or will you inject at this facility industrial or municipal effluent below the lowermost stratum containing, within one quarter mile of the well bore, underground sources of drinking water? (FORM 4)		X	
	28	29	30		31	32	33
G. Do you or will you inject at this facility any produced water or other fluids which are brought to the surface in connection with conventional oil or natural gas production, inject fluids used for enhanced recovery of oil or natural gas, or inject fluids for storage of liquid hydrocarbons? (FORM 4)		X		H. Do you or will you inject at this facility fluids for special processes such as mining of sulfur by the Frasch process, solution mining of minerals, in situ combustion of fossil fuel, or recovery of geothermal energy? (FORM 4)		X	
	34	35	36		37	38	39
I. Is this facility a proposed **stationary source** which is one of the 28 industrial categories listed in the instructions and which will potentially emit 100 tons per year of any air pollutant regulated under the Clean Air Act and may affect or be located in an **attainment area**? (FORM 5)		X		J. Is this facility a proposed **stationary source** which is NOT one of the 28 industrial categories listed in the instructions and which will potentially emit 250 tons per year of any air pollutant regulated under the Clean Air Act and may affect or be located in an **attainment area**? (FORM 5)		X	
	40	41	42		43	44	45

III. NAME OF FACILITY

C. 1 SKIP HAMILTON INDUSTRIES

IV. FACILITY CONTACT

A. NAME & TITLE *(last, first, & title)*	B. PHONE *(area code & no.)*
C. 2 TICE, DAVID, MAINTENANCE SUPT.	414 793 1121

V. FACILITY MAILING ADDRESS

A. STREET OR P.O. BOX

C. 3 1316 - 18th Street PO Box 137

B. CITY OR TOWN	C. STATE	D. ZIP CODE
C. 4 TWO RIVERS	WI	54241

VI. FACILITY LOCATION

A. STREET, ROUTE NO. OR OTHER SPECIFIC IDENTIFIER

C. 5 1316 - 18th Street

B. COUNTY NAME

MANITOWOC

C. CITY OR TOWN	D. STATE	E. ZIP CODE	F. COUNTY CODE *(if known)*
C. 6 TWO RIVERS	WI	54241	36

CONTINUE ON REVERSE

CONTINUED FROM THE FRONT

VII. SIC CODES (4-digit, in order of priority)

A. FIRST	B. SECOND
2522 (specify)	(specify)
C. THIRD	**D. FOURTH**
(specify)	(specify)

VIII. OPERATOR INFORMATION

A. NAME: HAMILTON INDUSTRIES

B. Is the name listed in Item VIII-A also the owner? ☐ YES ☒ NO

C. STATUS OF OPERATOR (Enter the appropriate letter into the answer box; if "Other", specify.)
F = FEDERAL
S = STATE
P = PRIVATE
M = PUBLIC (other than federal or state)
O = OTHER (specify)

P (specify)

D. PHONE (area code & no.): A 414 793 1121

E. STREET OR P.O. BOX: 1316 - 18th Street

F. CITY OR TOWN: TWO RIVERS

G. STATE: WI

H. ZIP CODE: 54241

IX. INDIAN LAND

Is the facility located on Indian lands? ☐ YES ☒ NO

X. EXISTING ENVIRONMENTAL PERMITS

A. NPDES (Discharges to Surface Water): N 0000655	D. PSD (Air Emissions from Proposed Sources): P
B. UIC (Underground Injection of Fluids): U	E. OTHER (specify): 0026816 (specify) Discharges to surface water
C. RCRA (Hazardous Wastes): R	E. OTHER (specify): (specify)

XI. MAP

Attach to this application a topographic map of the area extending to at least one mile beyond property bounderies. The map must show the outline of the facility, the location of each of its existing and proposed intake and discharge structures, each of its hazardous waste treatment, storage, or disposal facilities, and each well where it injects fluids underground. Include all springs, rivers and other surface water bodies in the map area. See instructions for precise requirements.

XII. NATURE OF BUSINESS (provide a brief description)

Professional and hospital furniture and equipment

XIII. CERTIFICATION (see instructions)

I certify under penalty of law that I have personally examined and am familiar with the information submitted in this application and all attachments and that, based on my inquiry of those persons immediately responsible for obtaining the information contained in the application, I believe that the information is true, accurate and complete. I am aware that there are significant penalties for submitting false information, including the possibility of fine and imprisonment.

A. NAME & OFFICIAL TITLE (type or print)	B. SIGNATURE	C. DATE SIGNED
Charles H. Kasal Director of Engineering	Charles H. Kasal	Sept. 7, 1982

COMMENTS FOR OFFICIAL USE ONLY

C

W ID000608398
6-21-82

LAW OFFICES

ALTHEIMER & GRAY

SUITE 3700

ONE IBM PLAZA

CHICAGO, ILLINOIS 60611

TELECOPIER (312) 467-9629

TELEX 25-4708

(312) 222-6200

ALAN J. ALTHEIMER
ROBERT K. BLAIN
ARTHUR W. BROWN, JR.
ARNOLD JAY COHEN
BARNET C. ENGLER
JACOB LOGAN FOX
HOWARD FRIEDMAN
KENNETH R. GAINES
DONALD A. GILLIES
NORMAN M. GOLD
PHILLIP GORDON
JAMES S. GRAY
MILTON H. GRAY
LIONEL G. GROSS
ROGER B. HARRIS
SUSAN A. HENDERSON
AARON E. HOFFMAN
ROBERT M. HORWITCH
DAVID V. KAHN
STEPHEN R. KUBICZKY
SAMUEL T. LAWTON, JR.
S. JEROME LEVY
MYRON LIEBERMAN
IRVING B. NAIBURG
ROBERT J. OEXEMAN
S. MICHAEL PECK
DANIEL M. PIERCE
DAVID C. ROSTON
ROBERT L. SCHLOSSBERG
RONALD J. SKLAR
SHERWIN J. STONE
JOSEPH J. STRASBURGER

PETER M. BARRON
SUSAN J. DALEY
JAN FELDMAN
THOMAS R. FIELD
MARY ROSE GAGE
DANIEL P. GOODWIN
HOWARD M. HELSINGER
BARBARA C. HERBERT
NANCY L. KASKO
FREDA J. LEVENSON
REX A. LOGEMANN
JOHN E. LOWE
JUDY B. LUDWIG
F. JOHN McGINNIS
KRISTINE A. OLSON
FRANCIS M. PAWLAK
VICTOR A. POLLAK
H. BOONE PORTER, III
ELISHA M. PRERO
JOHN F. PRUSIECKI
JEFFREY E. SCHILLER
BENJAMIN D. SCHWARTZ
AUDREY E. SELIN
WILLIAM B. SPIRO
GARY M. SUMERS
SANDRA M. WEIL
EDWARD E. WICKS

PETER J. BRENNAN
ALLEN GROSSMAN
OF COUNSEL

WRITER'S DIRECT LINE 222-6277

June 21, 1982

United States Environmental Protection
Agency
Region V
16th Floor
111 West Jackson Boulevard
Chicago, Illinois 60604

RECEIVED
JUN 22 1982
WASTE MANAGEMENT BRANCH
EPA, REGION V

Attention: Augusta Bloom

Gentlemen:

to PA

Enclosed please find application for Permit No. WID000608398 g, T, TSD, PA
D off → and notification for Permit Nos. WIT560010761 and WIT560010793, g
submitted on behalf of Hamilton Industries, 1316 18th Street,
Two Rivers, Wisconsin 54241.

Very truly yours,

SAMUEL T. LAWTON, JR.
For ALTHEIMER & GRAY

STL:sh
Encl.

FACILITIES FORMERLY AMERICAN HAMILTON,
PURCHASED BY APPLICANT AS OF JUNE 28, 1982

RECEIVED
6/22/82

Please print or type in the unshaded areas only
(fill-in areas are spaced for elite type, i.e., 12 char /inch).

Form Approved OMB No. 158-R0175

FORM 1 GENERAL

EPA

U VIRONMENTAL PROTECTION AGENCY

GENERAL INFORMATION

Consolidated Permits Program

(Read the "General Instructions" before starting.)

I. EPA I.D. NUMBER

S			T/A	C
F	W I D 0 0 0 8 0 8 3 9 8			D
1	2 - 13		14	15

LABEL ITEMS

I. EPA I.D. NUMBER	WID000808398
III. FACILITY NAME	Hamilton Industries
V. FACILITY MAILING ADDRESS	1316 - 18th Street Two Rivers, WI 54241
VI. FACILITY LOCATION	1316 - 18th Street Two Rivers, WI 54241

PLEASE PLACE LABEL IN THIS SPACE

RECEIVED JUN 2 1 1982 WASTE MANAGEMENT BRANCH EPA, REGION V

GENERAL INSTRUCTIONS

If a preprinted label has been provided, affix it in the designated space. Review the information carefully; if any of it is incorrect, cross through it and enter the correct data in the appropriate fill-in area below. Also, if any of the preprinted data is absent *(the area to the left of the label space lists the information that should appear)*, please provide it in the proper fill-in area*(s)* below. If the label is complete and correct, you need not complete Items I, III, V, and VI *(except VI-B which must be completed regardless)*. Complete all items if no label has been provided. Refer to the instructions for detailed item descriptions and for the legal authorizations under which this data is collected.

II. POLLUTANT CHARACTERISTICS

INSTRUCTIONS: Complete A through J to determine whether you need to submit any permit application forms to the EPA. If you answer "yes" to any questions, you must submit this form and the supplemental form listed in the parenthesis following the question. Mark "X" in the box in the third column if the supplemental form is attached. If you answer "no" to each question, you need not submit any of these forms. You may answer "no" if your activity is excluded from permit requirements; see Section C of the instructions. See also, Section D of the instructions for definitions of **bold-faced terms.**

SPECIFIC QUESTIONS	MARK 'X' YES	NO	FORM ATTACHED
A. Is this facility a **publicly owned treatment works** which results in a **discharge** to **waters of the U.S.**? (FORM 2A)	16	X 17	18
B. Does or will this facility *(either existing or proposed)* include a **concentrated animal feeding operation** or **aquatic animal production facility** which results in a **discharge** to **waters of the U.S.**? (FORM 2B)	19	X 20	21
C. Is this a facility which currently results in **discharges** to **waters of the U.S.** other than those described in A or B above? (FORM 2C)	22	X 23	24
D. Is this a proposed facility *(other than those described in A or B above)* which will result in a **discharge** to **waters of the U.S.**? (FORM 2D)	25	X 26	27
E. Does or will this facility treat, store, or dispose of **hazardous wastes**? (FORM 3)	X 28	29	X 30
F. Do you or will you inject at this facility industrial or municipal effluent below the lowermost stratum containing, within one quarter mile of the well bore, underground sources of drinking water? (FORM 4)	31	X 32	33
G. Do you or will you inject at this facility any produced water or other fluids which are brought to the surface in connection with conventional oil or natural gas production, inject fluids used for enhanced recovery of oil or natural gas, or inject fluids for storage of liquid hydrocarbons? (FORM 4)	34	X 35	36
H. Do you or will you inject at this facility fluids for special processes such as mining of sulfur by the Frasch process, solution mining of minerals, in situ combustion of fossil fuel, or recovery of geothermal energy? (FORM 4)	37	X 38	39
I. Is this facility a proposed **stationary source** which is one of the 28 industrial categories listed in the instructions and which will potentially emit 100 tons per year of any air pollutant regulated under the Clean Air Act and may affect or be located in an **attainment area**? (FORM 5)	40	X 41	42
J. Is this facility a proposed **stationary source** which is NOT one of the 28 industrial categories listed in the instructions and which will potentially emit 250 tons per year of any air pollutant regulated under the Clean Air Act and may affect or be located in an **attainment area**? (FORM 5)	43	X 44	45

III. NAME OF FACILITY

C 1 SKIP HAMILTON INDUSTRIES (15 16 - 29 30 - 69)

IV. FACILITY CONTACT

A. NAME & TITLE *(last, first, & title)*	B. PHONE *(area code & no.)*		
C 2 TICE, DAVID, MAINTENANCE SUPT. (15 16 - 45)	414 (46 - 48)	793 (49 - 51)	1121 (52 - 55)

V. FACILITY MAILING ADDRESS

A. STREET OR P.O. BOX

C 3 1316 - 18th Street PO BOX 137 (15 16 - 45)

B. CITY OR TOWN	C. STATE	D. ZIP CODE
C 4 TWO RIVERS (15 16 - 40)	WI (41 42)	54241 (47 - 51)

VI. FACILITY LOCATION

A. STREET, ROUTE NO. OR OTHER SPECIFIC IDENTIFIER

C 5 1316 - 18th Street (15 16 - 45)

B. COUNTY NAME

MANITOWOC (46 - 70)

C. CITY OR TOWN	D. STATE	E. ZIP CODE	F. COUNTY CODE *(if known)*
C 6 TWO RIVERS (15 16 - 40)	WI (41 42)	54241 (47 - 51)	36 (52 - 54)

CONTINUE ON REVERSE

CONTINUED FROM THE FRONT

VII. SIC CODES (4-digit, in order of priority)

A. FIRST	B. SECOND
7 2522 (specify)	7 (specify)
C. THIRD	**D. FOURTH**
7 (specify)	7 (specify)

VIII. OPERATOR INFORMATION

A. NAME: 8 HAMILTON INDUSTRIES

B. Is the name listed in Item VIII-A also the owner? ☐ YES ☒ NO

C. STATUS OF OPERATOR (Enter the appropriate letter into the answer box; if "Other", specify.)
F = FEDERAL
S = STATE
P = PRIVATE
M = PUBLIC (other than federal or state)
O = OTHER (specify)

P (specify)

D. PHONE (area code & no.): A 414 793 1121

E. STREET OR P.O. BOX: 1316 - 18th Street

F. CITY OR TOWN: B TWO RIVERS

G. STATE: WI

H. ZIP CODE: 54241

IX. INDIAN LAND

Is the facility located on Indian lands? ☐ YES ☒ NO

X. EXISTING ENVIRONMENTAL PERMITS

A. NPDES (Discharges to Surface Water)	9 N 0000655	D. PSD (Air Emissions from Proposed Sources)	9 P
B. UIC (Underground Injection of Fluids)	9 U	E. OTHER (specify)	9 0026816 (specify) Discharges to surface water
C. RCRA (Hazardous Wastes)	9 R	E. OTHER (specify)	9 (specify)

XI. MAP

Attach to this application a topographic map of the area extending to at least one mile beyond property bounderies. The map must show the outline of the facility, the location of each of its existing and proposed intake and discharge structures, each of its hazardous waste treatment, storage, or disposal facilities, and each well where it injects fluids underground. Include all springs, rivers and other surface water bodies in the map area. See instructions for precise requirements.

XII. NATURE OF BUSINESS (provide a brief description)

Professional and hospital furniture and equipment

XIII. CERTIFICATION (see instructions)

I certify under penalty of law that I have personally examined and am familiar with the information submitted in this application and all attachments and that, based on my inquiry of those persons immediately responsible for obtaining the information contained in the application, I believe that the information is true, accurate and complete. I am aware that there are significant penalties for submitting false information, including the possibility of fine and imprisonment.

A. NAME & OFFICIAL TITLE (type or print)	B. SIGNATURE	C. DATE SIGNED
Charles Kasal Dir., Product and Process Develop.	Charles H. Kasal	6/11/82

COMMENTS FOR OFFICIAL USE ONLY

C

Please print or type in the unshaded areas only
(fill-in areas are spaced for elite type, i.e., 12 char s/inch).

Form Approved OMB No. 158-S80004

FORM 3 RCRA

EPA

U.S. ENVIRONMENTAL PROTECTION AGENCY

HAZARDOUS WASTE PERMIT APPLICATION

Consolidated Permits Program

(This information is required under Section 3005 of RCRA.)

I. EPA I.D. NUMBER

S													T/A	C
F	W	I	D	0	0	0	8	0	8	3	9	8		1

1 2 - 13 14 15

FOR OFFICIAL USE ONLY

APPLICATION APPROVED	DATE RECEIVED (yr., mo., & day)	COMMENTS
23	24 - 29	

II. FIRST OR REVISED APPLICATION

Place an "X" in the appropriate box in A or B below *(mark one box only)* to indicate whether this is the first application you are submitting for your facility or a revised application. If this is your first application and you already know your facility's EPA I.D. Number, or if this is a revised application, enter your facility's EPA I.D. Number in Item I above.

A. FIRST APPLICATION *(place an "X" below and provide the appropriate date)*

[X] 1. EXISTING FACILITY *(See instructions for definition of "existing" facility. Complete item below.)* (71)

[ ] 2. NEW FACILITY *(Complete item below.)* (71)

C 8 (15) — FOR EXISTING FACILITIES, PROVIDE THE DATE *(yr., mo., & day)* OPERATION BEGAN OR THE DATE CONSTRUCTION COMMENCED *(use the boxes to the left)*

YR.	MO.	DAY
7 4 (73 74)	0 6 (75 76)	2 0 (77 78)

FOR NEW FACILITIES, PROVIDE THE DATE *(yr., mo., & day)* OPERATION BEGAN OR IS EXPECTED TO BEGIN

YR.	MO.	DAY
(73 74)	(75 76)	(77 78)

B. REVISED APPLICATION *(place an "X" below and complete Item I above)*

[X] 1. FACILITY HAS INTERIM STATUS (72)

[ ] 2. FACILITY HAS A RCRA PERMIT (72)

III. PROCESSES – CODES AND DESIGN CAPACITIES

A. PROCESS CODE – Enter the code from the list of process codes below that best describes each process to be used at the facility. Ten lines are provided for entering codes. If more lines are needed, enter the code*(s)* in the space provided. If a process will be used that is not included in the list of codes below, then describe the process *(including its design capacity)* in the space provided on the form *(Item III-C).*

B. PROCESS DESIGN CAPACITY – For each code entered in column A enter the capacity of the process.
1. AMOUNT – Enter the amount.
2. UNIT OF MEASURE – For each amount entered in column B(1), enter the code from the list of unit measure codes below that describes the unit of measure used. Only the units of measure that are listed below should be used.

PROCESS	PROCESS CODE	APPROPRIATE UNITS OF MEASURE FOR PROCESS DESIGN CAPACITY
Storage:		
CONTAINER *(barrel, drum, etc.)*	S01	GALLONS OR LITERS
TANK	S02	GALLONS OR LITERS
WASTE PILE	S03	CUBIC YARDS OR CUBIC METERS
SURFACE IMPOUNDMENT	S04	GALLONS OR LITERS
Disposal:		
INJECTION WELL	D79	GALLONS OR LITERS
LANDFILL	D80	ACRE-FEET *(the volume that would cover one acre to a depth of one foot)* OR HECTARE-METER
LAND APPLICATION	D81	ACRES OR HECTARES
OCEAN DISPOSAL	D82	GALLONS PER DAY OR LITERS PER DAY
SURFACE IMPOUNDMENT	D83	GALLONS OR LITERS

PROCESS	PROCESS CODE	APPROPRIATE UNITS OF MEASURE FOR PROCESS DESIGN CAPACITY
Treatment:		
TANK	T01	GALLONS PER DAY OR LITERS PER DAY
SURFACE IMPOUNDMENT	T02	GALLONS PER DAY OR LITERS PER DAY
INCINERATOR	T03	TONS PER HOUR OR METRIC TONS PER HOUR; GALLONS PER HOUR OR LITERS PER HOUR
OTHER *(Use for physical, chemical, thermal or biological treatment processes not occurring in tanks, surface impoundments or incinerators. Describe the processes in the space provided; Item III-C.)*	T04	GALLONS PER DAY OR LITERS PER DAY

UNIT OF MEASURE	UNIT OF MEASURE CODE	UNIT OF MEASURE	UNIT OF MEASURE CODE	UNIT OF MEASURE	UNIT OF MEASURE CODE
GALLONS	G	LITERS PER DAY	V	ACRE-FEET	A
LITERS	L	TONS PER HOUR	D	HECTARE-METER	F
CUBIC YARDS	Y	METRIC TONS PER HOUR	W	ACRES	B
CUBIC METERS	C	GALLONS PER HOUR	E	HECTARES	G
GALLONS PER DAY	U	LITERS PER HOUR	H		

EXAMPLE FOR COMPLETING ITEM III *(shown in line numbers X-1 and X-2 below):* A facility has two storage tanks, one tank can hold 200 gallons and the other can hold 400 gallons. The facility also has an incinerator that can burn up to 20 gallons per hour.

S		T/A	C
C	DUP		1

1 2 - 13 14 15

LINE NUMBER	A. PROCESS CODE (from list above)	B. PROCESS DESIGN CAPACITY 1. AMOUNT (specify)	B. 2. UNIT OF MEASURE (enter code)	FOR OFFICIAL USE ONLY	LINE NUMBER	A. PROCESS CODE (from list above)	B. PROCESS DESIGN CAPACITY 1. AMOUNT	B. 2. UNIT OF MEASURE (enter code)	FOR OFFICIAL USE ONLY
	16 - 18	19 - 27	28	29 - 32		16 - 18	19 - 27	28	29 - 32
X-1	S 0 2	600	G		5				
X-2	T 0 3	20	E		6				
1	S 0 2	3000	G		7				
2	T 0 3	30	E		8				
3					9				
4					10				

Continued from the front.

III. PROCESSES *(continued)*

C. SPACE FOR ADDITIONAL PROCESS CODES OR FOR DESCRIBING OTHER PROCESSES *(code "T04")*. FOR EACH PROCESS ENTERED HERE INCLUDE DESIGN CAPACITY.

IV. DESCRIPTION OF HAZARDOUS WASTES

A. **EPA HAZARDOUS WASTE NUMBER** — Enter the four—digit number from 40 CFR, Subpart D for each listed hazardous waste you will handle. If you handle hazardous wastes which are not listed in 40 CFR, Subpart D, enter the four—digit number*(s)* from 40 CFR, Subpart C that describes the characteristics and/or the toxic contaminants of those hazardous wastes.

B. **ESTIMATED ANNUAL QUANTITY** — For each **listed waste** entered in column A estimate the quantity of that waste that will be handled on an annual basis. For each **characteristic** or **toxic contaminant** entered in column A estimate the total annual quantity of all the non—listed waste*(s)* that will be handled which possess that characteristic or contaminant.

C. **UNIT OF MEASURE** — For each quantity entered in column B enter the unit of measure code. Units of measure which must be used and the appropriate codes are:

ENGLISH UNIT OF MEASURE	CODE	METRIC UNIT OF MEASURE	CODE
POUNDS	P	KILOGRAMS	K
TONS	T	METRIC TONS	M

If facility records use any other unit of measure for quantity, the units of measure must be converted into one of the required units of measure taking into account the appropriate density or specific gravity of the waste.

D. **PROCESSES**

1. PROCESS CODES:
   For listed hazardous waste: For each **listed** hazardous waste entered in column A select the code*(s)* from the list of process codes contained in Item III to indicate how the waste will be stored, treated, and/or disposed of at the facility.
   For non—listed hazardous wastes: For each characteristic or toxic contaminant entered in column A, select the code*(s)* from the list of process codes contained in Item III to indicate **all** the processes that will be used to store, treat, and/or dispose of all the non—listed hazardous wastes that possess that characteristic or toxic contaminant.
   Note: Four spaces are provided for entering process codes. If more are needed: (1) Enter the first three as described above; (2) Enter "000" in the extreme right box of Item IV-D(1); and (3) Enter in the space provided on page 4, the line number and the additional code*(s)*.

2. PROCESS DESCRIPTION: If a code is not listed for a process that will be used, describe the process in the space provided on the form.

NOTE: HAZARDOUS WASTES DESCRIBED BY MORE THAN ONE EPA HAZARDOUS WASTE NUMBER — Hazardous wastes that can be described by more than one EPA Hazardous Waste Number shall be described on the form as follows:

1. Select one of the EPA Hazardous Waste Numbers and enter it in column A. On the same line complete columns B,C, and D by estimating the total annual quantity of the waste and describing all the processes to be used to treat, store, and/or dispose of the waste.
2. In column A of the next line enter the other EPA Hazardous Waste Number that can be used to describe the waste. In column D(2) on that line enter "included with above" and make no other entries on that line.
3. Repeat step 2 for each other EPA Hazardous Waste Number that can be used to describe the hazardous waste.

EXAMPLE FOR COMPLETING ITEM IV *(shown in line numbers X-1, X-2, X-3, and X-4 below)* — A facility will treat and dispose of an estimated 900 pounds per year of chrome shavings from leather tanning and finishing operation. In addition, the facility will treat and dispose of three non—listed wastes. Two wastes are corrosive only and there will be an estimated 200 pounds per year of each waste. The other waste is corrosive and ignitable and there will be an estimated 100 pounds per year of that waste. Treatment will be in an incinerator and disposal will be in a landfill.

LINE NO.	A. EPA HAZARD. WASTE NO. (enter code)	B. ESTIMATED ANNUAL QUANTITY OF WASTE	C. UNIT OF MEASURE (enter code)	D. PROCESSES 1. PROCESS CODES (enter)	D. PROCESSES 2. PROCESS DESCRIPTION (if a code is not entered in D(1))
X-1	K 0 5 4	900	P	T 0 3 D 8 0	
X-2	D 0 0 2	400	P	T 0 3 D 8 0	
X-3	D 0 0 1	100	P	T 0 3 D 8 0	
X-4	D 0 0 2				included with above

 CONTINUE ON PAGE 3

Continued from page 2.
NOTE: Photocopy this page before completing if you have more than 26 wastes to list.

Form Approved OMB No. 158-S80004

EPA I.D. NUMBER (enter from page 1)	FOR OFFICIAL USE ONLY
W W I D 0 0 0 8 0 8 3 9 8 — T/A C: 1	W DUP — T/A C: 2 DUP

IV. DESCRIPTION OF HAZARDOUS WASTES (continued)

LINE NO.	A. EPA HAZARD. WASTE NO. (enter code)	B. ESTIMATED ANNUAL QUANTITY OF WASTE	C. UNIT OF MEASURE (enter code)	D. PROCESSES 1. PROCESS CODES (enter)	D. PROCESSES 2. PROCESS DESCRIPTION (if a code is not entered in D(1))
1	F017	11	T	D80	
2	K078	182	T	T03	
3					
4					
NOW D001
R. KARL 8/3/82

Continued from the front.

IV. DESCRIPTION OF HAZARDOUS WASTE *(continued)*

E. USE THIS SPACE TO LIST ADDITIONAL PROCESS CODES FROM ITEM D(1) ON PAGE 3.

EPA I.D. NO. *(enter from page 1)*

F W I D 0 0 0 8 0 8 3 9 8 T/A 6

V. FACILITY DRAWING

All existing facilities must include in the space provided on page 5 a scale drawing of the facility *(see instructions for more detail).*

VI. PHOTOGRAPHS

All existing facilities must include photographs *(aerial or ground—level)* that clearly delineate all existing structures; existing storage, treatment and disposal areas; and sites of future storage, treatment or disposal areas *(see instructions for more detail).*

VII. FACILITY GEOGRAPHIC LOCATION

LATITUDE *(degrees, minutes, & seconds)*	LONGITUDE *(degrees, minutes, & seconds)*
44 08 51	87 33 50

VIII. FACILITY OWNER

☐ A. If the facility owner is also the facility operator as listed in Section VIII on Form 1, "General Information", place an "X" in the box to the left and skip to Section IX below.

B. If the facility owner is not the facility operator as listed in Section VIII on Form 1, complete the following items:

1. NAME OF FACILITY'S LEGAL OWNER	2. PHONE NO. *(area code & no.)*
E Hamilton Industries, Inc.	312-480-9340

3. STREET OR P.O. BOX	4. CITY OR TOWN	5. ST.	6. ZIP CODE
F 555 Skokie Blvd., Suite 366	G North Brook	IL	60062

IX. OWNER CERTIFICATION

I certify under penalty of law that I have personally examined and am familiar with the information submitted in this and all attached documents, and that based on my inquiry of those individuals immediately responsible for obtaining the information, I believe that the submitted information is true, accurate, and complete. I am aware that there are significant penalties for submitting false information, including the possibility of fine and imprisonment.

A. NAME *(print or type)*	B. SIGNATURE	C. DATE SIGNED
Charles Barancik		6/15/82

X. OPERATOR CERTIFICATION

I certify under penalty of law that I have personally examined and am familiar with the information submitted in this and all attached documents, and that based on my inquiry of those individuals immediately responsible for obtaining the information, I believe that the submitted information is true, accurate, and complete. I am aware that there are significant penalties for submitting false information, including the possibility of fine and imprisonment.

A. NAME *(print or type)*	B. SIGNATURE	C. DATE SIGNED
Charles Kasal	Charles H. Kasal	6/11/82

CONTINUE ON PAGE 5

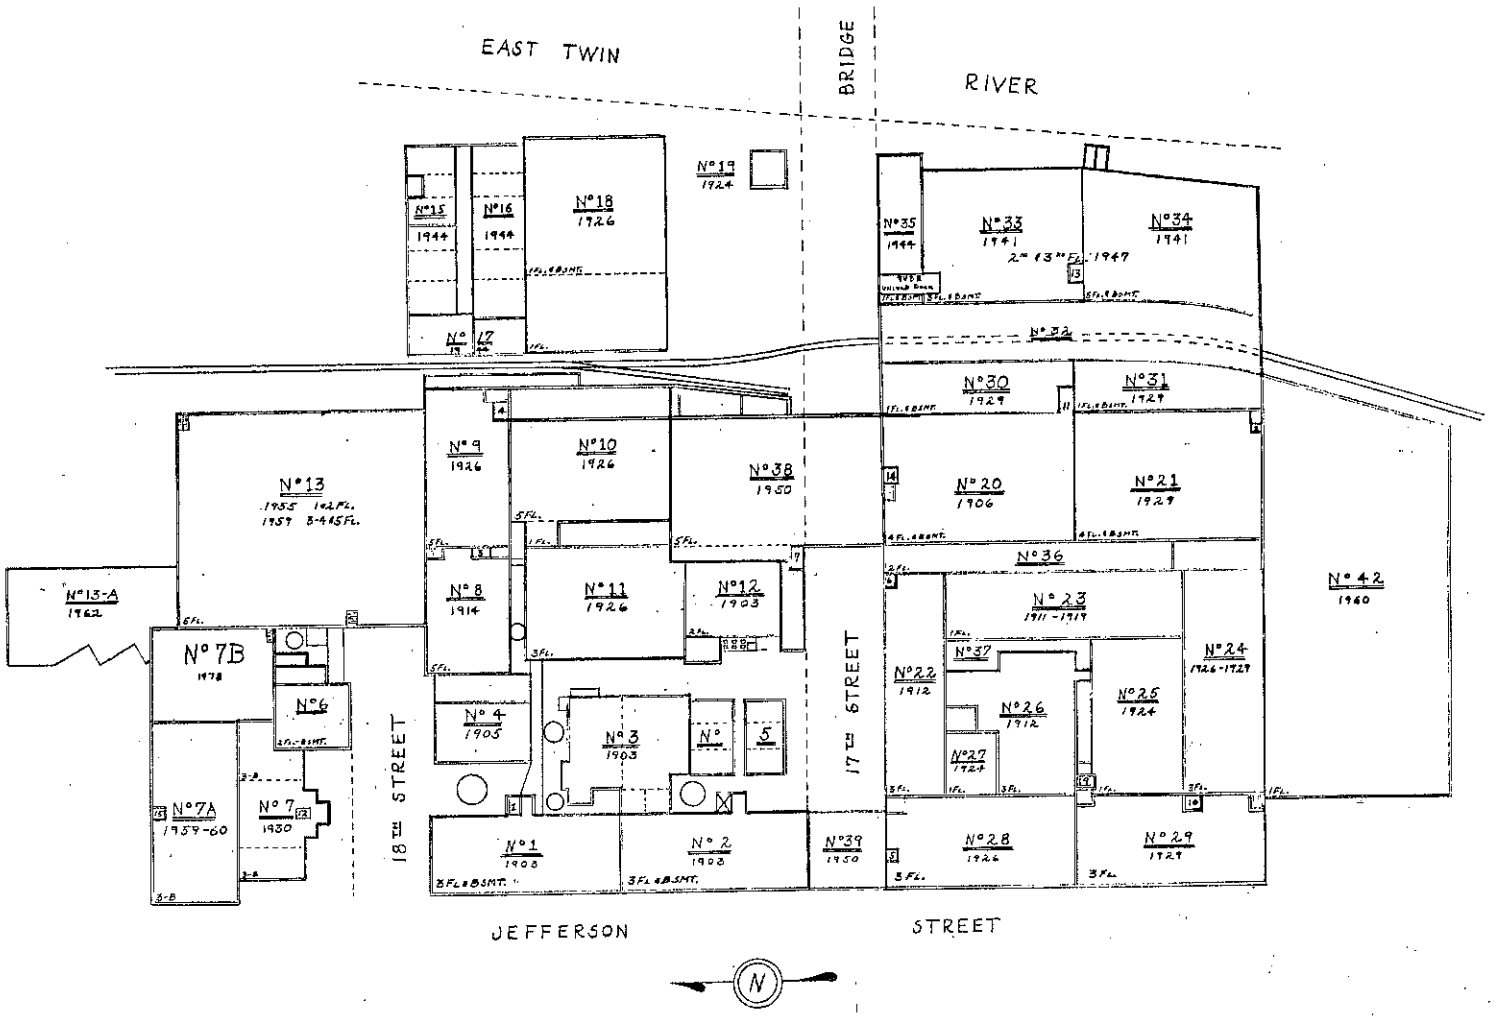

NOTE — NOMINAL DIMENSION TOLERANCE ± UNLESS OTHERWISE SPECIFIED

	MATERIAL		FINISH	
	TOP		TOP	
	BODY		BODY	
CHANGES	LOCKS		HDW.	

HAMILTON MANUFACTURING COMPANY

STEEL GOODS | TWO RIVERS, WISCONSIN | WOOD GOODS

PLANT SKETCH

DRAWN | DATE | SCALE 1:400 | O. K.

DATE THIS ISSUE | QUA. | ORDER NO. | SHOP NO.

DWG. NO. C—PP-B-001

FORM XX-70

Continued from page 4.

V. FACILITY DRAWING (see page 4)

See Attached Drawing

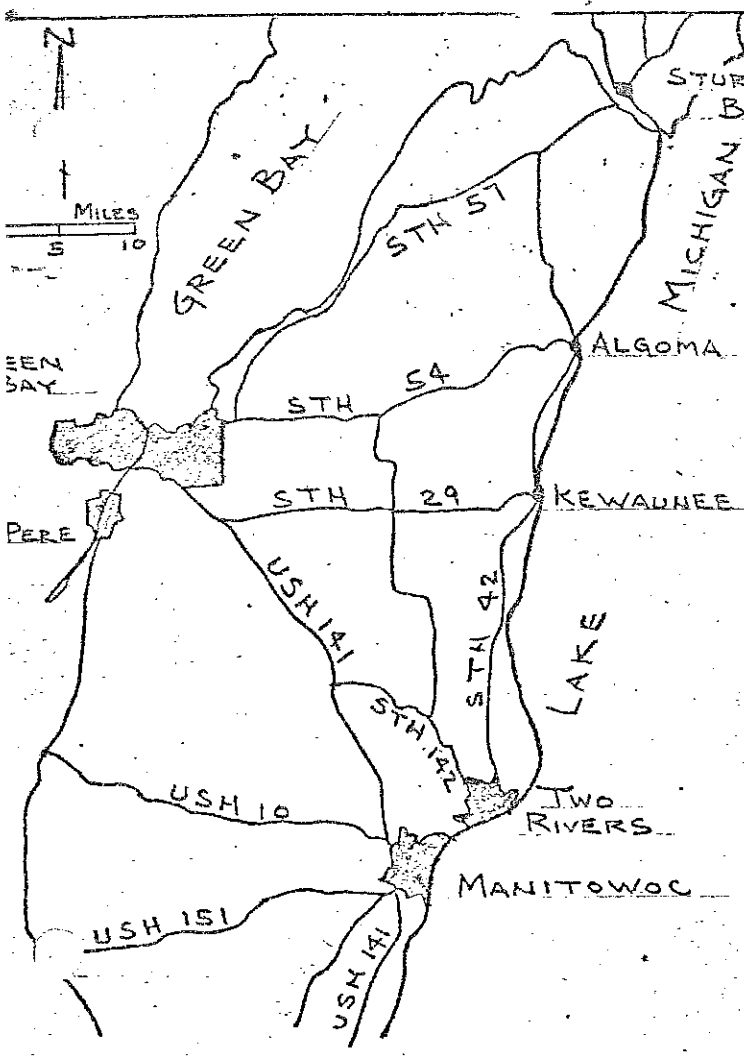

VICINITY MAP

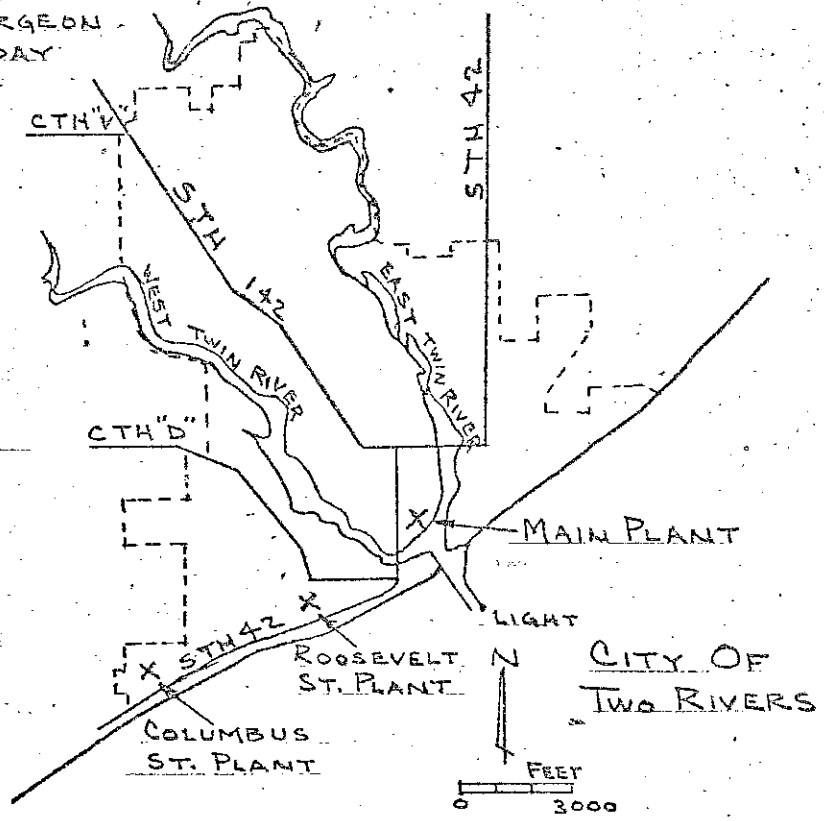

LOCATION SKETCH

PREPARED BY
BREY, STUEWE & BRAUN, INC.
CONSULTING ENGINEERS
MANITOWOC, WISCONSIN

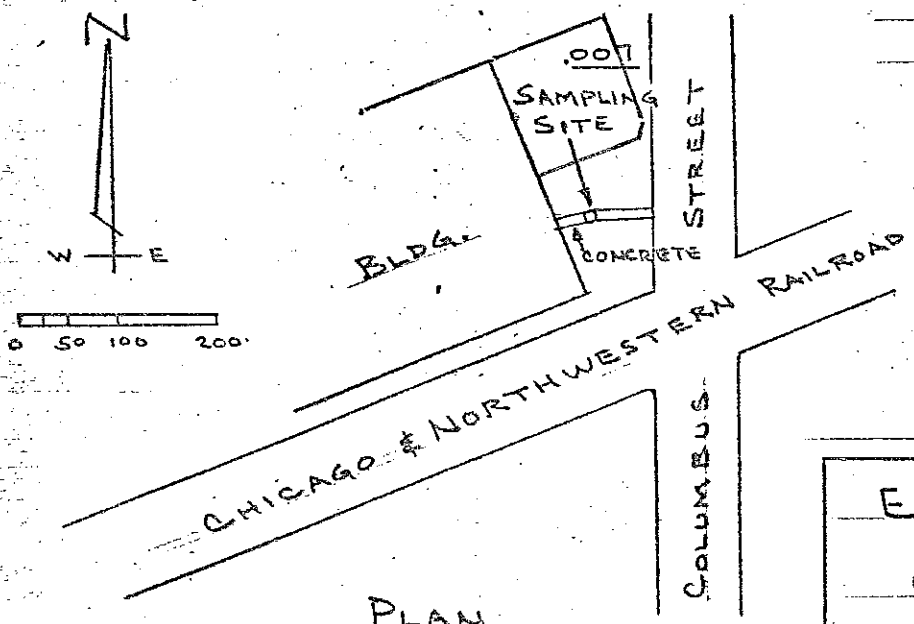

PLAN

EXISTING DISCHARGE
INTO
CITY STORM SEWER
APPLICATION BY
HAMILTON INDUSTRIES
TWO RIVERS, WISCONSIN

Please print or type in the unshaded areas only
(fill-in areas are spaced for elite type, i.e., 12 chars/inch).

(2)

Form Approved OMB No. 158-R0175

FORM 1 GENERAL

EPA

ENVIRONMENTAL PROTECTION AGENCY

GENERAL INFORMATION

Consolidated Permits Program

(Read the "General Instructions" before starting.)

I. EPA I.D. NUMBER

S F W I D 0 4 9 0 1 9 2 8 4 T/A D C

GENERAL INSTRUCTIONS

If a preprinted label has been provided, affix it in the designated space. Review the information carefully; if any of it is incorrect, cross through it and enter the correct data in the appropriate fill-in area below. Also, if any of the preprinted data is absent *(the area to the left of the label space lists the information that should appear)*, please provide it in the proper fill-in area*(s)* below. If the label is complete and correct, you need not complete Items I, III, V, and VI *(except VI-B which must be completed regardless)*. Complete all items if no label has been provided. Refer to the instructions for detailed item descriptions and for the legal authorizations under which this data is collected.

LABEL ITEMS

I. EPA I.D. NUMBER: WID049019284

III. FACILITY NAME: HAMILTON

V. FACILITY MAILING ADDRESS: AMERICAN XXXXXXXXXXXXXXXXXXXXXXXX
1316 18TH ST
TWO RIVERS, WI 54241

VI. FACILITY LOCATION: 1316 18TH ST
TWO RIVERS, WI 54241

II. POLLUTANT CHARACTERISTICS

INSTRUCTIONS: Complete A through J to determine whether you need to submit any permit application forms to the EPA. If you answer "yes" to any questions, you must submit this form and the supplemental form listed in the parenthesis following the question. Mark "X" in the box in the third column if the supplemental form is attached. If you answer "no" to each question, you need not submit any of these forms. You may answer "no" if your activity is excluded from permit requirements; see Section C of the instructions. See also, Section D of the instructions for definitions of **bold-faced terms.**

SPECIFIC QUESTIONS	MARK 'X' YES	NO	FORM ATTACHED
A. Is this facility a **publicly owned treatment works** which results in a **discharge** to **waters of the U.S.**? (FORM 2A)		X	
B. Does or will this facility *(either existing or proposed)* include a **concentrated animal feeding operation** or **aquatic animal production facility** which results in a **discharge** to **waters of the U.S.**? (FORM 2B)		X	
C. Is this a facility which currently results in **discharges** to **waters of the U.S.** other than those described in A or B above? (FORM 2C)		X	
D. Is this a proposed facility *(other than those described in A or B above)* which will result in a **discharge** to **waters of the U.S.**? (FORM 2D)		X	
E. Does or will this facility treat, store, or dispose of **hazardous wastes**? (FORM 3)	X		X
F. Do you or will you inject at this facility industrial or municipal effluent below the lowermost stratum containing, within one quarter mile of the well bore, underground sources of drinking water? (FORM 4)		X	
G. Do you or will you inject at this facility any produced water or other fluids which are brought to the surface in connection with conventional oil or natural gas production, inject fluids used for enhanced recovery of oil or natural gas, or inject fluids for storage of liquid hydrocarbons? (FORM 4)		X	
H. Do you or will you inject at this facility fluids for special processes such as mining of sulfur by the Frasch process, solution mining of minerals, in situ combustion of fossil fuel, or recovery of geothermal energy? (FORM 4)		X	
I. Is this facility a proposed **stationary source** which is one of the 28 industrial categories listed in the instructions and which will potentially emit 100 tons per year of any air pollutant regulated under the Clean Air Act and may affect or be located in an **attainment area**? (FORM 5)		X	
J. Is this facility a proposed **stationary source** which is NOT one of the 28 industrial categories listed in the instructions and which will potentially emit 250 tons per year of any air pollutant regulated under the Clean Air Act and may affect or be located in an **attainment area**? (FORM 5)		X	

III. NAME OF FACILITY

1 SKIP AMERICAN HAMILTON

IV. FACILITY CONTACT

A. NAME & TITLE *(last, first, & title)*	B. PHONE *(area code & no.)*
2 TICE, DAVID, MAINTENANCE SUPT.	414 793 1121

V. FACILITY MAILING ADDRESS

A. STREET OR P.O. BOX: 3 1316 18th STREET P.O.BOX 137

B. CITY OR TOWN	C. STATE	D. ZIP CODE
4 TWO RIVERS	WI	54241

VI. FACILITY LOCATION

A. STREET, ROUTE NO. OR OTHER SPECIFIC IDENTIFIER: 5 1316 18th STREET

B. COUNTY NAME: MANITOWOC

C. CITY OR TOWN	D. STATE	E. ZIP CODE	F. COUNTY CODE *(if known)*
6 TWO RIVERS	WI	54241	071

SEP 26 1980

CONTINUE ON REVERSE

CONTINUED FROM THE FRONT

VII. SIC CODES (4-digit, in order of priority)

A. FIRST	B. SECOND
2522 (specify)	(specify)
C. THIRD	**D. FOURTH**
(specify)	(specify)

VIII. OPERATOR INFORMATION

A. NAME: AMERICAN HAMILTON

B. Is the name listed in Item VIII-A also the owner? [X] YES [ ] NO

C. STATUS OF OPERATOR (Enter the appropriate letter into the answer box; if "Other", specify.)

F = FEDERAL
S = STATE
P = PRIVATE
M = PUBLIC (other than federal or state)
O = OTHER (specify)

Answer: P (specify)

D. PHONE (area code & no.): A 414 793 1121

E. STREET OR P.O. BOX: 1316 18th STREET

F. CITY OR TOWN: TWO RIVERS

G. STATE: WI

H. ZIP CODE: 54241

IX. INDIAN LAND

Is the facility located on Indian lands? [ ] YES [X] NO

X. EXISTING ENVIRONMENTAL PERMITS

A. NPDES (Discharges to Surface Water)	N	0000655	
B. UIC (Underground Injection of Fluids)	U		
C. RCRA (Hazardous Wastes)	R		
D. PSD (Air Emissions from Proposed Sources)	P		
E. OTHER (specify)	N	0026816	(specify) Discharges to surface water
E. OTHER (specify)			(specify)

XI. MAP

Attach to this application a topographic map of the area extending to at least one mile beyond property bounderies. The map must show the outline of the facility, the location of each of its existing and proposed intake and discharge structures, each of its hazardous waste treatment, storage, or disposal facilities, and each well where it injects fluids underground. Include all springs, rivers and other surface water bodies in the map area. See instructions for precise requirements.

XII. NATURE OF BUSINESS (provide a brief description)

Professional and hospital furniture and equipment

XIII. CERTIFICATION (see instructions)

I certify under penalty of law that I have personally examined and am familiar with the information submitted in this application and all attachments and that, based on my inquiry of those persons immediately responsible for obtaining the information contained in the application, I believe that the information is true, accurate and complete. I am aware that there are significant penalties for submitting false information, including the possibility of fine and imprisonment.

A. NAME & OFFICIAL TITLE (type or print)	B. SIGNATURE	C. DATE SIGNED
Thomas R. Pearson Vice President, Manufacturing	Thomas R. Pearson	9/26/80

COMMENTS FOR OFFICIAL USE ONLY

C

Please print or type in the unshaded areas only
(fill-in areas are spaced for elite type, i.e., 12 chara[illegible]/inch).

Form Approved OMB No. 158-S80004

FORM 3 RCRA

EPA

U.S. ENVIRONMENTAL PROTECTION AGENCY

HAZARDOUS WASTE PERMIT APPLICATION

Consolidated Permits Program

(This information is required under Section 3005 of RCRA.)

I. EPA I.D. NUMBER

S													T/A	C
F	W	I	D	0	0	0	6	0	8	3	9	8		1

FOR OFFICIAL USE ONLY

APPLICATION APPROVED	DATE RECEIVED (yr., mo., & day)	COMMENTS

II. FIRST OR REVISED APPLICATION

Place an "X" in the appropriate box in A or B below *(mark one box only)* to indicate whether this is the first application you are submitting for your facility or a revised application. If this is your first application and you already know your facility's EPA I.D. Number, or if this is a revised application, enter your facility's EPA I.D. Number in Item I above.

A. FIRST APPLICATION *(place an "X" below and provide the appropriate date)*

[X] 1. EXISTING FACILITY *(See instructions for definition of "existing" facility. Complete item below.)*

FOR EXISTING FACILITIES, PROVIDE THE DATE *(yr., mo., & day)* OPERATION BEGAN OR THE DATE CONSTRUCTION COMMENCED *(use the boxes to the left)*

C	YR.	MO.	DAY
8	7 4	0 6	2 0

[ ] 2. NEW FACILITY *(Complete item below.)*

FOR NEW FACILITIES, PROVIDE THE DATE *(yr., mo., & day)* OPERATION BEGAN OR IS EXPECTED TO BEGIN

YR.	MO.	DAY

B. REVISED APPLICATION *(place an "X" below and complete Item I above)*

[X] 1. FACILITY HAS INTERIM STATUS

[ ] 2. FACILITY HAS A RCRA PERMIT

III. PROCESSES — CODES AND DESIGN CAPACITIES

A. PROCESS CODE — Enter the code from the list of process codes below that best describes each process to be used at the facility. Ten lines are provided for entering codes. If more lines are needed, enter the code(s) in the space provided. If a process will be used that is not included in the list of codes below, then describe the process *(including its design capacity)* in the space provided on the form *(Item III-C)*.

B. PROCESS DESIGN CAPACITY — For each code entered in column A enter the capacity of the process.

1. AMOUNT — Enter the amount.
2. UNIT OF MEASURE — For each amount entered in column B(1), enter the code from the list of unit measure codes below that describes the unit of measure used. Only the units of measure that are listed below should be used.

PROCESS	PROCESS CODE	APPROPRIATE UNITS OF MEASURE FOR PROCESS DESIGN CAPACITY
Storage:		
CONTAINER *(barrel, drum, etc.)*	S01	GALLONS OR LITERS
TANK	S02	GALLONS OR LITERS
WASTE PILE	S03	CUBIC YARDS OR CUBIC METERS
SURFACE IMPOUNDMENT	S04	GALLONS OR LITERS
Disposal:		
INJECTION WELL	D79	GALLONS OR LITERS
LANDFILL	D80	ACRE-FEET *(the volume that would cover one acre to a depth of one foot)* OR HECTARE-METER
LAND APPLICATION	D81	ACRES OR HECTARES
OCEAN DISPOSAL	D82	GALLONS PER DAY OR LITERS PER DAY
SURFACE IMPOUNDMENT	D83	GALLONS OR LITERS

PROCESS	PROCESS CODE	APPROPRIATE UNITS OF MEASURE FOR PROCESS DESIGN CAPACITY
Treatment:		
TANK	T01	GALLONS PER DAY OR LITERS PER DAY
SURFACE IMPOUNDMENT	T02	GALLONS PER DAY OR LITERS PER DAY
INCINERATOR	T03	TONS PER HOUR OR METRIC TONS PER HOUR; GALLONS PER HOUR OR LITERS PER HOUR
OTHER *(Use for physical, chemical, thermal or biological treatment processes not occurring in tanks, surface impoundments or incinerators. Describe the processes in the space provided; Item III-C.)*	T04	GALLONS PER DAY OR LITERS PER DAY

UNIT OF MEASURE	UNIT OF MEASURE CODE	UNIT OF MEASURE	UNIT OF MEASURE CODE	UNIT OF MEASURE	UNIT OF MEASURE CODE
GALLONS	G	LITERS PER DAY	V	ACRE-FEET	A
LITERS	L	TONS PER HOUR	D	HECTARE-METER	F
CUBIC YARDS	Y	METRIC TONS PER HOUR	W	ACRES	B
CUBIC METERS	C	GALLONS PER HOUR	E	HECTARES	Q
GALLONS PER DAY	U	LITERS PER HOUR	H		

EXAMPLE FOR COMPLETING ITEM III *(shown in line numbers X-1 and X-2 below)*: A facility has two storage tanks, one tank can hold 200 gallons and the other can hold 400 gallons. The facility also has an incinerator that can burn up to 20 gallons per hour.

S													T/A	C
C	D	U	P											1

LINE NUMBER	A. PROCESS CODE (from list above)	B. PROCESS DESIGN CAPACITY 1. AMOUNT (specify)	B. PROCESS DESIGN CAPACITY 2. UNIT OF MEASURE (enter code)	FOR OFFICIAL USE ONLY	LINE NUMBER	A. PROCESS CODE (from list above)	B. PROCESS DESIGN CAPACITY 1. AMOUNT	B. PROCESS DESIGN CAPACITY 2. UNIT OF MEASURE (enter code)	FOR OFFICIAL USE ONLY
X-1	S 0 2	600	G		5				
X-2	T 0 3	20	E		6				
1	S 0 2	2504	G		7				
2	S 0 1	1925	G		8				
3					9				
4					10				

Continued from the front.

III. PROCESSES *(continued)*

C. SPACE FOR ADDITIONAL PROCESS CODES OR DESCRIBING OTHER PROCESSES *(code "T04")*. FOR EACH PROCESS ENTERED HERE INCLUDE DESIGN CAPACITY.

IV. DESCRIPTION OF HAZARDOUS WASTES

A. **EPA HAZARDOUS WASTE NUMBER** — Enter the four—digit number from 40 CFR, Subpart D for each listed hazardous waste you will handle. If you handle hazardous wastes which are not listed in 40 CFR, Subpart D, enter the four—digit number*(s)* from 40 CFR, Subpart C that describes the characteristics and/or the toxic contaminants of those hazardous wastes.

B. **ESTIMATED ANNUAL QUANTITY** — For each **listed waste** entered in column A estimate the quantity of that waste that will be handled on an annual basis. For each **characteristic** or **toxic contaminant** entered in column A estimate the total annual quantity of all the non—listed waste*(s)* that will be handled which possess that characteristic or contaminant.

C. **UNIT OF MEASURE** — For each quantity entered in column B enter the unit of measure code. Units of measure which must be used and the appropriate codes are:

ENGLISH UNIT OF MEASURE	CODE	METRIC UNIT OF MEASURE	CODE
POUNDS	P	KILOGRAMS	K
TONS	T	METRIC TONS	M

If facility records use any other unit of measure for quantity, the units of measure must be converted into one of the required units of measure taking into account the appropriate density or specific gravity of the waste.

D. **PROCESSES**

1. PROCESS CODES:
   For listed hazardous waste: For each **listed** hazardous waste entered in column A select the code*(s)* from the list of process codes contained in Item III to indicate how the waste will be stored, treated, and/or disposed of at the facility.
   For non—listed hazardous wastes: For each characteristic or toxic contaminant entered in column A, select the code*(s)* from the list of process codes contained in Item III to indicate **all** the processes that will be used to store, treat, and/or dispose of all the non—listed hazardous wastes that possess that characteristic or toxic contaminant.
   Note: Four spaces are provided for entering process codes. If more are needed: (1) Enter the first three as described above; (2) Enter "000" in the extreme right box of Item IV-D(1); and (3) Enter in the space provided on page 4, the line number and the additional code*(s)*.

2. PROCESS DESCRIPTION: If a code is not listed for a process that will be used, describe the process in the space provided on the form.

NOTE: HAZARDOUS WASTES DESCRIBED BY MORE THAN ONE EPA HAZARDOUS WASTE NUMBER — Hazardous wastes that can be described by more than one EPA Hazardous Waste Number shall be described on the form as follows:

1. Select one of the EPA Hazardous Waste Numbers and enter it in column A. On the same line complete columns B,C, and D by estimating the total annual quantity of the waste and describing all the processes to be used to treat, store, and/or dispose of the waste.
2. In column A of the next line enter the other EPA Hazardous Waste Number that can be used to describe the waste. In column D(2) on that line enter "included with above" and make no other entries on that line.
3. Repeat step 2 for each other EPA Hazardous Waste Number that can be used to describe the hazardous waste.

EXAMPLE FOR COMPLETING ITEM IV *(shown in line numbers X-1, X-2, X-3, and X-4 below)* — A facility will treat and dispose of an estimated 900 pounds per year of chrome shavings from leather tanning and finishing operation. In addition, the facility will treat and dispose of three non—listed wastes. Two wastes are corrosive only and there will be an estimated 200 pounds per year of each waste. The other waste is corrosive and ignitable and there will be an estimated 100 pounds per year of that waste. Treatment will be in an incinerator and disposal will be in a landfill.

LINE NO.	A. EPA HAZARD. WASTE NO. (enter code)	B. ESTIMATED ANNUAL QUANTITY OF WASTE	C. UNIT OF MEASURE (enter code)	D. PROCESSES 1. PROCESS CODES (enter)	D. PROCESSES 2. PROCESS DESCRIPTION (if a code is not entered in D(1))
X-1	K054	900	P	T03 D80	
X-2	D002	400	P	T03 D80	
X-3	D001	100	P	T03 D80	
X-4	D002				included with above

CONTINUE ON PAGE 3

Continued from page 2.

NOTE: Photocopy this page before completing if you have more than 26 wastes to list.

Form Approved OMB No. 158-S80004

EPA I.D. NUMBER (enter from page 1)	FOR OFFICIAL USE ONLY
WWID0006083981 (T/A: 1)	W DUP (T/A: 2) DUP

DESCRIPTION OF HAZARDOUS WASTES (continued)

LINE NO.	A. EPA HAZARD. WASTE NO. (enter code)	B. ESTIMATED ANNUAL QUANTITY OF WASTE	C. UNIT OF MEASURE (enter code)	D. PROCESSES 1. PROCESS CODES (enter)	D. PROCESSES 2. PROCESS DESCRIPTION (if a code is not entered in D(1))
1	F003	244	T	S01 S02	
2	F005	309.5	T	S01 S02	
3	D001	384	T	S01 S02	
4					
5					
Continued from the front.

IV. DESCRIPTION OF HAZARDOUS WASTES *(continued)*

E. USE THIS SPACE TO LIST ADDITIONAL PROCESS CODES FROM ITEM D(1) ON PAGE 3.

EPA I.D. NO. *(enter from page 1)*

S												T/A	C
F	W	I	D	0	0	0	6	0	8	3	9	8	6

V. FACILITY DRAWING

All existing facilities must include in the space provided on page 5 a scale drawing of the facility *(see instructions for more detail).*

VI. PHOTOGRAPHS

All existing facilities must include photographs *(aerial or ground–level)* that clearly delineate all existing structures; existing storage, treatment and disposal areas; and sites of future storage, treatment or disposal areas *(see instructions for more detail).*

VII. FACILITY GEOGRAPHIC LOCATION

LATITUDE *(degrees, minutes, & seconds)*	LONGITUDE *(degrees, minutes, & seconds)*
44 08 51	87 33 50

VIII. FACILITY OWNER

☐ A. If the facility owner is also the facility operator as listed in Section VIII on Form 1, "General Information", place an "X" in the box to the left and skip to Section IX below.

B. If the facility owner is not the facility operator as listed in Section VIII on Form 1, complete the following items:

1. NAME OF FACILITY'S LEGAL OWNER	2. PHONE NO. *(area code & no.)*
E Hamilton Industries, Inc.	414-793-1121

3. STREET OR P.O. BOX	4. CITY OR TOWN	5. ST.	6. ZIP CODE
F 1316 - 18th Street	G Two Rivers	WI	54241

IX. OWNER CERTIFICATION

I certify under penalty of law that I have personally examined and am familiar with the information submitted in this and all attached documents, and that based on my inquiry of those individuals immediately responsible for obtaining the information, I believe that the submitted information is true, accurate, and complete. I am aware that there are significant penalties for submitting false information, including the possibility of fine and imprisonment.

A. NAME *(print or type)*	B. SIGNATURE	C. DATE SIGNED
Thomas R. Pearson, President	Thomas R. Pearson	8-8-84

X. OPERATOR CERTIFICATION

I certify under penalty of law that I have personally examined and am familiar with the information submitted in this and all attached documents, and that based on my inquiry of those individuals immediately responsible for obtaining the information, I believe that the submitted information is true, accurate, and complete. I am aware that there are significant penalties for submitting false information, including the possibility of fine and imprisonment.

A. NAME *(print or type)*	B. SIGNATURE	C. DATE SIGNED
Charles H. Kasal, V.P. Engineering	Charles H. Kasal	8-8-84

 CONTINUE ON PAGE 5

Continued from page 2.

NOTE: Photocopy this page before completing if you have more than 26 wastes to list.

Form Approved OMB No. 158-S80004

EPA I.D. NUMBER (enter from page 1)	FOR OFFICIAL USE ONLY
W W 1 D 0 0 0 6 0 8 3 9 8 — T/A: 1	W DUP — T/A: 2 — DUP

. DESCRIPTION OF HAZARDOUS WASTES (continued)

LINE NO.	A. EPA HAZARD. WASTE NO. (enter code)	B. ESTIMATED ANNUAL QUANTITY OF WASTE	C. UNIT OF MEASURE (enter code)	D. PROCESSES 1. PROCESS CODES (enter)	D. PROCESSES 2. PROCESS DESCRIPTION (if a code is not entered in D(1))
1	F003	1300	T	S01 S02	
2	F005	1650	T	S01 S02	
3	D001	3100	T	S01 S02	
4					
5					
Continued from the front.

IV. DESCRIPTION OF HAZARDOUS WASTES *(continued)*

E. USE THIS SPACE TO LIST ADDITIONAL PROCESS CODES FROM ITEM D(1) ON PAGE 3.

EPA I.D. NO. *(enter from page 1)*

F W 1 D 0 0 0 6 0 8 3 9 8 T/A 6

V. FACILITY DRAWING

All existing facilities must include in the space provided on page 5 a scale drawing of the facility *(see instructions for more detail).*

VI. PHOTOGRAPHS

All existing facilities must include photographs *(aerial or ground—level)* that clearly delineate all existing structures; existing storage, treatment and disposal areas; and sites of future storage, treatment or disposal areas *(see instructions for more detail).*

VII. FACILITY GEOGRAPHIC LOCATION

LATITUDE *(degrees, minutes, & seconds)*	LONGITUDE *(degrees, minutes, & seconds)*
44 08 51	87 33 50

VIII. FACILITY OWNER

☐ A. If the facility owner is also the facility operator as listed in Section VIII on Form 1, "General Information", place an "X" in the box to the left and skip to Section IX below.

B. If the facility owner is not the facility operator as listed in Section VIII on Form 1, complete the following items:

1. NAME OF FACILITY'S LEGAL OWNER	2. PHONE NO. *(area code & no.)*
E Hamilton Industries, Inc.	414-793-1121

3. STREET OR P.O. BOX	4. CITY OR TOWN	5. ST.	6. ZIP CODE
F 1316-18th Street	G Two Rivers	WI	54241

IX. OWNER CERTIFICATION

I certify under penalty of law that I have personally examined and am familiar with the information submitted in this and all attached documents, and that based on my inquiry of those individuals immediately responsible for obtaining the information, I believe that the submitted information is true, accurate, and complete. I am aware that there are significant penalties for submitting false information, including the possibility of fine and imprisonment.

A. NAME *(print or type)*	B. SIGNATURE	C. DATE SIGNED
Thomas R. Pearson, President	Thomas R. Pearson	11-1-84

X. OPERATOR CERTIFICATION

I certify under penalty of law that I have personally examined and am familiar with the information submitted in this and all attached documents, and that based on my inquiry of those individuals immediately responsible for obtaining the information, I believe that the submitted information is true, accurate, and complete. I am aware that there are significant penalties for submitting false information, including the possibility of fine and imprisonment.

A. NAME *(print or type)*	B. SIGNATURE	C. DATE SIGNED
Charles H. Kasal, Vice President, Engineering	Charles H. Kasal	11-1-84

CONTINUE ON PAGE 5

Please print or type in the unshaded areas only
(fill—in areas are spaced for elite type, i.e., 12 char rs/inch).

Form Approved OMB No. 158-S80004

FORM 3 RCRA

EPA

U.S. IRONMENTAL PROTECTION AGENCY

HAZARDOUS WASTE PERMIT APPLICATION

Consolidated Permits Program

(This information is required under Section 3005 of RCRA.)

I. EPA I.D. NUMBER

S												T/A	C
F	W	I	D	0	0	0	8	0	8	3	9		1

1 2 - 13 14 15

FOR OFFICIAL USE ONLY

APPLICATION APPROVED	DATE RECEIVED (yr., mo., & day)	COMMENTS
23	24 - 29	

II. FIRST OR REVISED APPLICATION

Place an "X" in the appropriate box in A or B below *(mark one box only)* to indicate whether this is the first application you are submitting for your facility or a revised application. If this is your first application and you already know your facility's EPA I.D. Number, or if this is a revised application, enter your facility's EPA I.D. Number in Item I above.

A. FIRST APPLICATION *(place an "X" below and provide the appropriate date)*

[X] 1. EXISTING FACILITY *(See instructions for definition of "existing" facility. Complete item below.)* 71

[ ] 2. NEW FACILITY *(Complete item below.)* 71

FOR EXISTING FACILITIES, PROVIDE THE DATE *(yr., mo., & day)* OPERATION BEGAN OR THE DATE CONSTRUCTION COMMENCED *(use the boxes to the left)*

C	YR.	MO.	DAY
8	7 4	0 6	2 0
18	73 74	75 76	77 78

FOR NEW FACILITIES, PROVIDE THE DATE *(yr., mo., & day)* OPERATION BEGAN OR IS EXPECTED TO BEGIN

YR.	MO.	DAY
73 74	75 76	77 78

B. REVISED APPLICATION *(place an "X" below and complete Item I above)*

[X] 1. FACILITY HAS INTERIM STATUS 72

[ ] 2. FACILITY HAS A RCRA PERMIT 72

III. PROCESSES — CODES AND DESIGN CAPACITIES

A. PROCESS CODE — Enter the code from the list of process codes below that best describes each process to be used at the facility. Ten lines are provided for entering codes. If more lines are needed, enter the code*(s)* in the space provided. If a process will be used that is not included in the list of codes below, then describe the process *(including its design capacity)* in the space provided on the form *(Item III-C)*.

B. PROCESS DESIGN CAPACITY — For each code entered in column A enter the capacity of the process.
1. AMOUNT — Enter the amount.
2. UNIT OF MEASURE — For each amount entered in column B(1), enter the code from the list of unit measure codes below that describes the unit of measure used. Only the units of measure that are listed below should be used.

PROCESS	PROCESS CODE	APPROPRIATE UNITS OF MEASURE FOR PROCESS DESIGN CAPACITY
Storage:		
CONTAINER *(barrel, drum, etc.)*	S01	GALLONS OR LITERS
TANK	S02	GALLONS OR LITERS
WASTE PILE	S03	CUBIC YARDS OR CUBIC METERS
SURFACE IMPOUNDMENT	S04	GALLONS OR LITERS
Disposal:		
INJECTION WELL	D79	GALLONS OR LITERS
LANDFILL	D80	ACRE-FEET *(the volume that would cover one acre to a depth of one foot)* OR HECTARE-METER
LAND APPLICATION	D81	ACRES OR HECTARES
OCEAN DISPOSAL	D82	GALLONS PER DAY OR LITERS PER DAY
SURFACE IMPOUNDMENT	D83	GALLONS OR LITERS

PROCESS	PROCESS CODE	APPROPRIATE UNITS OF MEASURE FOR PROCESS DESIGN CAPACITY
Treatment:		
TANK	T01	GALLONS PER DAY OR LITERS PER DAY
SURFACE IMPOUNDMENT	T02	GALLONS PER DAY OR LITERS PER DAY
INCINERATOR	T03	TONS PER HOUR OR METRIC TONS PER HOUR; GALLONS PER HOUR OR LITERS PER HOUR
OTHER *(Use for physical, chemical, thermal or biological treatment processes not occurring in tanks, surface impoundments or incinerators. Describe the processes in the space provided; Item III-C.)*	T04	GALLONS PER DAY OR LITERS PER DAY

UNIT OF MEASURE	UNIT OF MEASURE CODE	UNIT OF MEASURE	UNIT OF MEASURE CODE	UNIT OF MEASURE	UNIT OF MEASURE CODE
GALLONS	G	LITERS PER DAY	V	ACRE-FEET	A
LITERS	L	TONS PER HOUR	D	HECTARE-METER	F
CUBIC YARDS	Y	METRIC TONS PER HOUR	W	ACRES	B
CUBIC METERS	C	GALLONS PER HOUR	E	HECTARES	Q
GALLONS PER DAY	U	LITERS PER HOUR	H		

EXAMPLE FOR COMPLETING ITEM III *(shown in line numbers X-1 and X-2 below)*: A facility has two storage tanks, one tank can hold 200 gallons and the other can hold 400 gallons. The facility also has an incinerator that can burn up to 20 gallons per hour.

S						T/A	C
C	D	U	P				1

1 2 - 13 14 15

LINE NUMBER	A. PROCESS CODE (from list above)	B. PROCESS DESIGN CAPACITY 1. AMOUNT (specify)	B. 2. UNIT OF MEASURE (enter code)	FOR OFFICIAL USE ONLY	LINE NUMBER	A. PROCESS CODE (from list above)	B. PROCESS DESIGN CAPACITY 1. AMOUNT	B. 2. UNIT OF MEASURE (enter code)	FOR OFFICIAL USE ONLY
	16 - 18	19 - 27	28	29 - 32		16 - 18	19 - 27	28	29 - 32
X-1	S 0 2	600	G		5				
X-2	T 0 3	20	E		6				
1	S 0 2	3000	G		7				
2	T 0 3	30	E		8				
3	S 0 1	1925	G		9				
4					10				

 CONTINUE ON REVERSE

Continued from the front.

III. PROCESSES *(continued)*

C. SPACE FOR ADDITIONAL PROCESS CODES OR FOR DESCRIBING OTHER PROCESSES *(code "T04")*. FOR EACH PROCESS ENTERED HERE INCLUDE DESIGN CAPACITY.

IV. DESCRIPTION OF HAZARDOUS WASTES

A. EPA HAZARDOUS WASTE NUMBER – Enter the four–digit number from 40 CFR, Subpart D for each listed hazardous waste you will handle. If you handle hazardous wastes which are not listed in 40 CFR, Subpart D, enter the four–digit number*(s)* from 40 CFR, Subpart C that describes the characteristics and/or the toxic contaminants of those hazardous wastes.

B. ESTIMATED ANNUAL QUANTITY – For each **listed waste** entered in column A estimate the quantity of that waste that will be handled on an annual basis. For each **characteristic** or **toxic contaminant** entered in column A estimate the total annual quantity of all the non–listed waste*(s)* that will be handled which possess that characteristic or contaminant.

C. UNIT OF MEASURE – For each quantity entered in column B enter the unit of measure code. Units of measure which must be used and the appropriate codes are:

ENGLISH UNIT OF MEASURE	CODE	METRIC UNIT OF MEASURE	CODE
POUNDS	P	KILOGRAMS	K
TONS	T	METRIC TONS	M

If facility records use any other unit of measure for quantity, the units of measure must be converted into one of the required units of measure taking into account the appropriate density or specific gravity of the waste.

D. PROCESSES

1. PROCESS CODES:
   For listed hazardous waste: For each **listed** hazardous waste entered in column A select the code*(s)* from the list of process codes contained in Item III to indicate how the waste will be stored, treated, and/or disposed of at the facility.
   For non–listed hazardous wastes: For each characteristic or toxic contaminant entered in column A, select the code*(s)* from the list of process codes contained in Item III to indicate **all** the processes that will be used to store, treat, and/or dispose of all the non–listed hazardous wastes that possess that characteristic or toxic contaminant.
   Note: Four spaces are provided for entering process codes. If more are needed: (1) Enter the first three as described above; (2) Enter "000" in the extreme right box of Item IV-D(1); and (3) Enter in the space provided on page 4, the line number and the additional code*(s)*.

2. PROCESS DESCRIPTION: If a code is not listed for a process that will be used, describe the process in the space provided on the form.

NOTE: HAZARDOUS WASTES DESCRIBED BY MORE THAN ONE EPA HAZARDOUS WASTE NUMBER – Hazardous wastes that can be described by more than one EPA Hazardous Waste Number shall be described on the form as follows:

1. Select one of the EPA Hazardous Waste Numbers and enter it in column A. On the same line complete columns B,C, and D by estimating the total annual quantity of the waste and describing all the processes to be used to treat, store, and/or dispose of the waste.
2. In column A of the next line enter the other EPA Hazardous Waste Number that can be used to describe the waste. In column D(2) on that line enter "included with above" and make no other entries on that line.
3. Repeat step 2 for each other EPA Hazardous Waste Number that can be used to describe the hazardous waste.

EXAMPLE FOR COMPLETING ITEM IV *(shown in line numbers X-1, X-2, X-3, and X-4 below)* – A facility will treat and dispose of an estimated 900 pounds per year of chrome shavings from leather tanning and finishing operation. In addition, the facility will treat and dispose of three non–listed wastes. Two wastes are corrosive only and there will be an estimated 200 pounds per year of each waste. The other waste is corrosive and ignitable and there will be an estimated 100 pounds per year of that waste. Treatment will be in an incinerator and disposal will be in a landfill.

LINE NO.	A. EPA HAZARD. WASTE NO. (enter code)	B. ESTIMATED ANNUAL QUANTITY OF WASTE	C. UNIT OF MEASURE (enter code)	D. PROCESSES 1. PROCESS CODES (enter)	D. PROCESSES 2. PROCESS DESCRIPTION (if a code is not entered in D(1))
X-1	K 0 5 4	900	P	T 0 3 D 8 0	
X-2	D 0 0 2	400	P	T 0 3 D 8 0	
X-3	D 0 0 1	100	P	T 0 3 D 8 0	
X-4	D 0 0 2				included with above

 CONTINUE ON PAGE 3

Continued from page 2.

NOTE: Photocopy this page before completing if you have more than 26 wastes to list.

Form Approved OMB No. 158-S80004

EPA I.D. NUMBER (enter from page 1)	FOR OFFICIAL USE ONLY
W W I D 0 0 0 8 0 8 3 9 8 T/A C 1	W DUP T/A C 2 DUP

V. DESCRIPTION OF HAZARDOUS WASTES (continued)

LINE NO.	A. EPA HAZARD. WASTE NO. (enter code)	B. ESTIMATED ANNUAL QUANTITY OF WASTE	C. UNIT OF MEASURE (enter code)	D. PROCESSES 1. PROCESS CODES (enter)	D. PROCESSES 2. PROCESS DESCRIPTION (if a code is not entered in D(1))
1	T 0 0 3	182		S 0 1 S 0 2 T 0 3	
2	F 0 0 5				
3					
4					
Continued from the front.

IV. DESCRIPTION OF HAZARDOUS WASTES (continued)

E. USE THIS SPACE TO LIST ADDITIONAL PROCESS CODES FROM ITEM D(1) ON PAGE 3.

EPA I.D. NO. (enter from page 1)

S F W I D 0 0 0 8 0 8 3 9 8 T/A C 6

V. FACILITY DRAWING

All existing facilities must include in the space provided on page 5 a scale drawing of the facility *(see instructions for more detail).*

VI. PHOTOGRAPHS

All existing facilities must include photographs *(aerial or ground—level)* that clearly delineate all existing structures; existing storage, treatment and disposal areas; and sites of future storage, treatment or disposal areas *(see instructions for more detail).*

VII. FACILITY GEOGRAPHIC LOCATION

LATITUDE (degrees, minutes, & seconds)	LONGITUDE (degrees, minutes, & seconds)
4 4 0 8 5 1	8 7 3 3 5 0

VIII. FACILITY OWNER

☐ A. If the facility owner is also the facility operator as listed in Section VIII on Form 1, "General Information", place an "X" in the box to the left and skip to Section IX below.

B. If the facility owner is not the facility operator as listed in Section VIII on Form 1, complete the following items:

1. NAME OF FACILITY'S LEGAL OWNER	2. PHONE NO. (area code & no.)
E Hamilton Industries, Inc.	3 1 2 - 4 8 0 - 9 3 4 0

3. STREET OR P.O. BOX	4. CITY OR TOWN	5. ST.	6. ZIP CODE
F 555 Skokie Blvd., Suite 366	G Northbrook	I L	6 0 0 6 2

IX. OWNER CERTIFICATION

I certify under penalty of law that I have personally examined and am familiar with the information submitted in this and all attached documents, and that based on my inquiry of those individuals immediately responsible for obtaining the information, I believe that the submitted information is true, accurate, and complete. I am aware that there are significant penalties for submitting false information, including the possibility of fine and imprisonment.

A. NAME (print or type)	B. SIGNATURE	C. DATE SIGNED
Charles Barancik		9/9/82

X. OPERATOR CERTIFICATION

I certify under penalty of law that I have personally examined and am familiar with the information submitted in this and all attached documents, and that based on my inquiry of those individuals immediately responsible for obtaining the information, I believe that the submitted information is true, accurate, and complete. I am aware that there are significant penalties for submitting false information, including the possibility of fine and imprisonment.

A. NAME (print or type)	B. SIGNATURE	C. DATE SIGNED
Charles H. Kasal	Charles H. Kasal	Sept. 7, 1982

CONTINUE ON PAGE 5

Continued from page 4.

V. FACILITY DRAWING *(see page 4)*

See Attached Drawing

Hamilton INDUSTRIES

Two Rivers Wisconsin 54241 Telephone 414 793-1121
Telex 026-9536

September 7, 1982

RECEIVED
SEP 13 1982
WASTE MANAGEMENT BRANCH
EPA, REGION V

U.S. Environmental Protection Agency
Waste Management Branch
230 South Dearbourn
Chicago, IL 60604

Attention: Rick Karl

Ref: EPA I.D. WID000608398

Dear Mr. Karl:

Attached please find our revised Part A Hazardous Waste Permit application, updating page 1 of 5 and page 3 of 5 of Form 3 EPA.

In our original application we had omitted reporting our 55 gallon drum storage that were stored prior to being pumped into our 1000 gallon storage tanks. We were using this process prior to November 19, 1980.

Corrections were made to page 3 of 5 listing the correct waste number and process code.

We thank you for your help in securing our permit to incinerate these hazardous waste materials.

If you have any additional questions or need more information, please call me.

Sincerely yours,

David L. Tice

David L. Tice

cc: Jim Reyburn
Wisconsin DNR

Please print or type in the unshaded areas only
(fill-in areas are spaced for elite type, i.e., 12 che[illegible]s/inch).

Form Approved OMB No. 158-S80004

FORM 3 RCRA

U[illegible]IRONMENTAL PROTECTION AGENCY

HAZARDOUS WASTE PERMIT APPLICATION

Consolidated Permits Program

(This information is required under Section 3005 of RCRA.)

I. EPA I.D. NUMBER

S												T/A	C
F	W	I	D	0	4	9	0	1	9	2	8	4	1

1 2 - 13 14 15

FOR OFFICIAL USE ONLY

APPLICATION APPROVED	DATE RECEIVED (yr., mo., & day)	COMMENTS
23	24 - 29	

II. FIRST OR REVISED APPLICATION

Place an "X" in the appropriate box in A or B below *(mark one box only)* to indicate whether this is the first application you are submitting for your facility or a revised application. If this is your first application and you already know your facility's EPA I.D. Number, or if this is a revised application, enter your facility's EPA I.D. Number in Item I above.

A. FIRST APPLICATION *(place an "X" below and provide the appropriate date)*

[X] 1. EXISTING FACILITY *(See instructions for definition of "existing" facility. Complete item below.)* (71)

[ ] 2. NEW FACILITY *(Complete item below.)* (71)

C 8 (15)

FOR EXISTING FACILITIES, PROVIDE THE DATE *(yr., mo., & day)* OPERATION BEGAN OR THE DATE CONSTRUCTION COMMENCED *(use the boxes to the left)*

YR.	MO.	DAY
7 4 (73 74)	0 6 (75 76)	2 0 (77 78)

FOR NEW FACILITIES, PROVIDE THE DATE *(yr., mo., & day)* OPERATION BEGAN OR IS EXPECTED TO BEGIN

YR.	MO.	DAY
(73 74)	(75 76)	(77 78)

B. REVISED APPLICATION *(place an "X" below and complete Item I above)*

[X] 1. FACILITY HAS INTERIM STATUS (72)

[ ] 2. FACILITY HAS A RCRA PERMIT (72)

III. PROCESSES — CODES AND DESIGN CAPACITIES

A. PROCESS CODE — Enter the code from the list of process codes below that best describes each process to be used at the facility. Ten lines are provided for entering codes. If more lines are needed, enter the code*(s)* in the space provided. If a process will be used that is not included in the list of codes below, then describe the process *(including its design capacity)* in the space provided on the form *(Item III-C)*.

B. PROCESS DESIGN CAPACITY — For each code entered in column A enter the capacity of the process.
1. AMOUNT — Enter the amount.
2. UNIT OF MEASURE — For each amount entered in column B(1), enter the code from the list of unit measure codes below that describes the unit of measure used. Only the units of measure that are listed below should be used.

PROCESS	PROCESS CODE	APPROPRIATE UNITS OF MEASURE FOR PROCESS DESIGN CAPACITY
Storage:		
CONTAINER *(barrel, drum, etc.)*	S01	GALLONS OR LITERS
TANK	S02	GALLONS OR LITERS
WASTE PILE	S03	CUBIC YARDS OR CUBIC METERS
SURFACE IMPOUNDMENT	S04	GALLONS OR LITERS
Disposal:		
INJECTION WELL	D79	GALLONS OR LITERS
LANDFILL	D80	ACRE-FEET *(the volume that would cover one acre to a depth of one foot)* OR HECTARE-METER
LAND APPLICATION	D81	ACRES OR HECTARES
OCEAN DISPOSAL	D82	GALLONS PER DAY OR LITERS PER DAY
SURFACE IMPOUNDMENT	D83	GALLONS OR LITERS

PROCESS	PROCESS CODE	APPROPRIATE UNITS OF MEASURE FOR PROCESS DESIGN CAPACITY
Treatment:		
TANK	T01	GALLONS PER DAY OR LITERS PER DAY
SURFACE IMPOUNDMENT	T02	GALLONS PER DAY OR LITERS PER DAY
INCINERATOR	T03	TONS PER HOUR OR METRIC TONS PER HOUR; GALLONS PER HOUR OR LITERS PER HOUR
OTHER *(Use for physical, chemical, thermal or biological treatment processes not occurring in tanks, surface impoundments or incinerators. Describe the processes in the space provided; Item III-C.)*	T04	GALLONS PER DAY OR LITERS PER DAY

UNIT OF MEASURE	UNIT OF MEASURE CODE	UNIT OF MEASURE	UNIT OF MEASURE CODE	UNIT OF MEASURE	UNIT OF MEASURE CODE
GALLONS	G	LITERS PER DAY	V	ACRE-FEET	A
LITERS	L	TONS PER HOUR	D	HECTARE-METER	F
CUBIC YARDS	Y	METRIC TONS PER HOUR	W	ACRES	B
CUBIC METERS	C	GALLONS PER HOUR	E	HECTARES	Q
GALLONS PER DAY	U	LITERS PER HOUR	H		

EXAMPLE FOR COMPLETING ITEM III *(shown in line numbers X-1 and X-2 below)*: A facility has two storage tanks, one tank can hold 200 gallons and the other can hold 400 gallons. The facility also has an incinerator that can burn up to 20 gallons per hour.

S													T/A	C
C	D	U	P										3	1

1 2 - 13 14 15

LINE NUMBER	A. PROCESS CODE (from list above)	B. PROCESS DESIGN CAPACITY 1. AMOUNT (specify)	B. PROCESS DESIGN CAPACITY 2. UNIT OF MEASURE (enter code)	FOR OFFICIAL USE ONLY	LINE NUMBER	A. PROCESS CODE (from list above)	B. PROCESS DESIGN CAPACITY 1. AMOUNT	B. PROCESS DESIGN CAPACITY 2. UNIT OF MEASURE (enter code)	FOR OFFICIAL USE ONLY
	16 - 18	19 - 27	28	29 - 32		16 - 18	19 - 27	28	29 - 32
X-1	S 0 2	600	G		5				
X-2	T 0 3	20	E		6				
1	S 0 2	3000	G		7				
2	T 0 3	30	E		8				
3					9				
4					10				

SEP 26 1980

CONTINUE ON REVERSE

Continued from the front.

III. PROCESSES *(continued)*

C. SPACE FOR ADDITIONAL PROCESS CODES OR FOR DESCRIBING OTHER PROCESSES *(code "T04")*. FOR EACH PROCESS ENTERED HERE INCLUDE DESIGN CAPACITY.

IV. DESCRIPTION OF HAZARDOUS WASTES

A. **EPA HAZARDOUS WASTE NUMBER** — Enter the four—digit number from 40 CFR, Subpart D for each listed hazardous waste you will handle. If you handle hazardous wastes which are not listed in 40 CFR, Subpart D, enter the four—digit number*(s)* from 40 CFR, Subpart C that describes the characteristics and/or the toxic contaminants of those hazardous wastes.

B. **ESTIMATED ANNUAL QUANTITY** — For each **listed waste** entered in column A estimate the quantity of that waste that will be handled on an annual basis. For each **characteristic** or **toxic contaminant** entered in column A estimate the total annual quantity of all the non—listed waste*(s)* that will be handled which possess that characteristic or contaminant.

C. **UNIT OF MEASURE** — For each quantity entered in column B enter the unit of measure code. Units of measure which must be used and the appropriate codes are:

ENGLISH UNIT OF MEASURE	CODE	METRIC UNIT OF MEASURE	CODE
POUNDS	P	KILOGRAMS	K
TONS	T	METRIC TONS	M

If facility records use any other unit of measure for quantity, the units of measure must be converted into one of the required units of measure taking into account the appropriate density or specific gravity of the waste.

D. **PROCESSES**

1. PROCESS CODES:
   For listed hazardous waste: For each **listed** hazardous waste entered in column A select the code*(s)* from the list of process codes contained in Item III to indicate how the waste will be stored, treated, and/or disposed of at the facility.
   For non—listed hazardous wastes: For each characteristic or toxic contaminant entered in column A, select the code*(s)* from the list of process codes contained in Item III to indicate **all** the processes that will be used to store, treat, and/or dispose of all the non—listed hazardous wastes that possess that characteristic or toxic contaminant.
   Note: Four spaces are provided for entering process codes. If more are needed: (1) Enter the first three as described above; (2) Enter "000" in the extreme right box of Item IV-D(1); and (3) Enter in the space provided on page 4, the line number and the additional code*(s)*.

2. PROCESS DESCRIPTION: If a code is not listed for a process that will be used, describe the process in the space provided on the form.

NOTE: HAZARDOUS WASTES DESCRIBED BY MORE THAN ONE EPA HAZARDOUS WASTE NUMBER — Hazardous wastes that can be described by more than one EPA Hazardous Waste Number shall be described on the form as follows:

1. Select one of the EPA Hazardous Waste Numbers and enter it in column A. On the same line complete columns B,C, and D by estimating the total annual quantity of the waste and describing all the processes to be used to treat, store, and/or dispose of the waste.
2. In column A of the next line enter the other EPA Hazardous Waste Number that can be used to describe the waste. In column D(2) on that line enter "included with above" and make no other entries on that line.
3. Repeat step 2 for each other EPA Hazardous Waste Number that can be used to describe the hazardous waste.

EXAMPLE FOR COMPLETING ITEM IV *(shown in line numbers X-1, X-2, X-3, and X-4 below)* — A facility will treat and dispose of an estimated 900 pounds per year of chrome shavings from leather tanning and finishing operation. In addition, the facility will treat and dispose of three non—listed wastes. Two wastes are corrosive only and there will be an estimated 200 pounds per year of each waste. The other waste is corrosive and ignitable and there will be an estimated 100 pounds per year of that waste. Treatment will be in an incinerator and disposal will be in a landfill.

LINE NO.	A. EPA HAZARD. WASTE NO. *(enter code)*	B. ESTIMATED ANNUAL QUANTITY OF WASTE	C. UNIT OF MEASURE *(enter code)*	D. PROCESSES 1. PROCESS CODES *(enter)*	D. PROCESSES 2. PROCESS DESCRIPTION *(if a code is not entered in D(1))*
X-1	K 0 5 4	900	P	T 0 3 D 8 0	
X-2	D 0 0 2	400	P	T 0 3 D 8 0	
X-3	D 0 0 1	100	P	T 0 3 D 8 0	
X-4	D 0 0 2				*included with above*

 CONTINUE ON PAGE 3

Continued from page 2.
NOTE: Photocopy this page before completing if have more than 26 wastes to list.

(3)

Form Approved OMB No. 158-S80004

EPA I.D. NUMBER (enter from page 1)	FOR OFFICIAL USE ONLY
W W I D 0 4 9 0 1 9 2 8 4 — T/A: 1	W DUP — T/A: 2 — DUP

IV. DESCRIPTION OF HAZARDOUS WASTES (continued)

LINE NO.	A. EPA HAZARD. WASTE NO. (enter code)	B. ESTIMATED ANNUAL QUANTITY OF WASTE	C. UNIT OF MEASURE (enter code)	D. PROCESSES 1. PROCESS CODES (enter)	D. PROCESSES 2. PROCESS DESCRIPTION (if a code is not entered in D(1))
1	F 0 1 7	11	T	D 8 0	
2	K 0 7 8	182	T	T 0 3	
3					
4					
CONTINUE ON REVERSE

(enter "A", "B", "C", etc. behind the "3" to identify photocopied pages)

Continued from the front.

IV. DESCRIPTION OF HAZARDOUS WASTE (continued)

E. USE THIS SPACE TO LIST ADDITIONAL PROCESS CODES FROM ITEM D(1) ON PAGE 3.

EPA I.D. NO. *(enter from page 1)*

F W I D 0 4 9 0 1 9 2 8 4 T/N 6

V. FACILITY DRAWING

All existing facilities must include in the space provided on page 5 a scale drawing of the facility *(see instructions for more detail)*.

VI. PHOTOGRAPHS

All existing facilities must include photographs *(aerial or ground—level)* that clearly delineate all existing structures; existing storage, treatment and disposal areas; and sites of future storage, treatment or disposal areas *(see instructions for more detail)*.

VII. FACILITY GEOGRAPHIC LOCATION

LATITUDE *(degrees, minutes, & seconds)*	LONGITUDE *(degrees, minutes, & seconds)*
44 08 51	87 33 50

VIII. FACILITY OWNER

☐ A. If the facility owner is also the facility operator as listed in Section VIII on Form 1, "General Information", place an "X" in the box to the left and skip to Section IX below.

B. If the facility owner is not the facility operator as listed in Section VIII on Form 1, complete the following items:

1. NAME OF FACILITY'S LEGAL OWNER	2. PHONE NO. *(area code & no.)*
E	

3. STREET OR P.O. BOX	4. CITY OR TOWN	5. ST.	6. ZIP CODE
F	G		

IX. OWNER CERTIFICATION

I certify under penalty of law that I have personally examined and am familiar with the information submitted in this and all attached documents, and that based on my inquiry of those individuals immediately responsible for obtaining the information, I believe that the submitted information is true, accurate, and complete. I am aware that there are significant penalties for submitting false information, including the possibility of fine and imprisonment.

A. NAME *(print or type)*	B. SIGNATURE	C. DATE SIGNED
Thomas R. Pearson Vice President, Manufacturing	Thomas R Pearson	9/26/80

X. OPERATOR CERTIFICATION

I certify under penalty of law that I have personally examined and am familiar with the information submitted in this and all attached documents, and that based on my inquiry of those individuals immediately responsible for obtaining the information, I believe that the submitted information is true, accurate, and complete. I am aware that there are significant penalties for submitting false information, including the possibility of fine and imprisonment.

A. NAME *(print or type)*	B. SIGNATURE	C. DATE SIGNED

CONTINUE ON PAGE 5

Continued from page 4.

V. FACILITY DRAWING *(see page 4)*

(2)

See Attached Drawing

Hamilton INDUSTRIES

TWO RIVERS, WISCONSIN 54241 TELEPHONE 414/793-1121
DIVISION OF AMERICAN HOSPITAL SUPPLY CORPORATION

June 11, 1980

Environmental Protection Agency
Karl J. Klepitsch, Jr., Chief
Waste Management Branch
230 South Dearborn Street
Chicago, IL 60604

Dear Mr. Klepitsch:

Enclosed please find our EPA Form 8700-12 (2-80) for Notification of Hazardous Waste Activity.

Our activities here in Two Rivers are in three different plant locations where we generate waste solvent materials. These materials are transported from two of the locations to our main plant complex.

At our main plant we have devised a method to incinerate these waste solvents in our boilers. With this type activity we are the generator, we transport between our plants and then we dispose of this material. Therefore, we are applying for an EPA installation number.

If additional information is required, please contact me.

Sincerely,

AMERICAN HAMILTON

Charles H. Kasal

Charles H. Kasal

CHK:rk

cc: Wm. Schmidt
Dave Tice

Enclosure

RECEIVED
JUN 16 1980
WASTE MANAGEMENT BRANCH
EPA, REGION V

JUN 18 1980